FED. ROAD DIV. No.	STATE	F A PROJECT NO.	FISCAL YEAR	SHEET No.
3	FLA.			

Book # 1010937

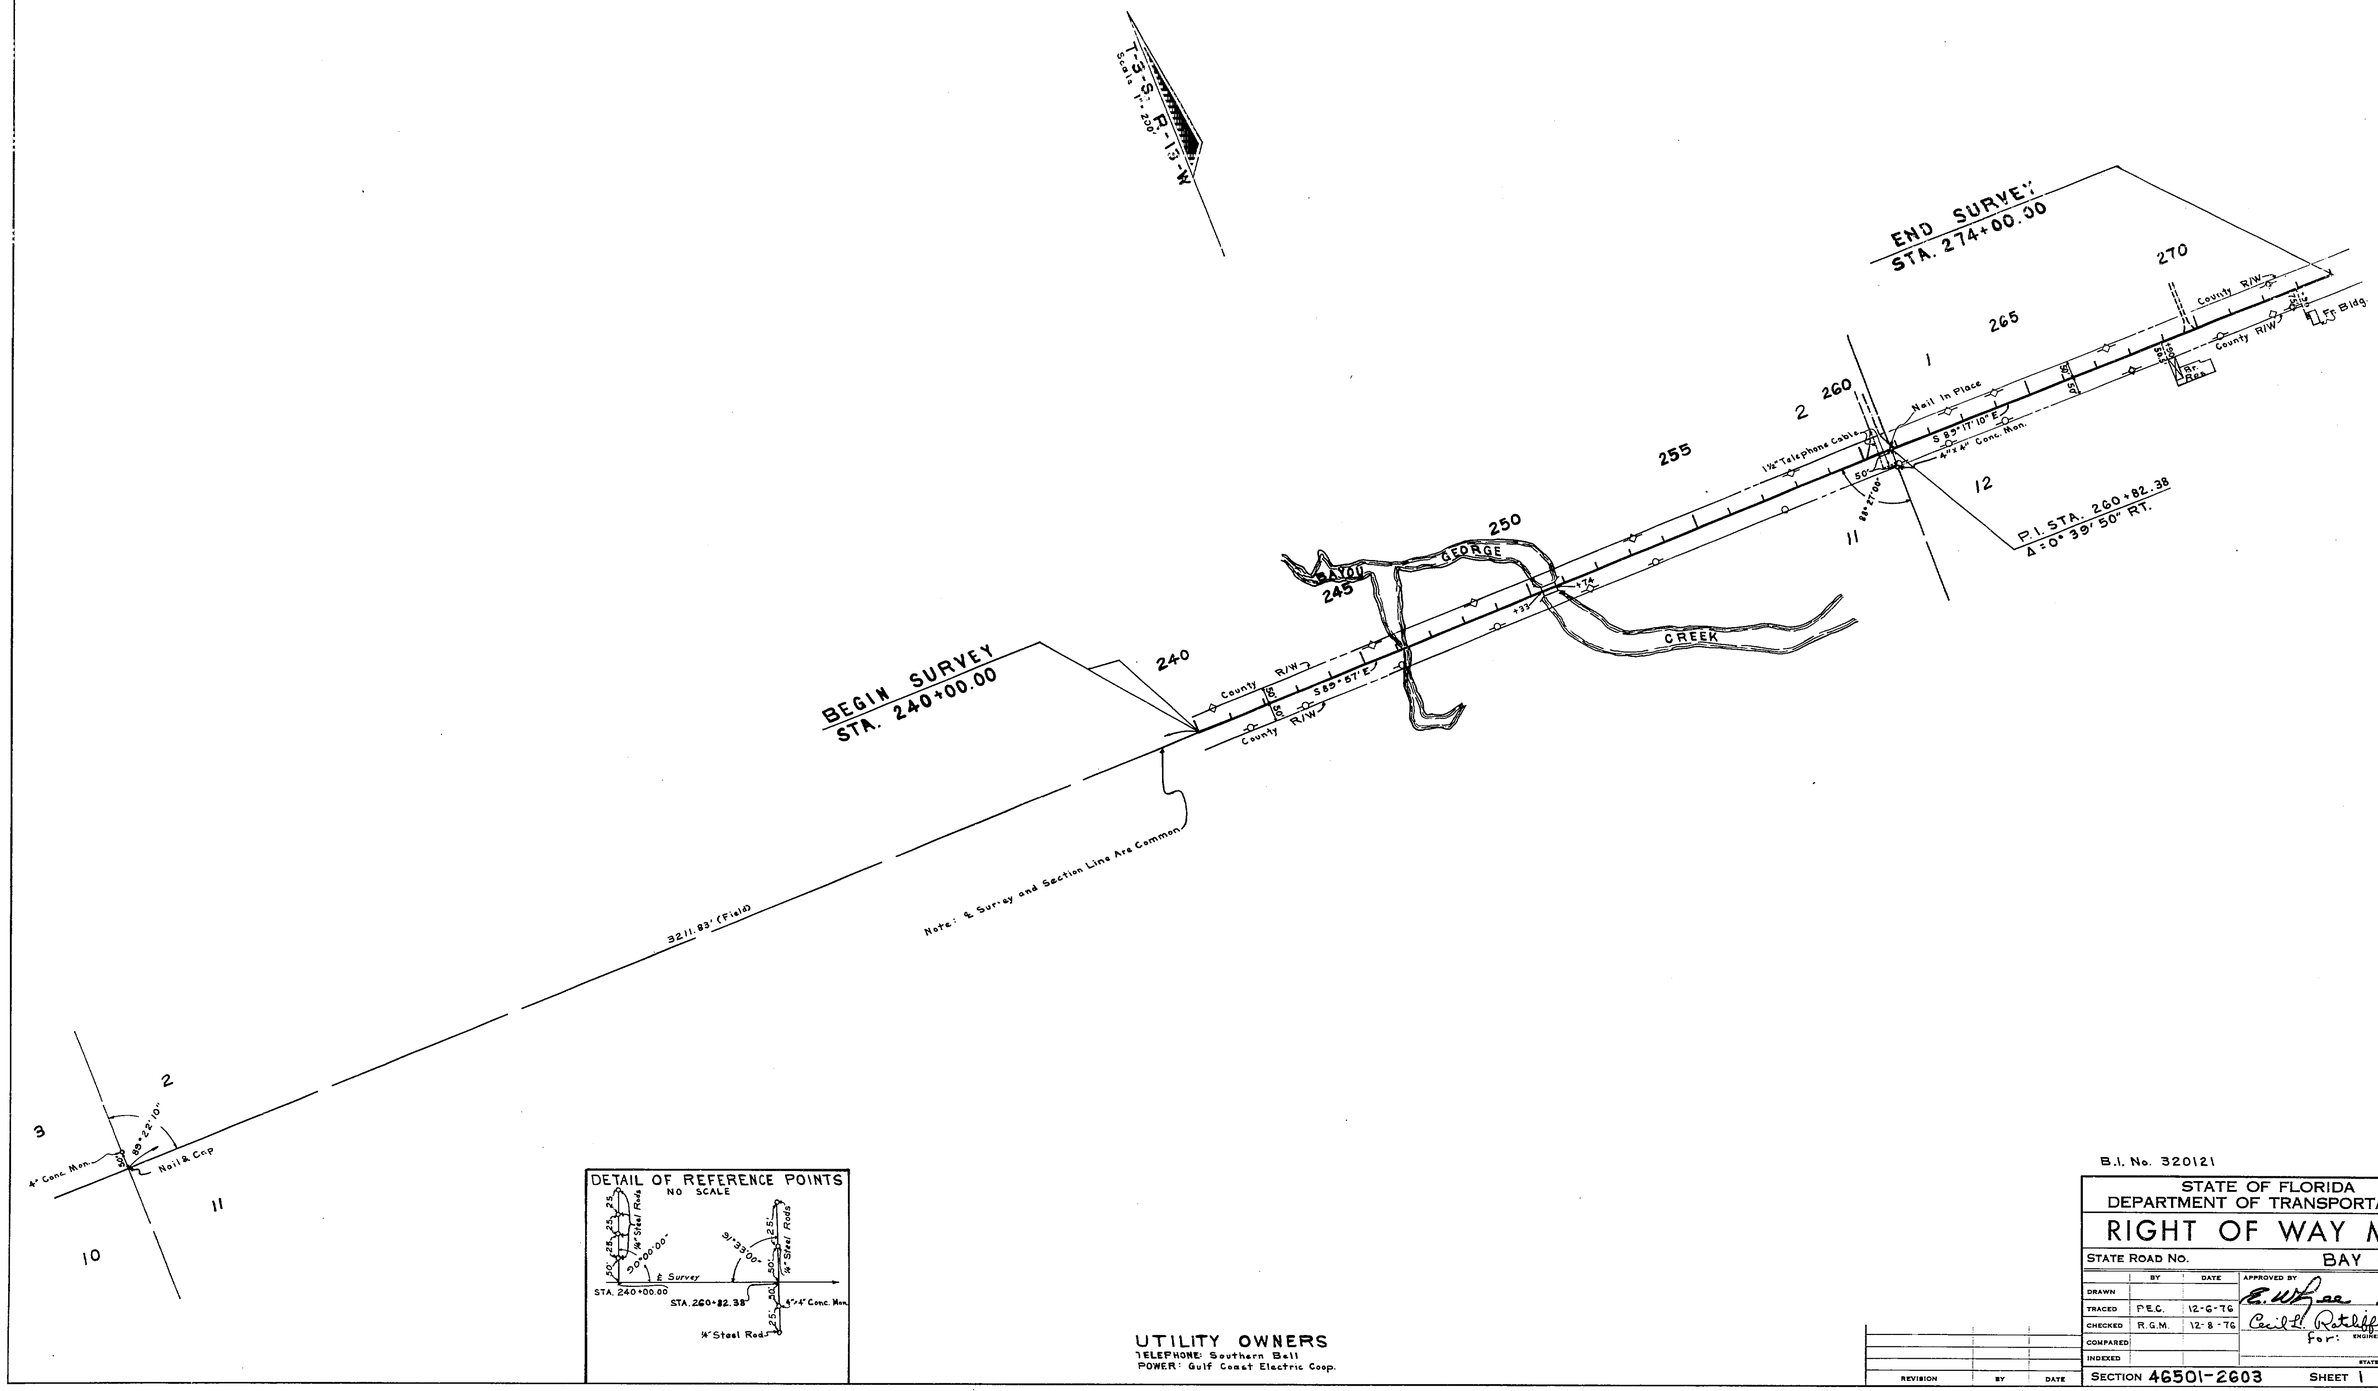

UTILITY OWNERS
TELEPHONE: Southern Bell
POWER: Gulf Coast Electric Coop.

B.I. No. 320121

STATE OF FLORIDA
DEPARTMENT OF TRANSPORTATION

RIGHT OF WAY MAP

STATE ROAD No. BAY COUNTY

	BY	DATE	APPROVED BY	DATE
DRAWN			E. W. Lee	12-10-76
TRACED	P.E.C.	12-6-76	DISTRICT ENGINEER	
CHECKED	R.G.M.	12-8-76	Cecil H. Ratcliff	12/17/76
COMPARED			for: ENGINEER OF RIGHT OF WAY	
INDEXED				
			STATE HIGHWAY ENGINEER	

REVISION	BY	DATE

SECTION 46501-2603 SHEET 1 OF 1

JOHN PITTS ROAD BRIDGE