FED. ROAD DIV. No.	STATE	SEC. AND JOB No.	FISCAL YEAR	SHEET No.	TOTAL SHEETS
3	FLA.	46502-2601	'60	2	2

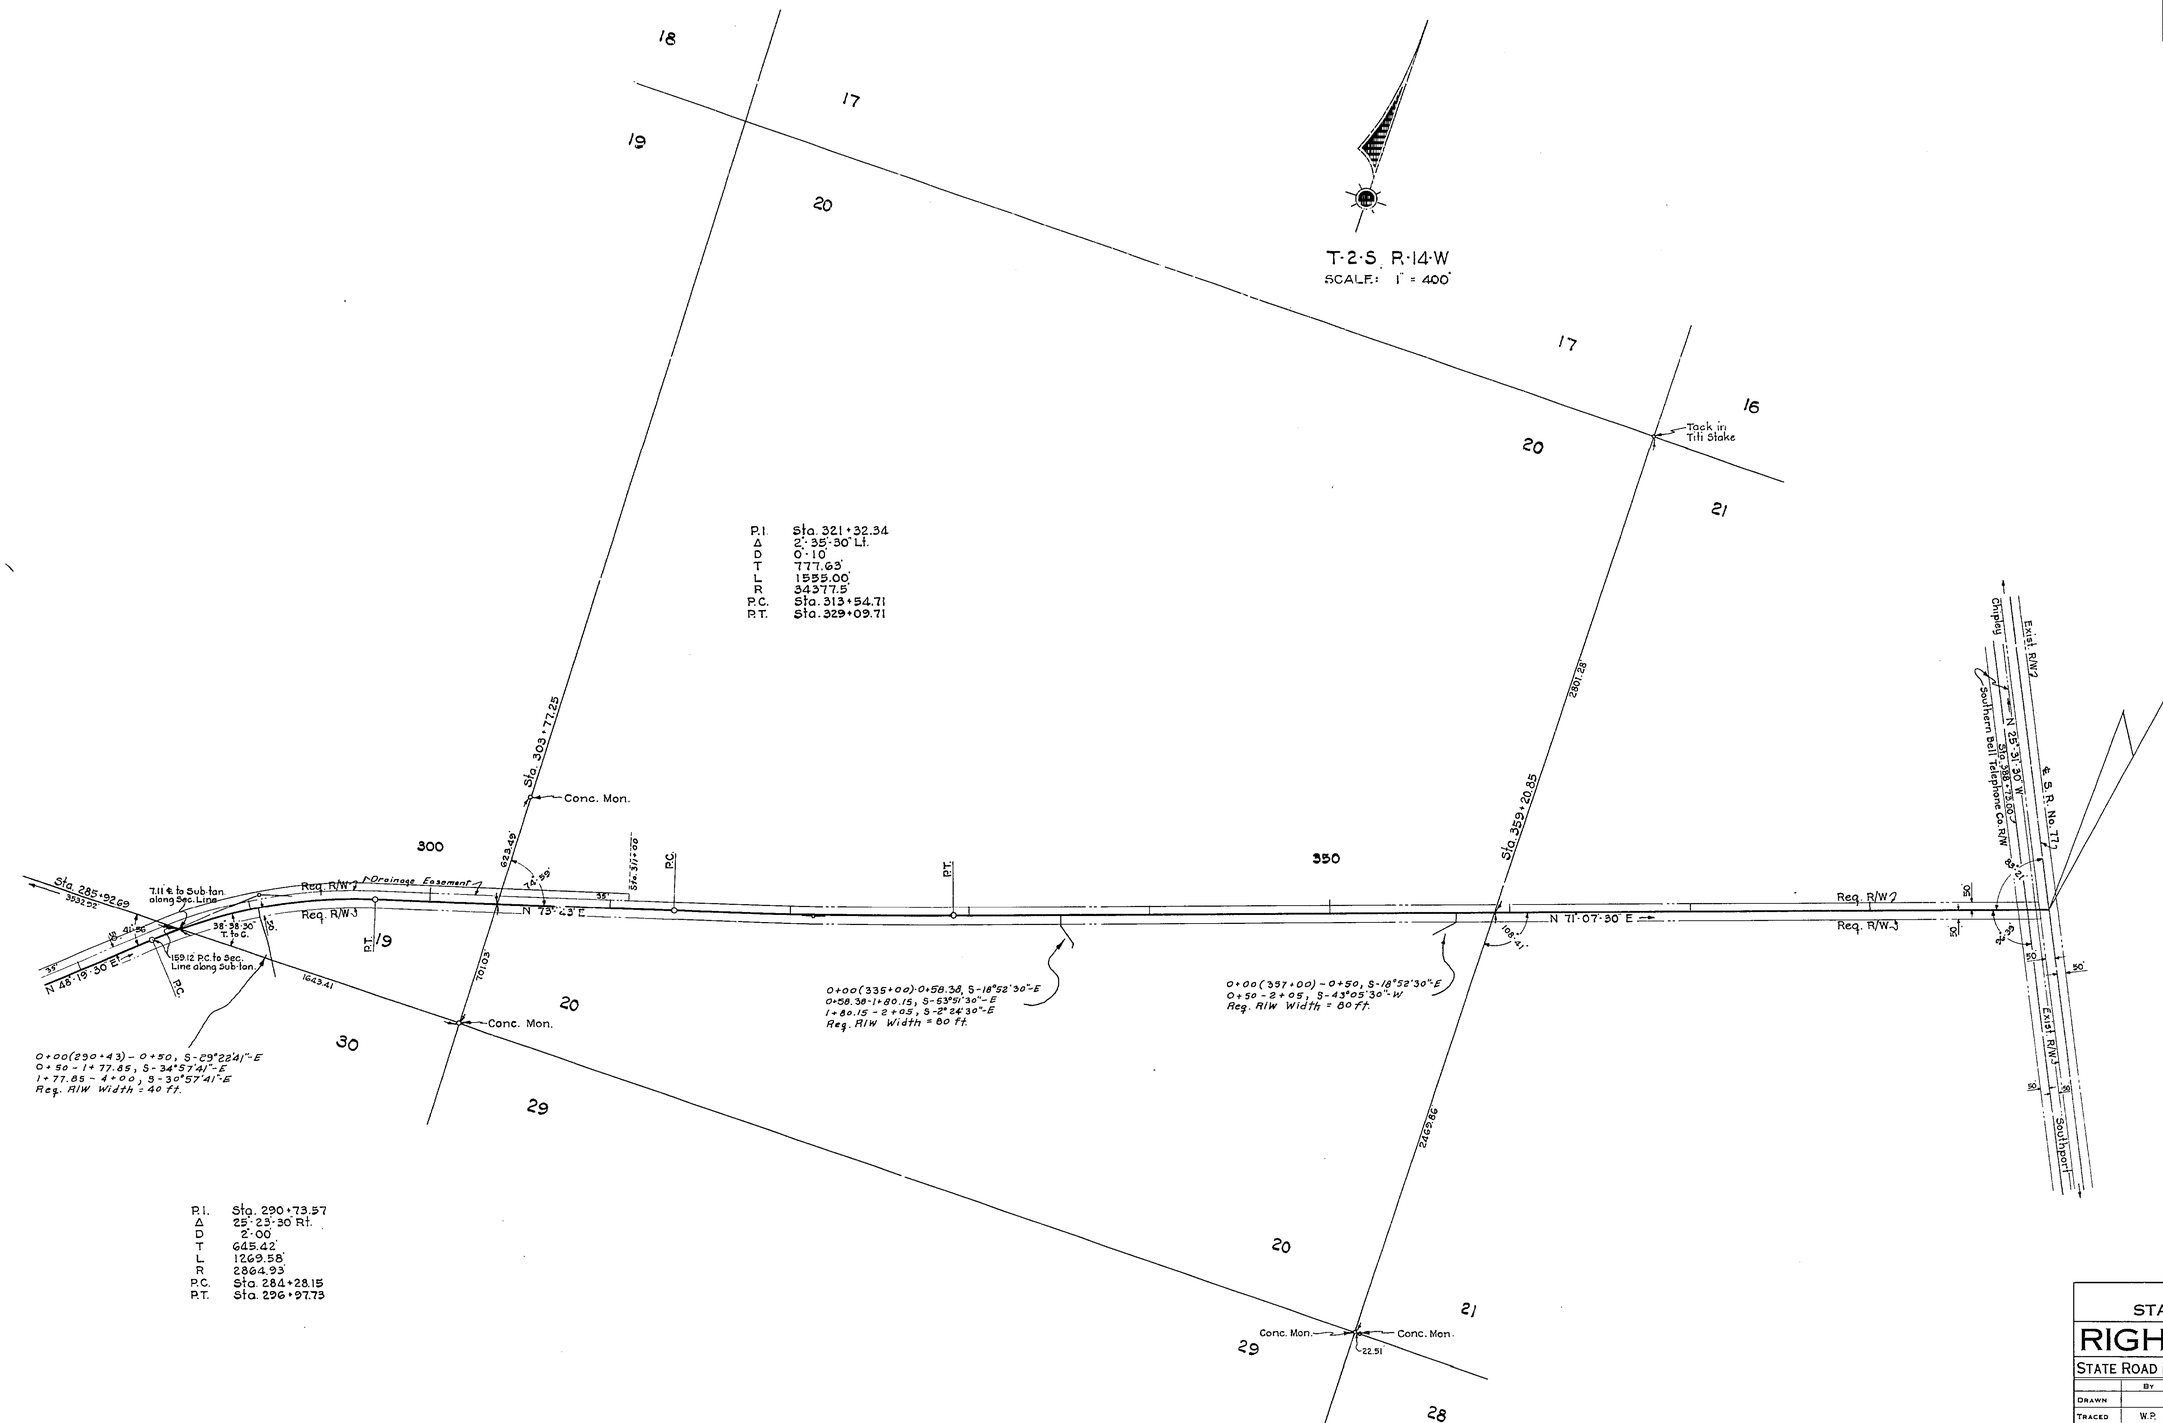

P.I. Sta. 290+73.57
Δ 25°-23'-30" Rt.
D 2°-00'
T 645.42'
L 1269.58'
R 2864.93'
P.C. Sta. 284+28.15
P.T. Sta. 296+97.73

STATE OF FLORIDA
STATE ROAD DEPARTMENT

RIGHT OF WAY MAP

STATE ROAD No. S-391 BAY COUNTY

	By	Date	Approved By	Date
Drawn				
Traced	W.P.	4-13-61	G. L. Dial — District Engineer	
Checked				
Compared			Engineer of Rights of Way	
Indexed			Horton Buckner — State Highway Engineer	5-11-61

Revision	By	Date
	J.H.P.	5-25-61

SECTION. 46502-2601 SHEET 2 OF 2

GULF POWER PLANT ROAD

FED. ROAD DIV. No.	STATE	SEC. AND JOB No.	FISCAL YEAR	SHEET No.	TOTAL SHEETS
3	FLA.	46502-2601	'60	1	2

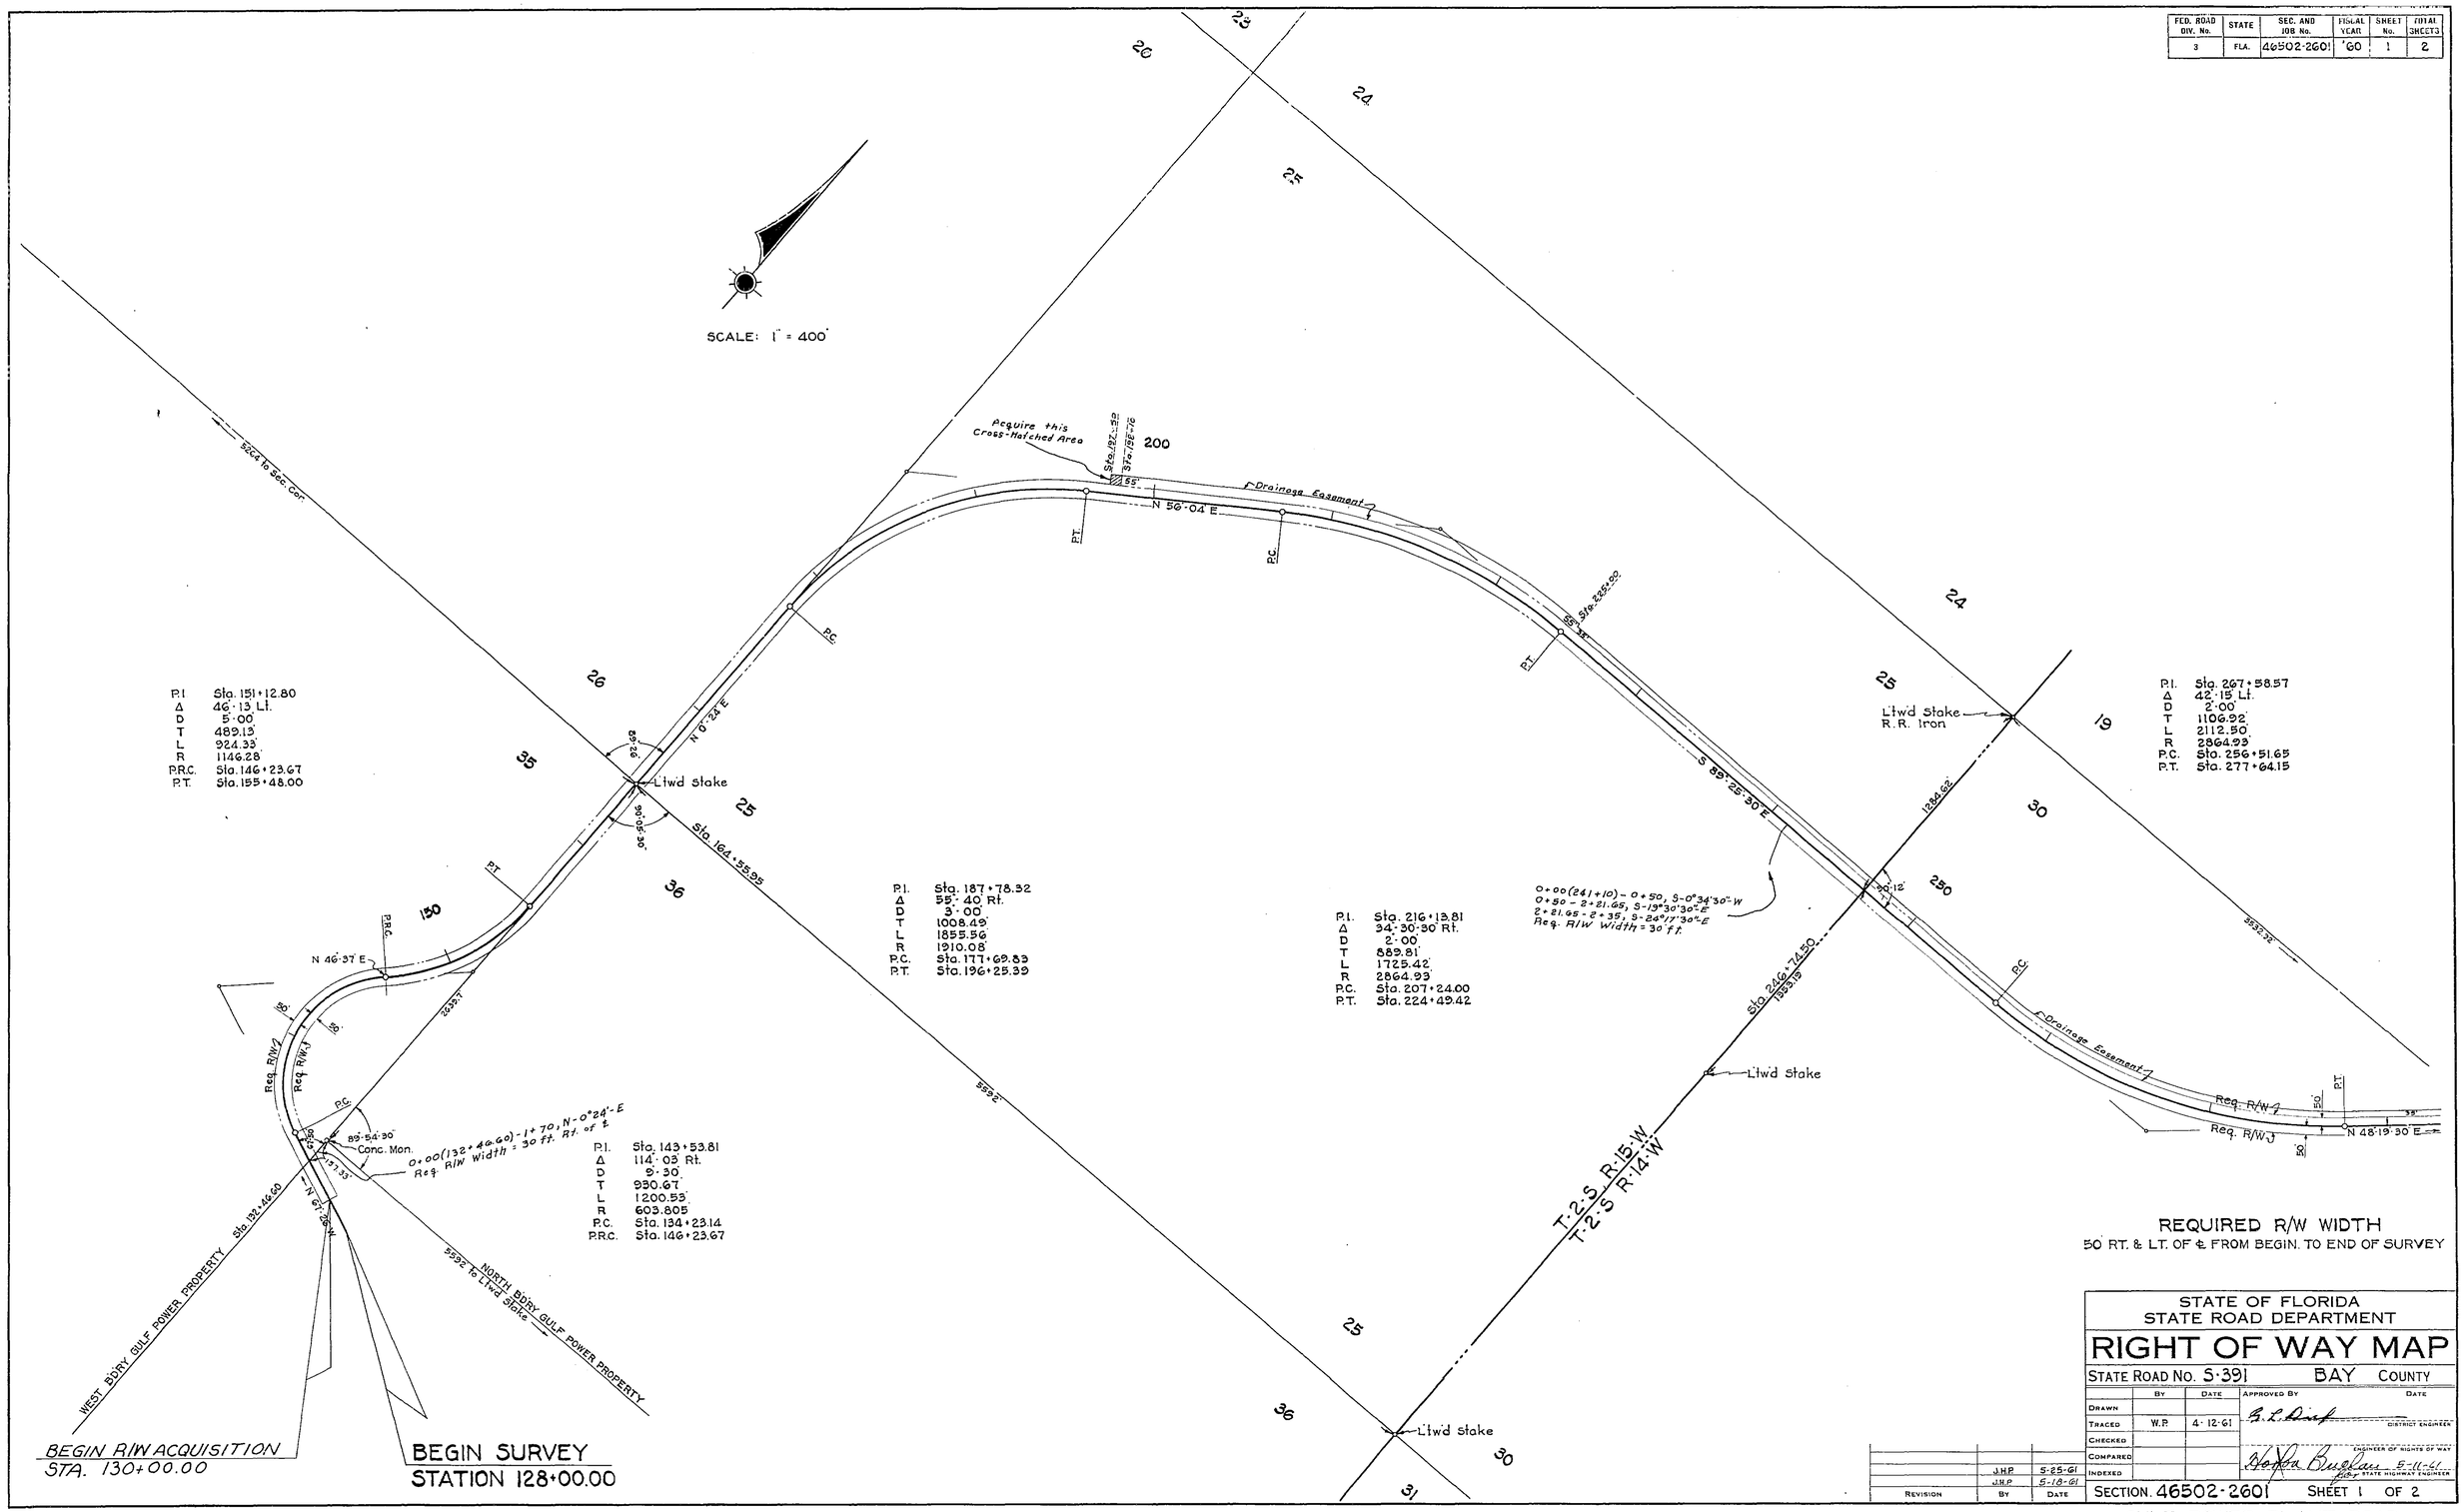

REQUIRED R/W WIDTH
50' RT. & LT. OF ℄ FROM BEGIN. TO END OF SURVEY

STATE OF FLORIDA
STATE ROAD DEPARTMENT

RIGHT OF WAY MAP

STATE ROAD No. S-391 BAY COUNTY

	BY	DATE	APPROVED BY	DATE
DRAWN			G. L. Dirk	DISTRICT ENGINEER
TRACED	W.P.	4-12-61		
CHECKED				ENGINEER OF RIGHTS OF WAY
COMPARED			Hoffa Buglan	5-11-61
INDEXED				STATE HIGHWAY ENGINEER

REVISION	BY	DATE
	J.H.P.	5-25-61
	J.H.P.	5-18-61

SECTION 46502-2601 SHEET 1 OF 2

GULF POWER PLANT ROAD