FED. ROAD DIV. No.	STATE	PROJECT No.	FISCAL YEAR	SHEET No.
3	FLA.	46503-2601	61	1

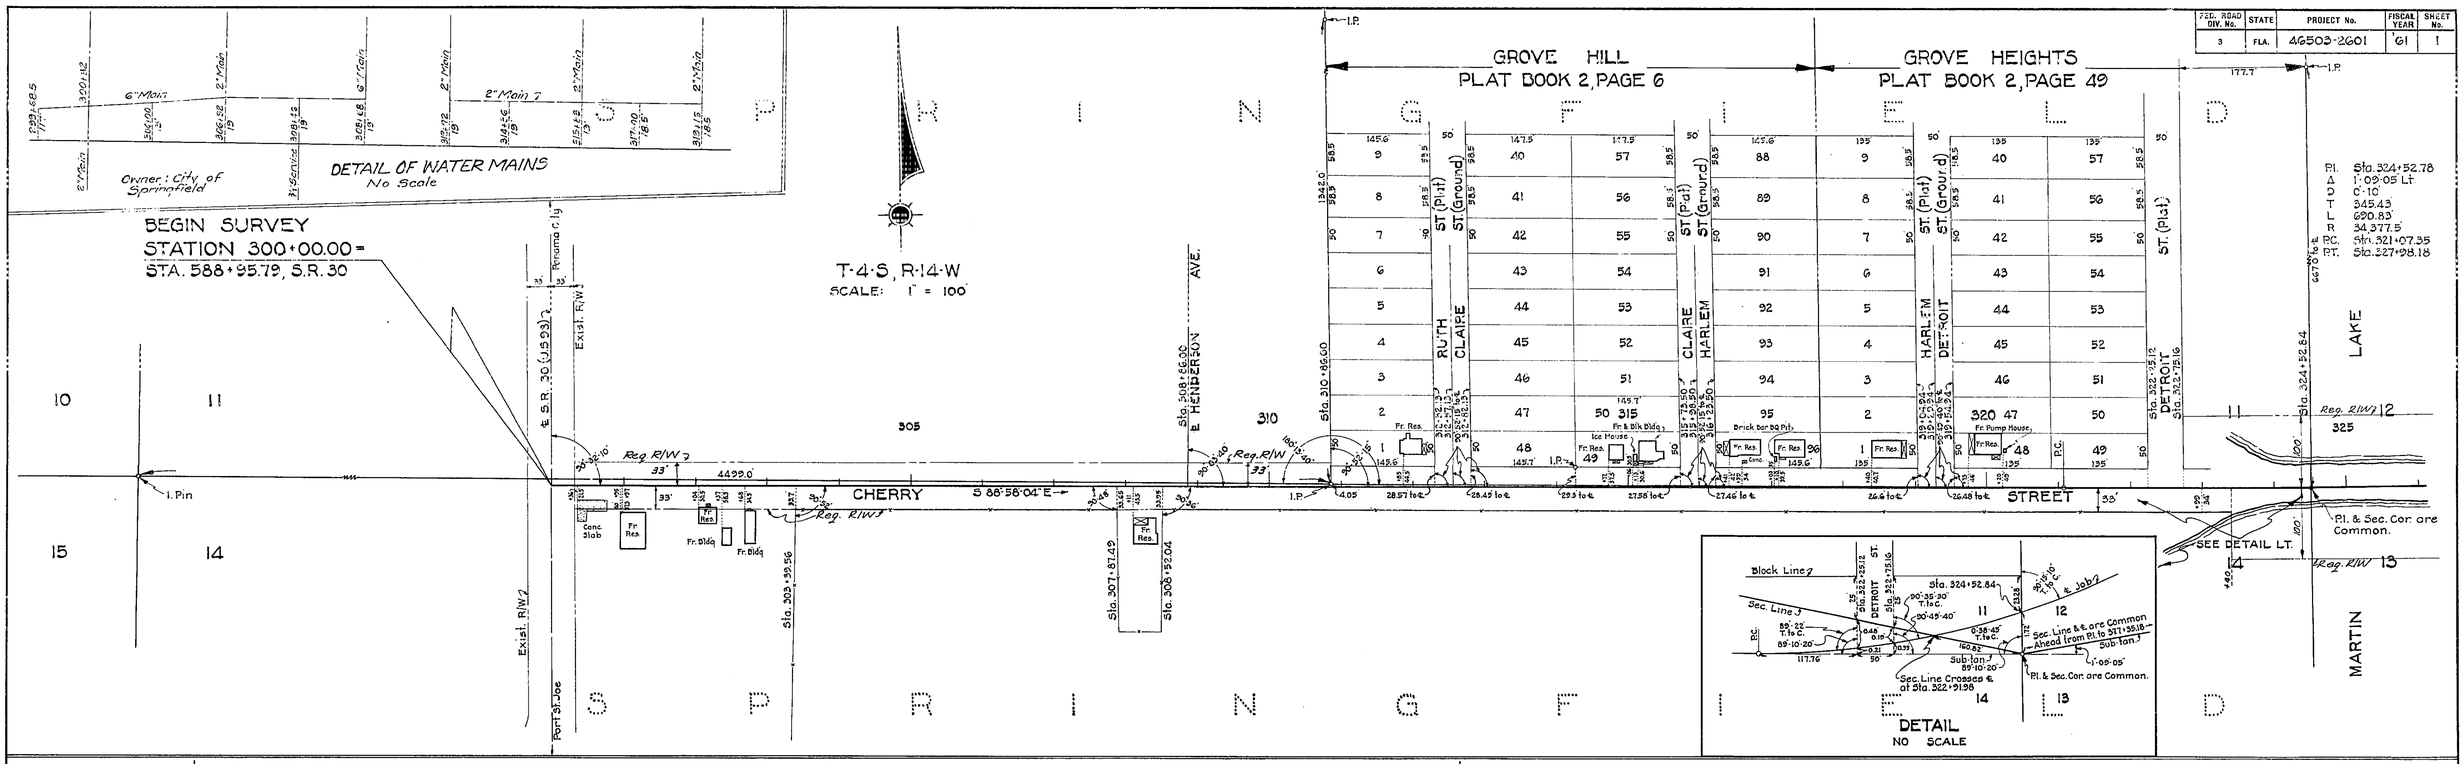

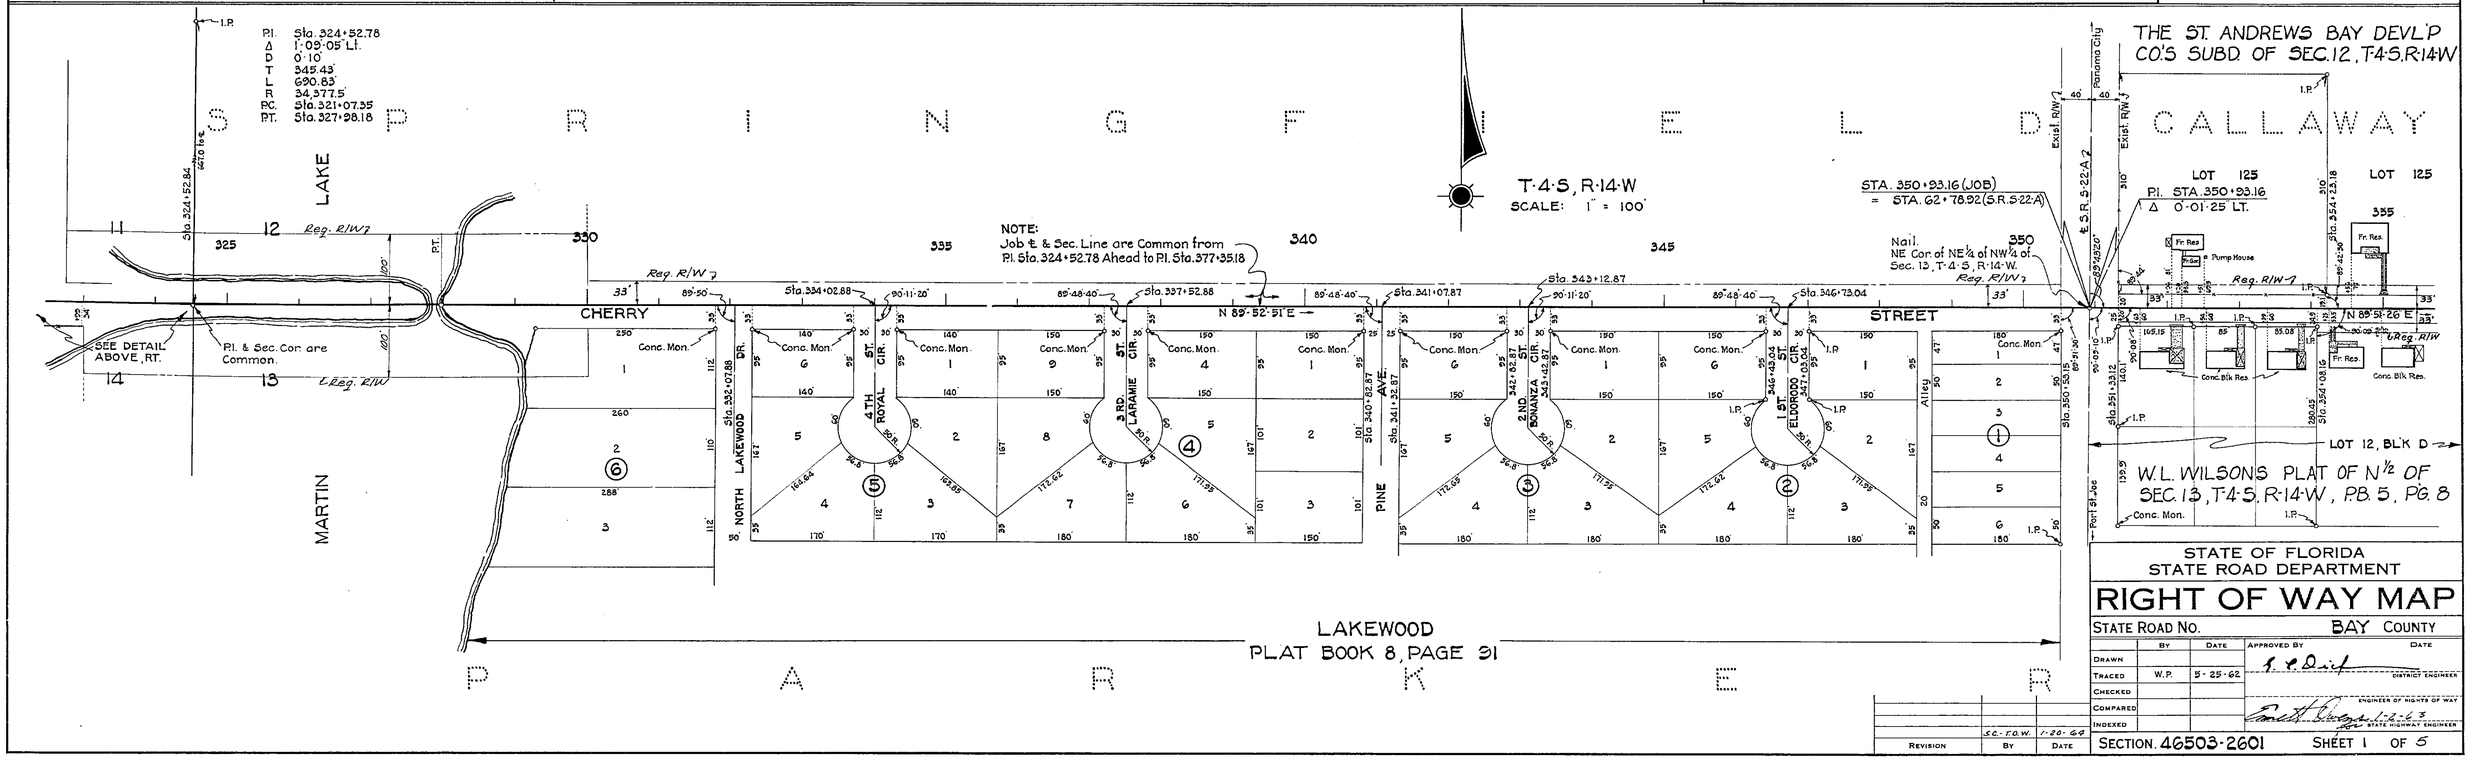

STATE OF FLORIDA
STATE ROAD DEPARTMENT

RIGHT OF WAY MAP

STATE ROAD No. BAY COUNTY

	BY	DATE	APPROVED BY	DATE
DRAWN				
TRACED	W.P.	5-25-62	DISTRICT ENGINEER	
CHECKED			ENGINEER OF RIGHTS OF WAY	
COMPARED				
INDEXED			STATE HIGHWAY ENGINEER	

REVISION	BY	DATE
	S.C. - T.O.W.	1-20-64

SECTION 46503-2601 SHEET 1 OF 5

S.R. 30 AT HELMES STORE TO S.R. S-22-A

FED. ROAD DIV. No.	STATE	PROJECT No.	FISCAL YEAR	SHEET No.
3	FLA.	46503-2601	'61	2

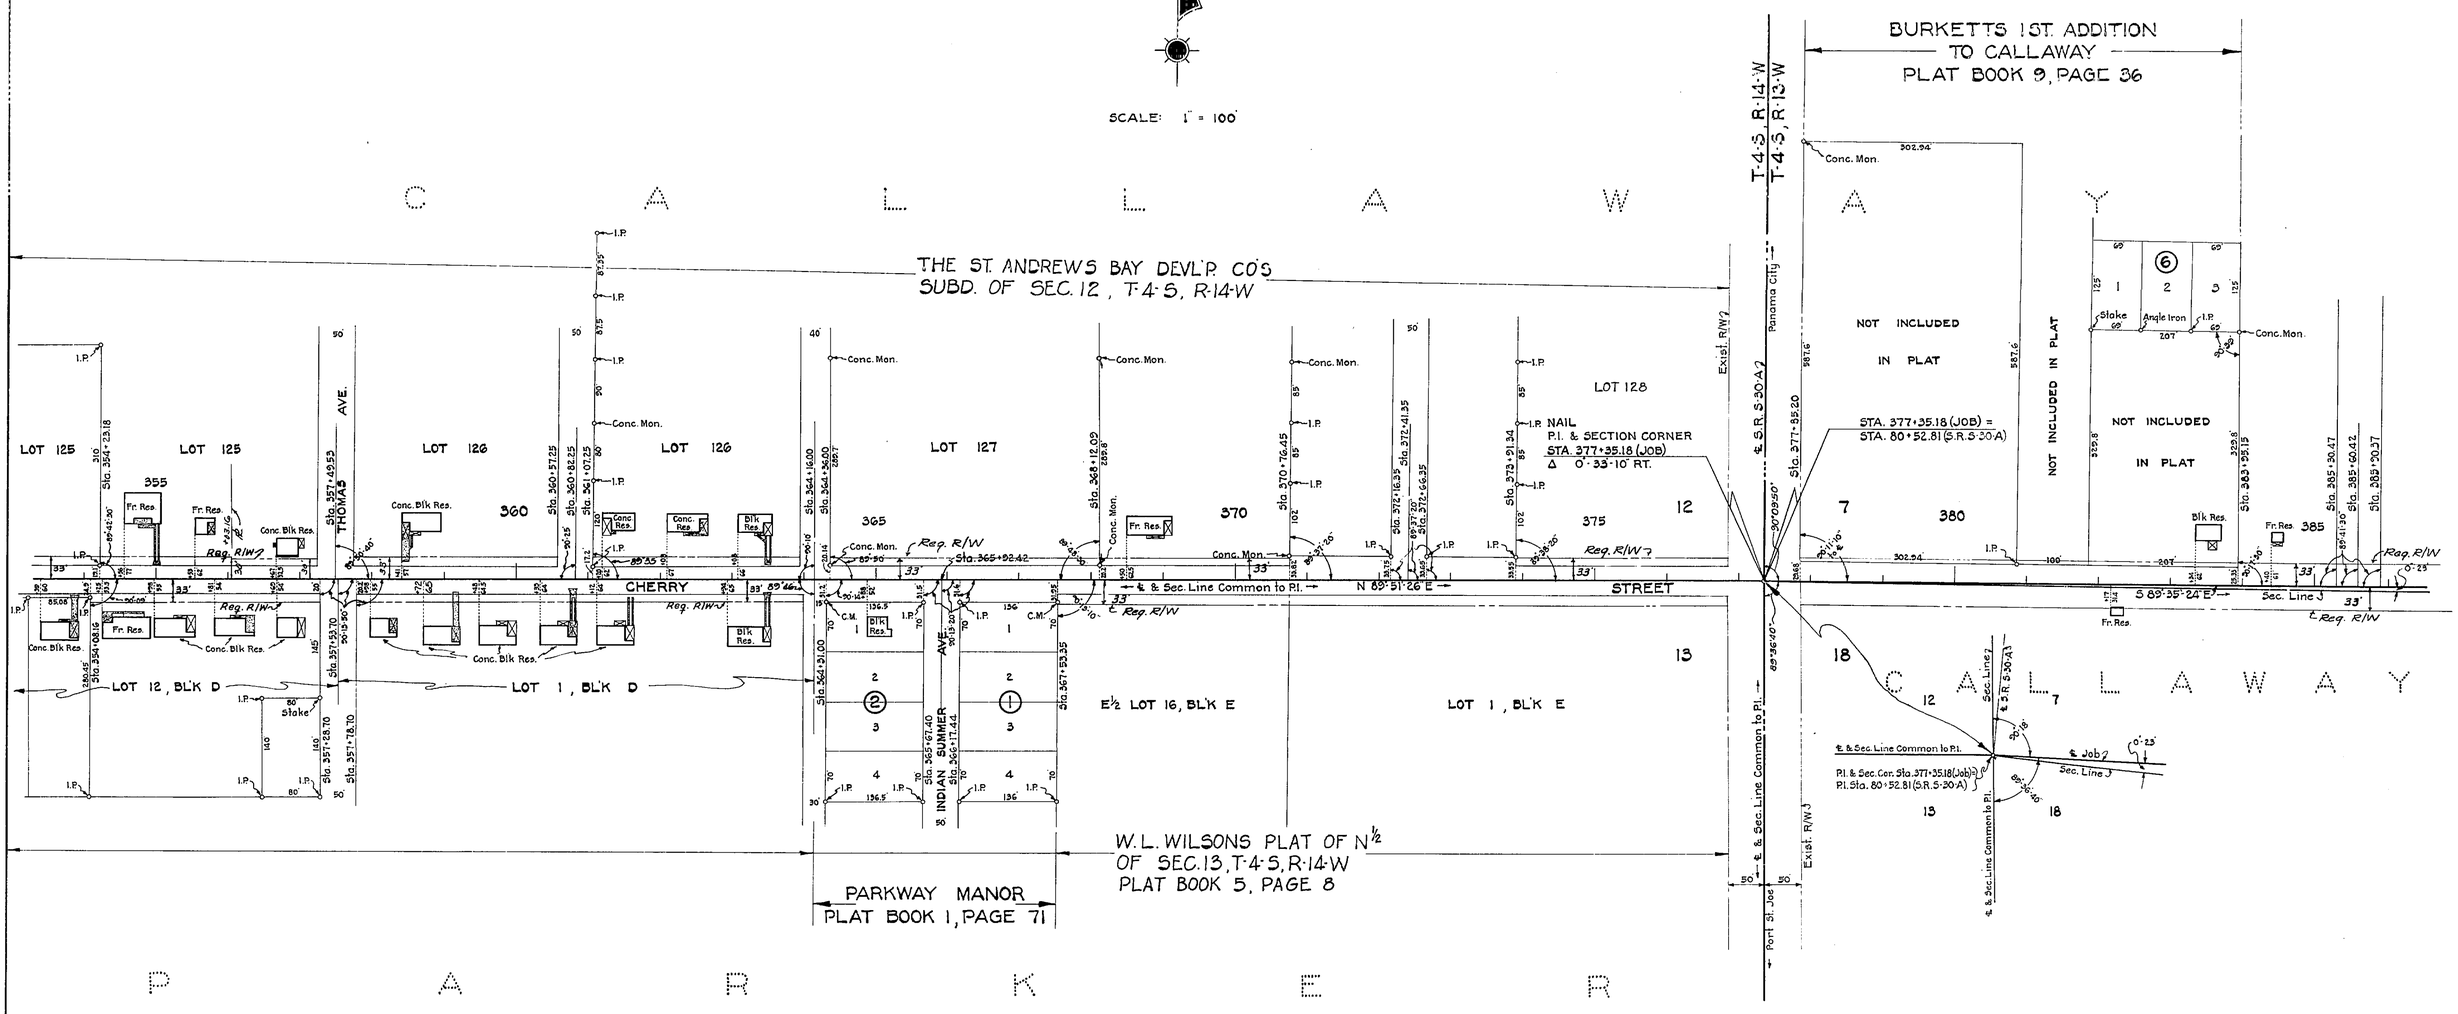

STATE OF FLORIDA
STATE ROAD DEPARTMENT

RIGHT OF WAY MAP

STATE ROAD No. BAY COUNTY

	By	Date	Approved By	Date
Drawn				
Traced	W.P.	5-31-62	District Engineer	
Checked				
Compared			Engineer of Rights of Way	
Indexed			State Highway Engineer	

Revision	By	Date
	S.C.-T.D.W.	1-20-64

SECTION 46503-2601 SHEET 2 OF 5

S.R. 30 AT HELMES STORE TO S.R.S-22-A

FED. ROAD DIV. No.	STATE	PROJECT No.	FISCAL YEAR	SHEET No.
3	FLA.	46503-2601	'61	3

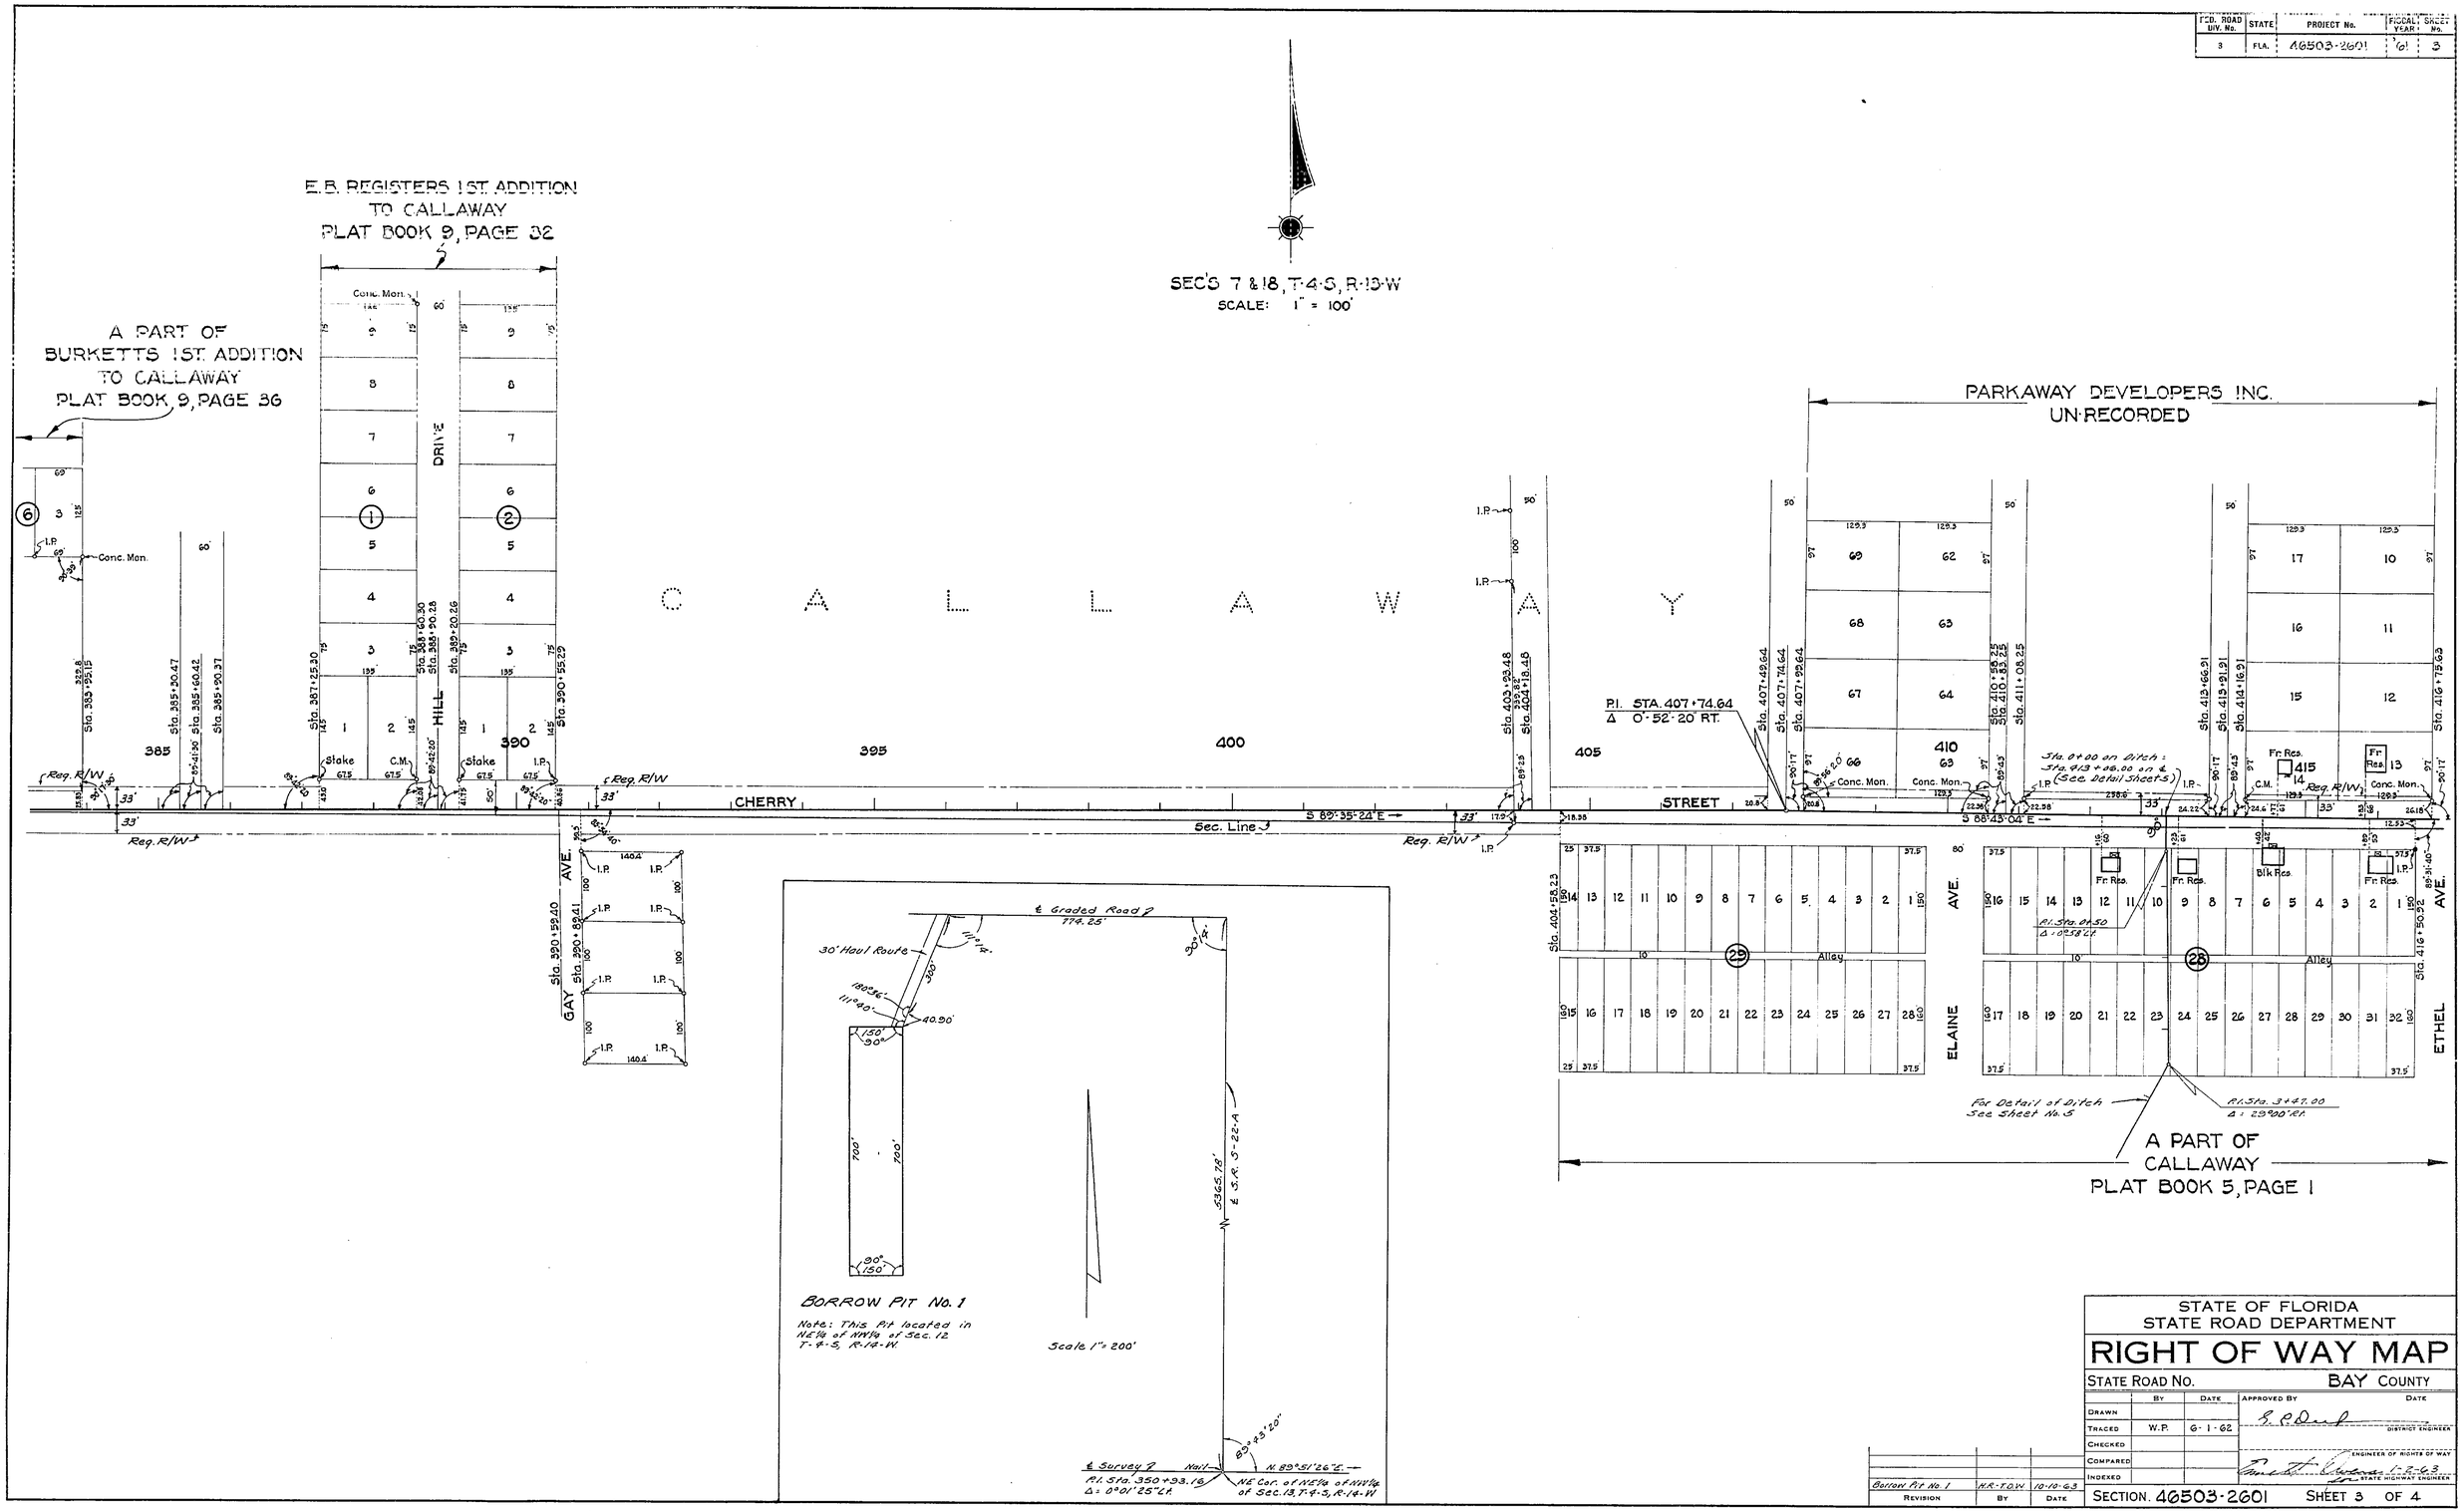

STATE OF FLORIDA
STATE ROAD DEPARTMENT

RIGHT OF WAY MAP

STATE ROAD No. BAY COUNTY

	BY	DATE	APPROVED BY	DATE
DRAWN				
TRACED	W.P.	6-1-62	DISTRICT ENGINEER	
CHECKED			ENGINEER OF RIGHTS OF WAY	
COMPARED				
INDEXED			STATE HIGHWAY ENGINEER	1-2-63

REVISION	BY	DATE
Borrow Pit No. 1	H.R.-T.O.W.	10-10-63

SECTION. 46503-2601 SHEET 3 OF 4

S.R. 30 AT HELMES STORE TO S.R. S-22-A

FED. ROAD DIV No.	STATE	PROJECT No.	FISCAL YEAR	SHEET No.
3	FLA.	46503-2601	'61	4

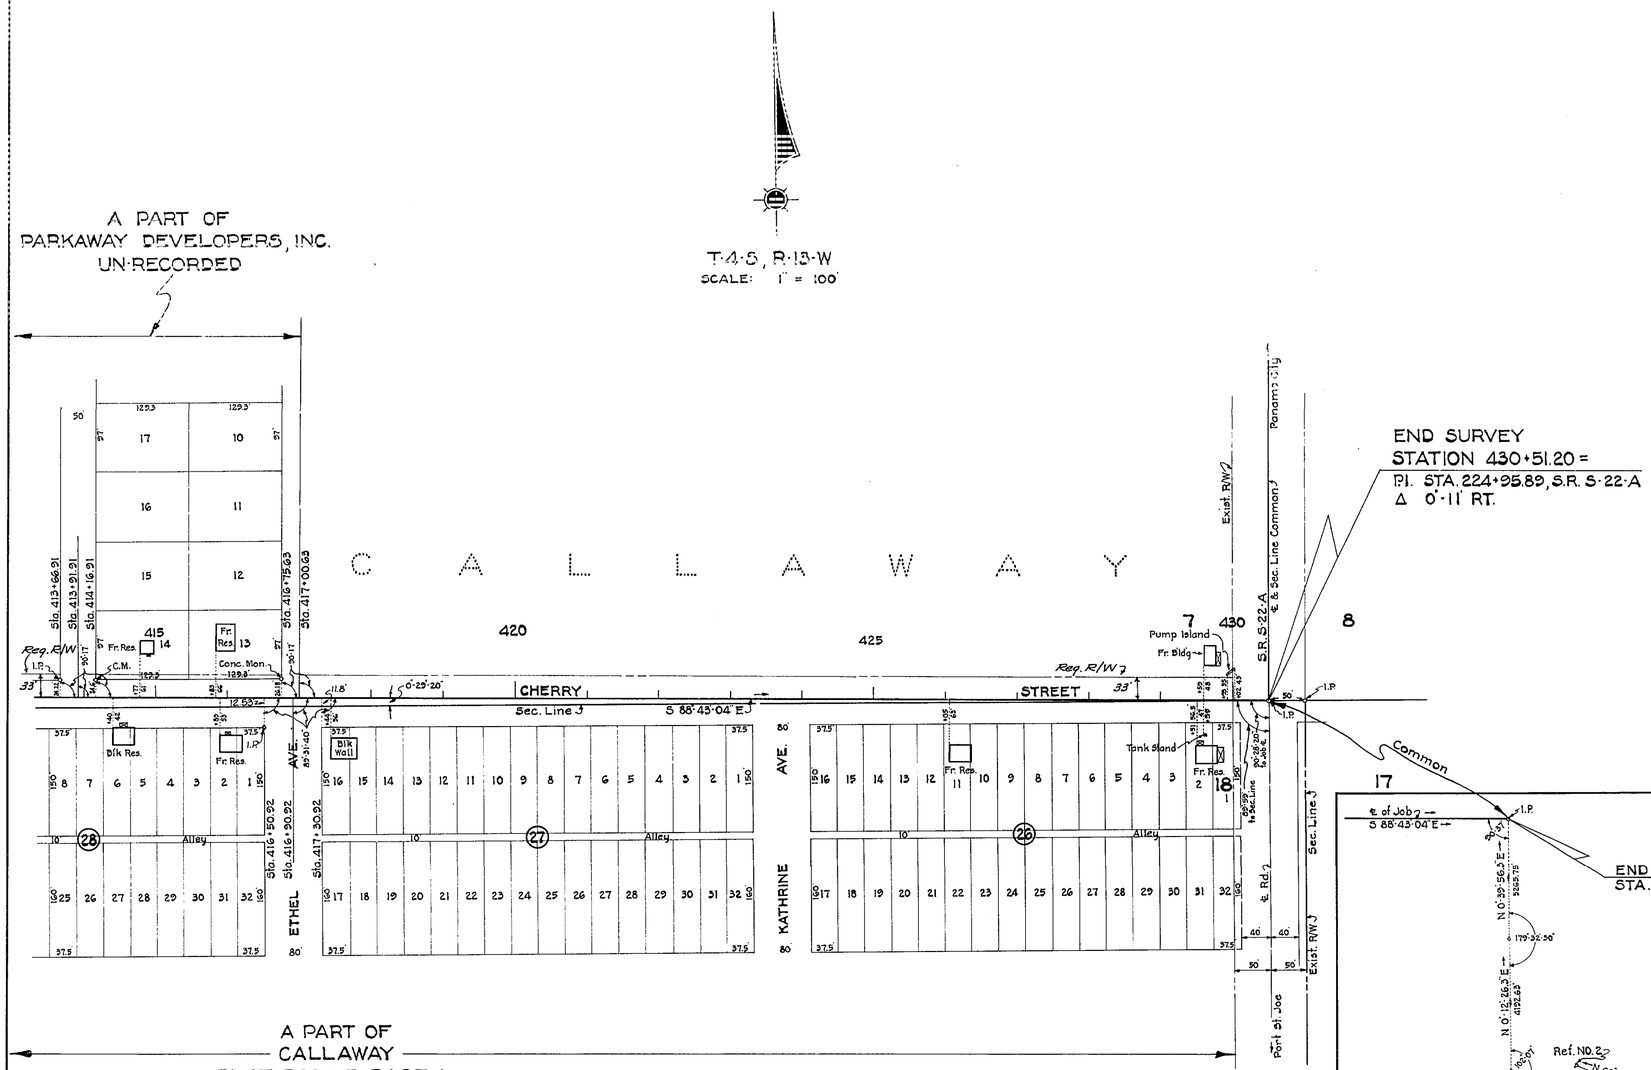

DETAIL SHOWING TRIANG. STA. "DIXON 3" TIED TO END OF JOB
TO SCALE

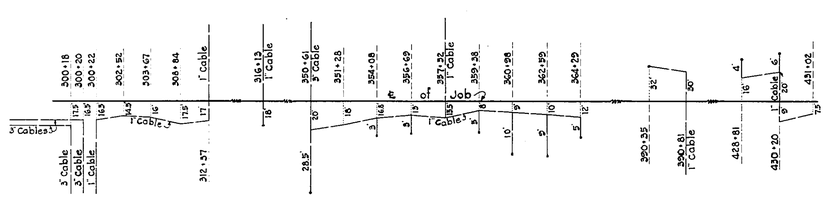

DETAIL SHOWING LOCATION OF SOUTHERN BELL TELEPHONE CO'S CABLES
1" & 3" BURIED CABLES
NO SCALE

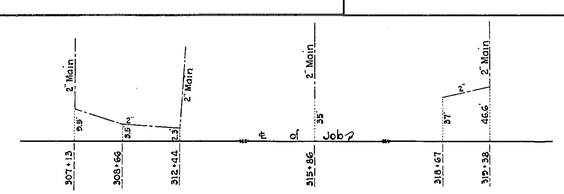

DETAIL SHOWING LOCATION OF WEST FLORIDA GAS CORP. MAINS
2" GAS MAINS
NO SCALE

UTILITY POLES

STATION	POWER* RT.	POWER* LT.	TELEPHONE® RT.	TELEPHONE® LT.	STATION	POWER* RT.	POWER* LT.	TELEPHONE® RT.	TELEPHONE® LT.
300+33		25.0 Guy			370+68				17.0
301+59	15.0				378+73	15.0			
302+51		20.9 Guy			380+90	12.0	20.0		20.0
302+52	14.0				382+71		22.0		22.0
303+67	15.8				382+77	9.0			
305+58	15.5				383+13		23.0		23.0
307+25	19.5				384+45	7.5			
308+96	18.0		18.0		385+76	7.0			
312+22	17.5				385+84				27.5
314+23	18.0				386+56	5.0			20.0
315+74	29.7				388+03				36.0
315+13	19.0				388+04	7.0		7.0	
316+17	19.5				389+05	7.0			
319+00	21.0				389+16		32.6		32.6
320+65	22.5				390+06	6.0			
322+19	19.5				390+45				32.0
340+88	26.0				392+54	7.0			
343+59	26.0				393+11	8.0			
346+47		22.0 Guy			400+32	12.0			
346+50	25.0				401+15		23.4		23.4
348+53	25.0				404+30	17.0			
351+27	21.5		21.3		404+37				19.0
352+38	19.5		19.5		406+73	19.0			
354+09	18.5		18.5		406+79				15.0
355+48		17.0		17.0	409+26	21.0		21.0	
355+68	18.0		18.0		409+27				16.0
357+28				18.5	411+88	21.0		21.0	
357+34	19.0		19.0		413+61	21.5			
357+73	11.5		11.5		415+12	18.0		18.0	
358+00				18.5	415+46				18.0
359+59	12.5		12.5		416+84	19.0			23.0
360+98	18.0		18.0		418+02				18.0
362+59	18.0		18.0		419+61	19.5			
362+69		18.0		18.0	420+29				19.0
364+29	18.0		18.0		422+54				19.0
366+11	17.0		17.0		422+56	20.0			
366+12				18.0 Guy	425+32				20.0
368+42	17.0		17.0		425+93	18.0			
369+78	17.0		17.0		428+81				21.0
369+80				19.0	429+20	17.0			
372+22	19.0		19.0	19.0	430+18				26.0
372+54				15.0					
374+87				15.0					
374+95	19.0		19.0						
376+92	19.0			19.0					
377+79	19.0								

POWER* - GULF POWER COMPANY, PANAMA CITY, FLORIDA.
TELEPHONE® - SOUTHERN BELL TELEPHONE COMPANY, PANAMA CITY, FLA.

STATE OF FLORIDA
STATE ROAD DEPARTMENT

RIGHT OF WAY MAP

STATE ROAD NO. BAY COUNTY

	BY	DATE	APPROVED BY	DATE
DRAWN				
TRACED	W.P.	6-4-62	DISTRICT ENGINEER	
CHECKED				
COMPARED			ENGINEER OF RIGHTS OF WAY	
INDEXED			STATE HIGHWAY ENGINEER	

REVISION	BY	DATE

SECTION. 46503-2601 SHEET 4 OF 4

S.R. 30 AT HELMES STORE TO S.R. S-22-A

FED. ROAD DIV. No.	STATE	PROJECT No.	FISCAL YEAR	SHEET No.
3	FLA.	4G503-2G01		5

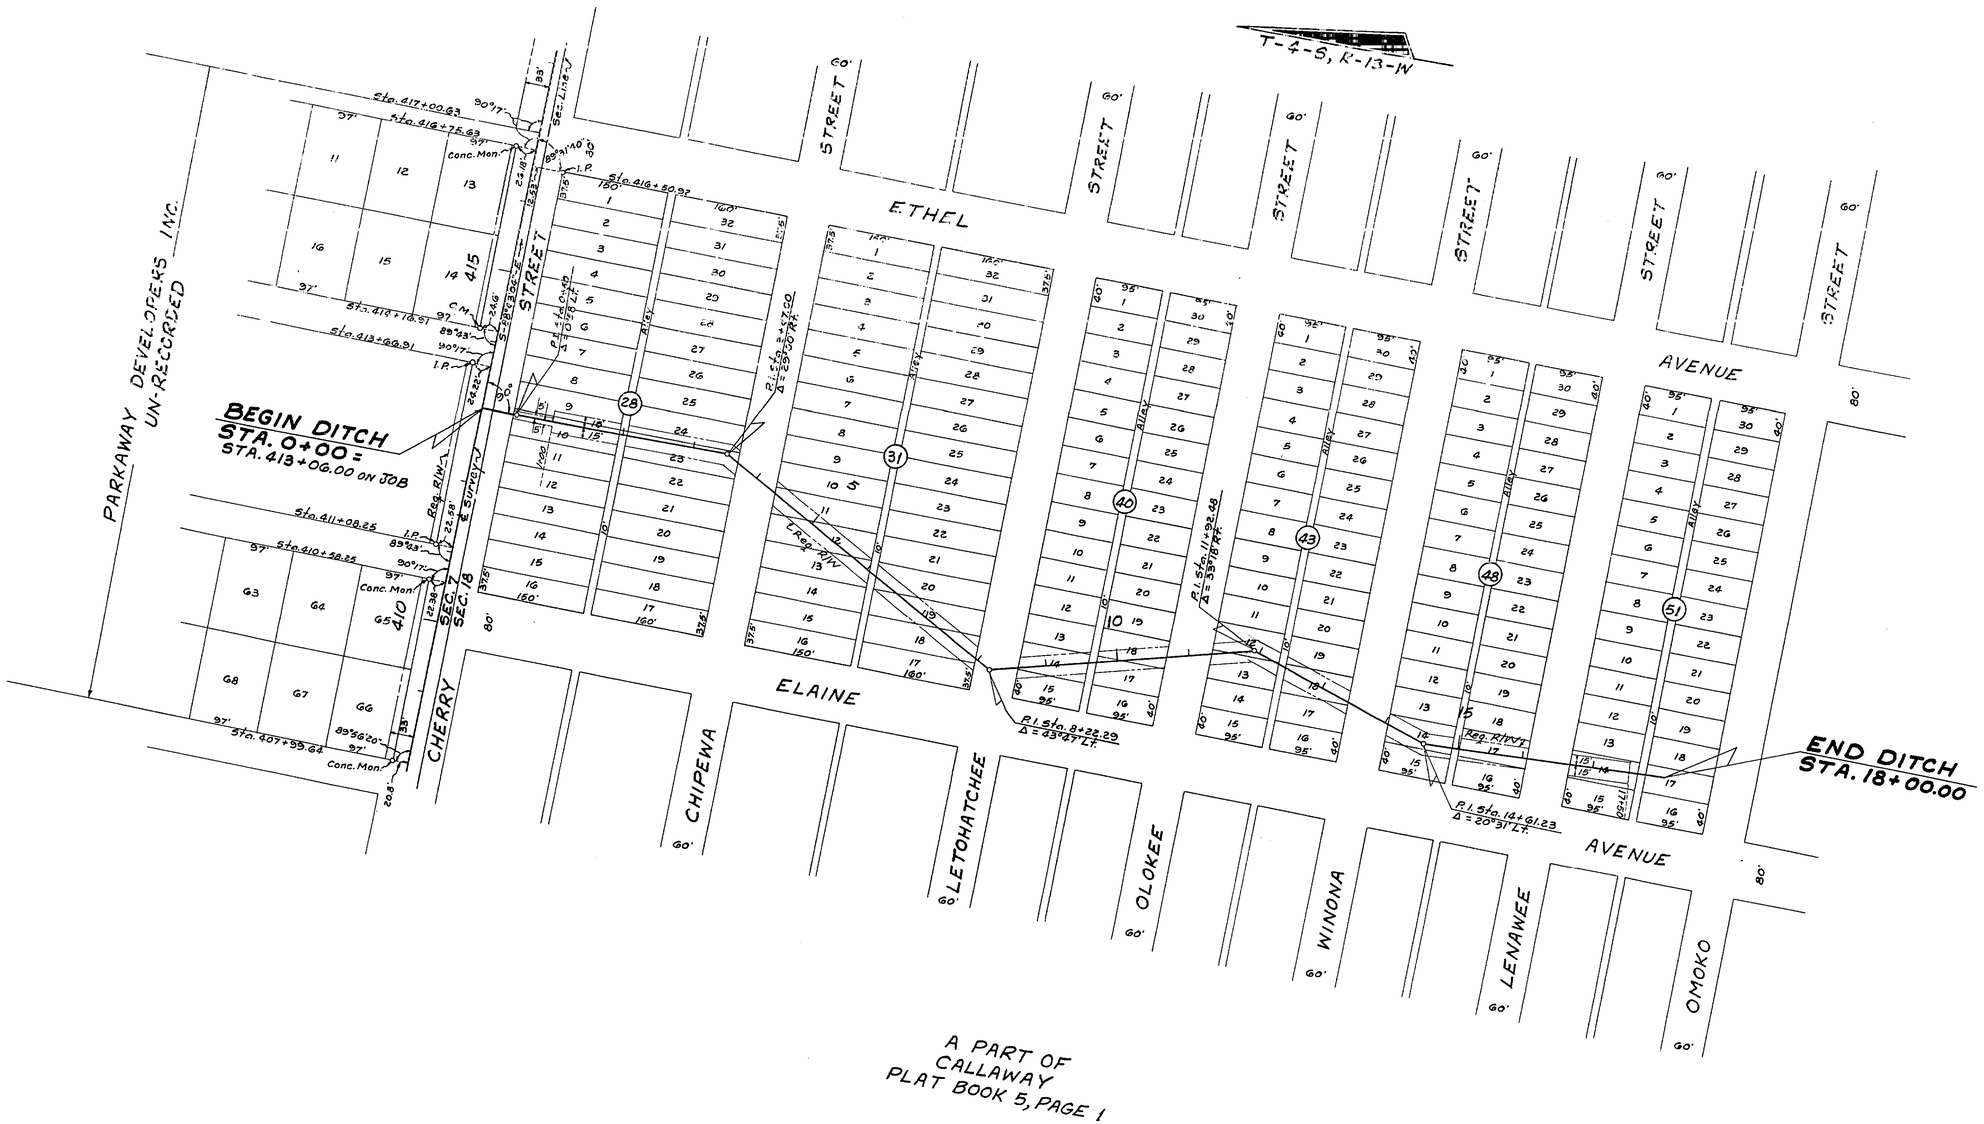

DETAIL OF DITCH
RT. OF STA. 413 + 06.00
Scale 1" = 100'

STATE OF FLORIDA
STATE ROAD DEPARTMENT

RIGHT OF WAY MAP

STATE ROAD No. BAY COUNTY

	BY	DATE	APPROVED BY	DATE
DRAWN				
TRACED	S.C.	9-25-63	DISTRICT ENGINEER	
CHECKED				
COMPARED			ENGINEER OF RIGHTS OF WAY	
INDEXED			STATE HIGHWAY ENGINEER	12-9-63

REVISION	BY	DATE

SECTION. 4G503-2G01 SHEET 5 OF 5

S.R. 30 AT HELMES STORE TO S.R. S-22-A