FED. ROAD DIV. No.	STATE	SEC. AND JOB No.	FISCAL YEAR	SHEET No.	TOTAL SHEETS
3	FLA.	46504-2601		1	1

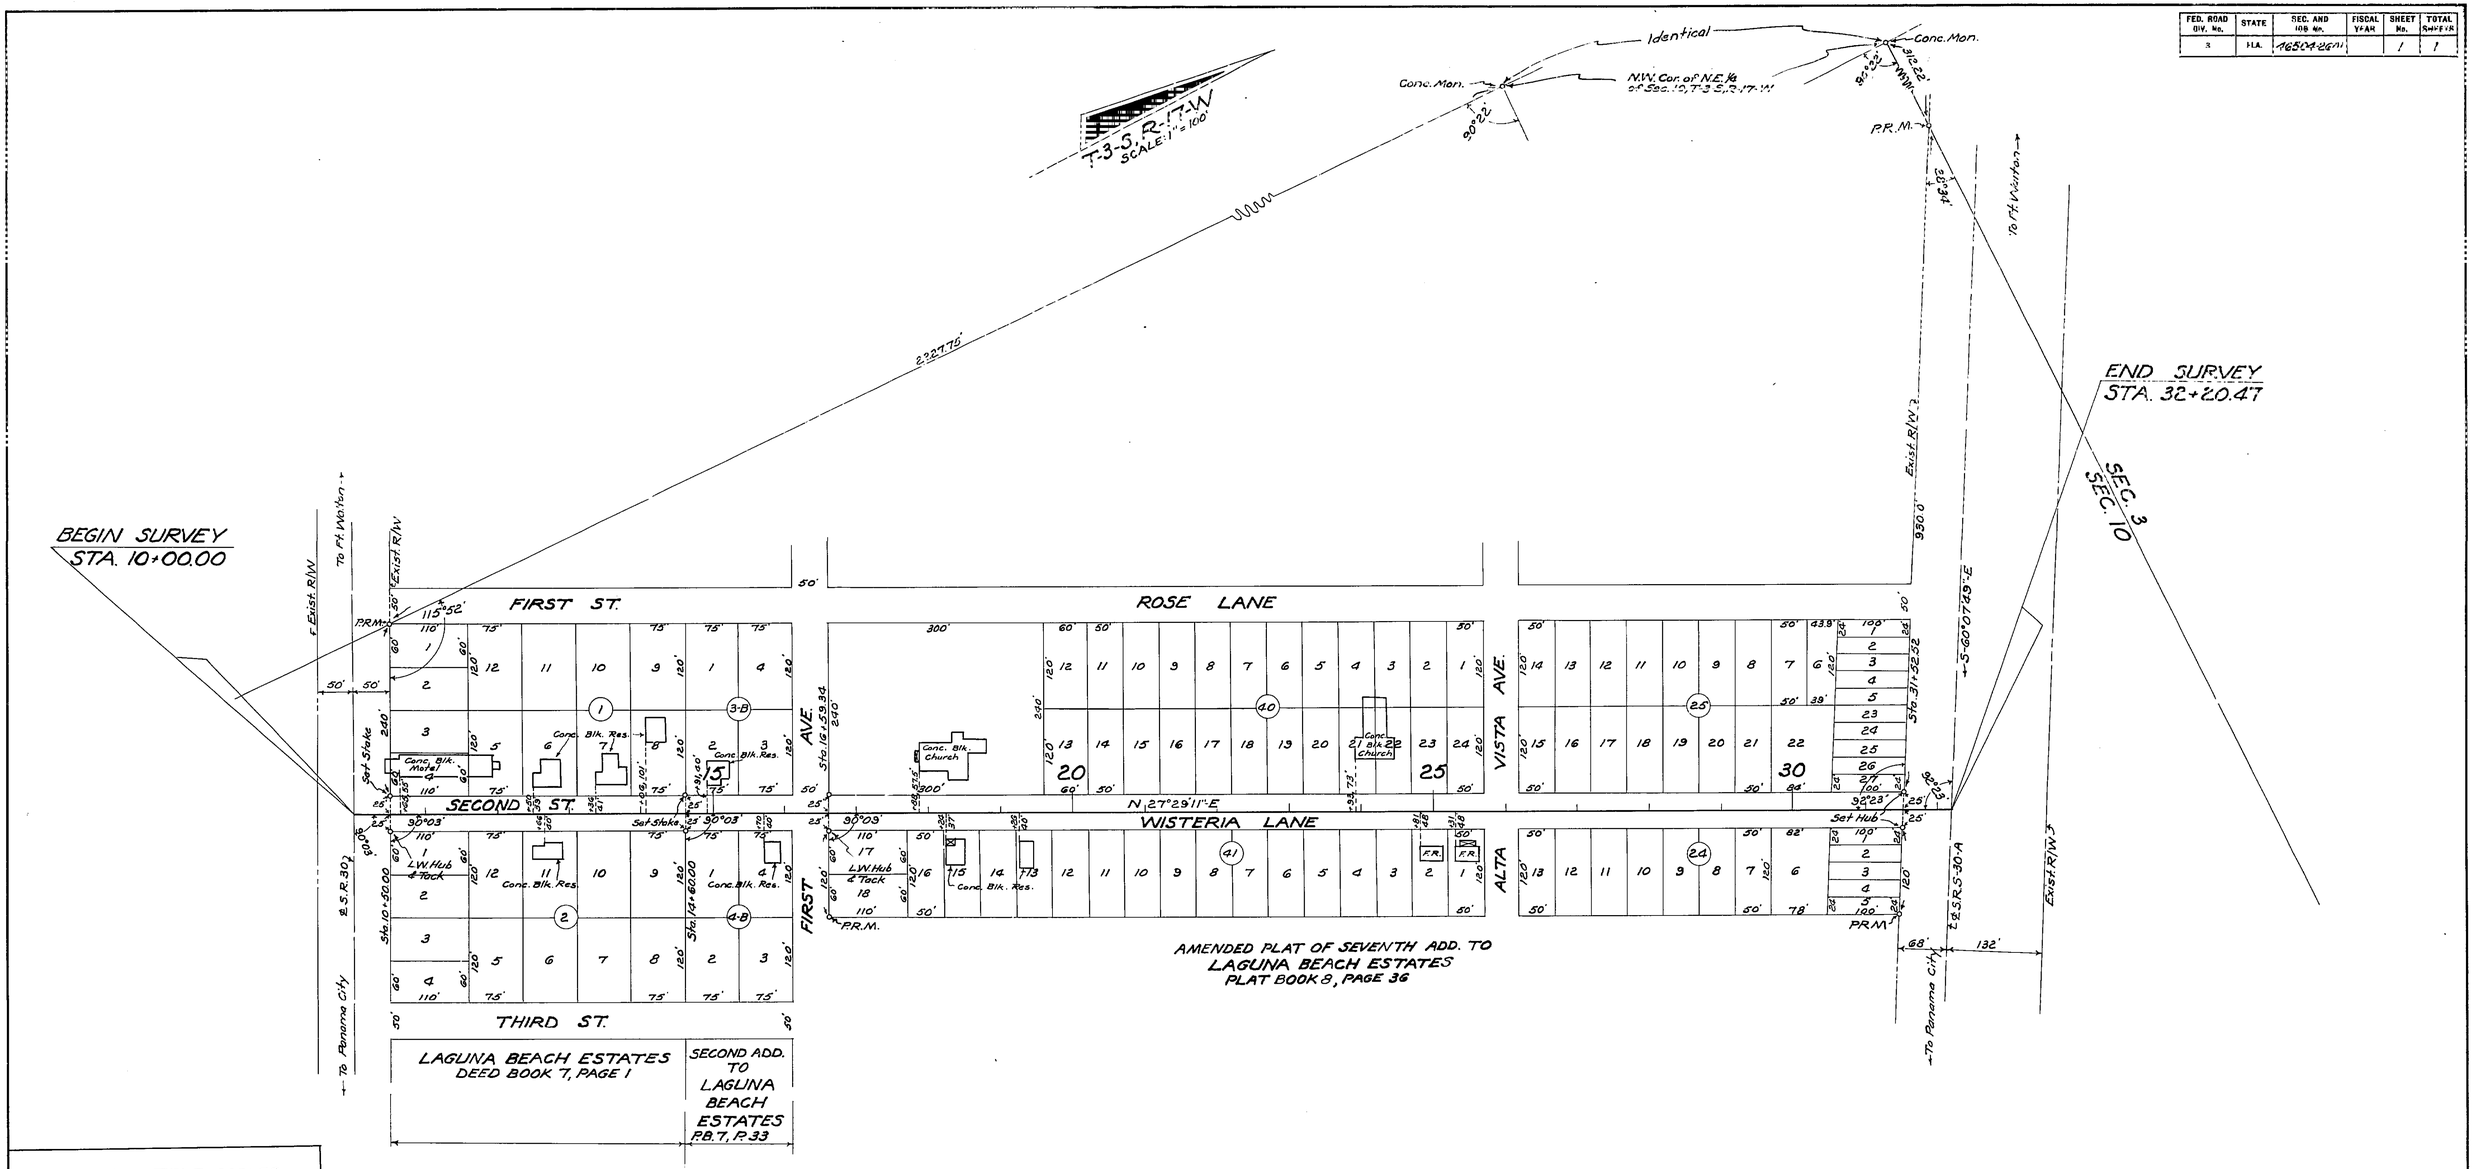

DETAIL of TELE. CABLES
NO SCALE
Owner: Southern Bell Tele. Co.

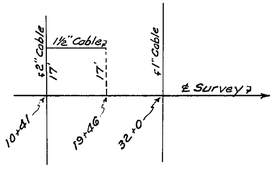

UTILITY POLES		
POWER		
STATION	RT.	LT.
10+45		20'
12+34		19'
13+84		18'
15+33		19'
16+52		22'
19+16		20'
21+17		20'
24+17		20'
25+19		20'
26+13		22'

Gulf Power Co.

REVISION	BY	DATE

STATE OF FLORIDA
STATE ROAD DEPARTMENT

RIGHT OF WAY MAP

STATE ROAD No. S-30-E BAY COUNTY

	BY	DATE	APPROVED BY	DATE
DRAWN			G. L. Dick	DISTRICT ENGINEER
TRACED	D.F.E.	6-21-62		
CHECKED				ENGINEER OF RIGHTS OF WAY
COMPARED			Horton Bugham	7-6-62
INDEXED				STATE HIGHWAY ENGINEER

SECTION. 46504-2601 SHEET 1 OF 1

LAGUNA BEACH