FED. ROAD DIV. No.	STATE	SEC. AND JOB No.	FISCAL YEAR	SHEET No.	TOTAL SHEETS
3	FLA.	4651-151	54	1	2

109

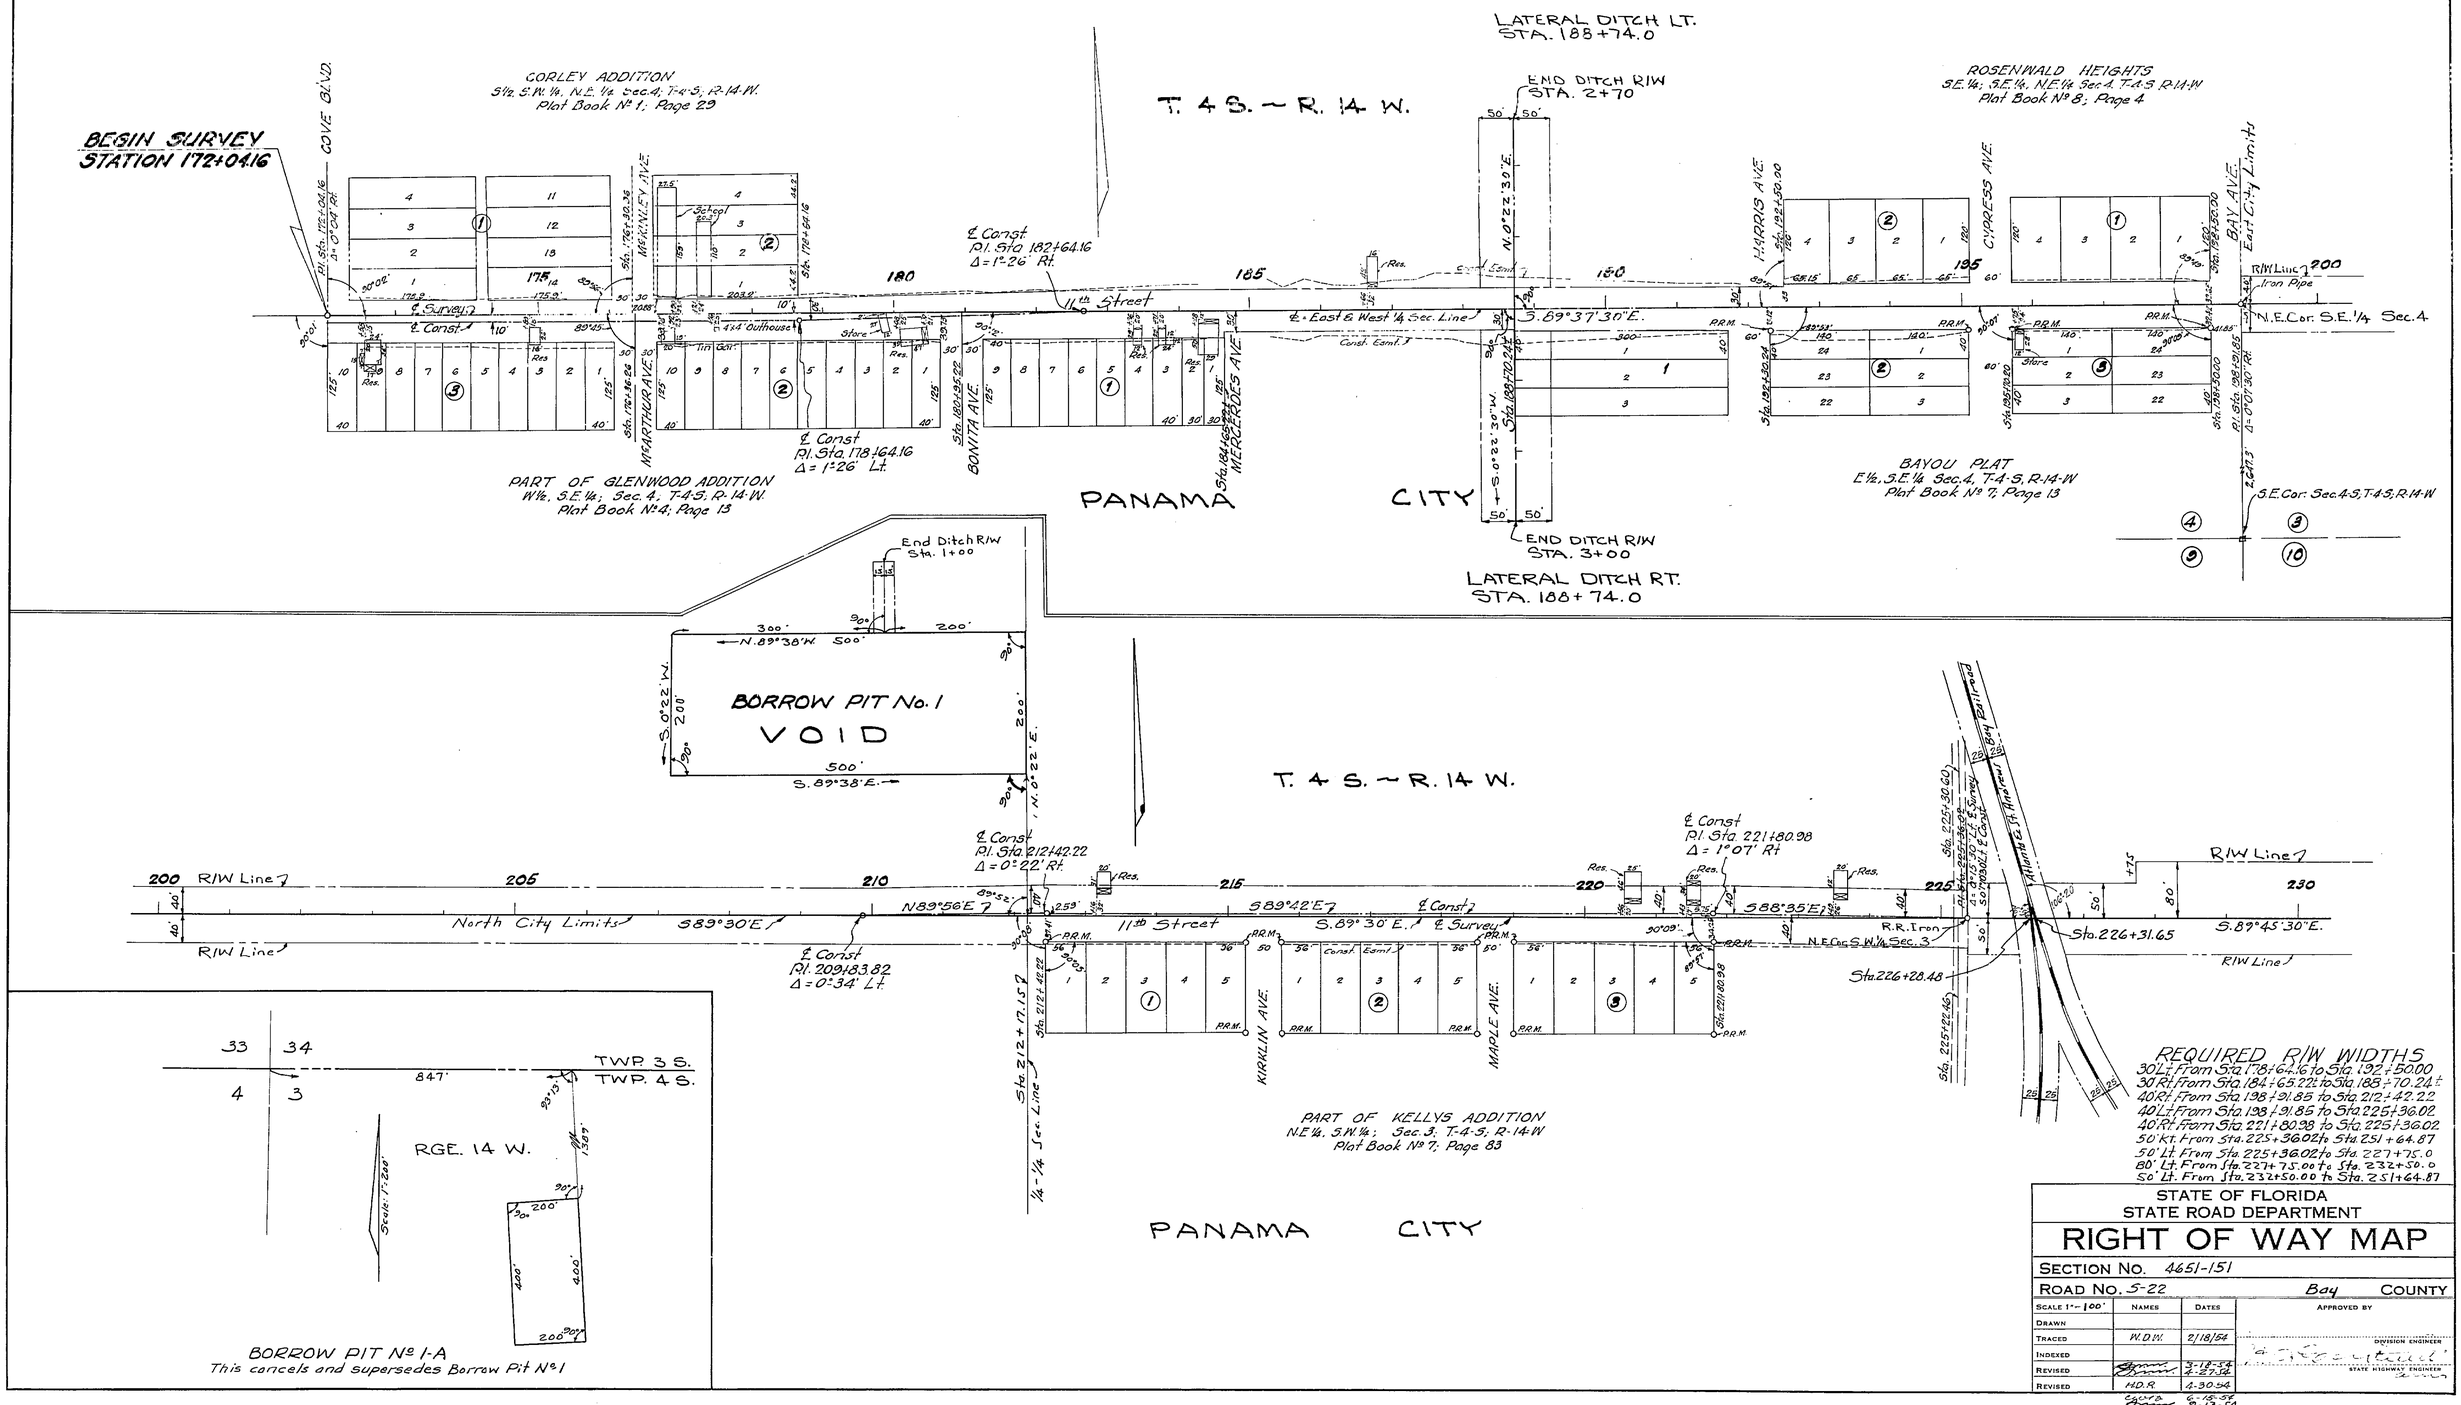

REQUIRED R/W WIDTHS
30' Lt. From Sta. 178+64.16 to Sta. 192+50.00
30' Rt. From Sta. 184+65.22 to Sta. 188+70.24±
40' Rt. From Sta. 198+91.85 to Sta. 212+42.22
40' Lt. From Sta. 198+91.85 to Sta. 225+36.02
40' Rt. From Sta. 221+80.98 to Sta. 225+36.02
50' Rt. From Sta. 225+36.02 to Sta. 251+64.87
50' Lt. From Sta. 225+36.02 to Sta. 227+75.0
80' Lt. From Sta. 227+75.00 to Sta. 232+50.0
50' Lt. From Sta. 232+50.00 to Sta. 251+64.87

STATE OF FLORIDA
STATE ROAD DEPARTMENT

RIGHT OF WAY MAP

SECTION No. 4651-151

ROAD No. S-22 — Bay COUNTY

SCALE 1" = 100'	NAMES	DATES	APPROVED BY
DRAWN			
TRACED	W.D.W.	2/18/54	DIVISION ENGINEER
INDEXED			
REVISED		3-18-54	
REVISED		4-27-54	STATE HIGHWAY ENGINEER
REVISED	H.D.R.	4-30-54	
		6-15-54	
		9-13-54	
		10-18-54	

FED. ROAD DIV. No.	STATE	SEC. AND H.O.R. No.	FISCAL YEAR	SHEET No.	TOTAL SHEETS
3	FLA.	4651-151	54	2	2

1/2

T. 4 S. — R. 14 W.

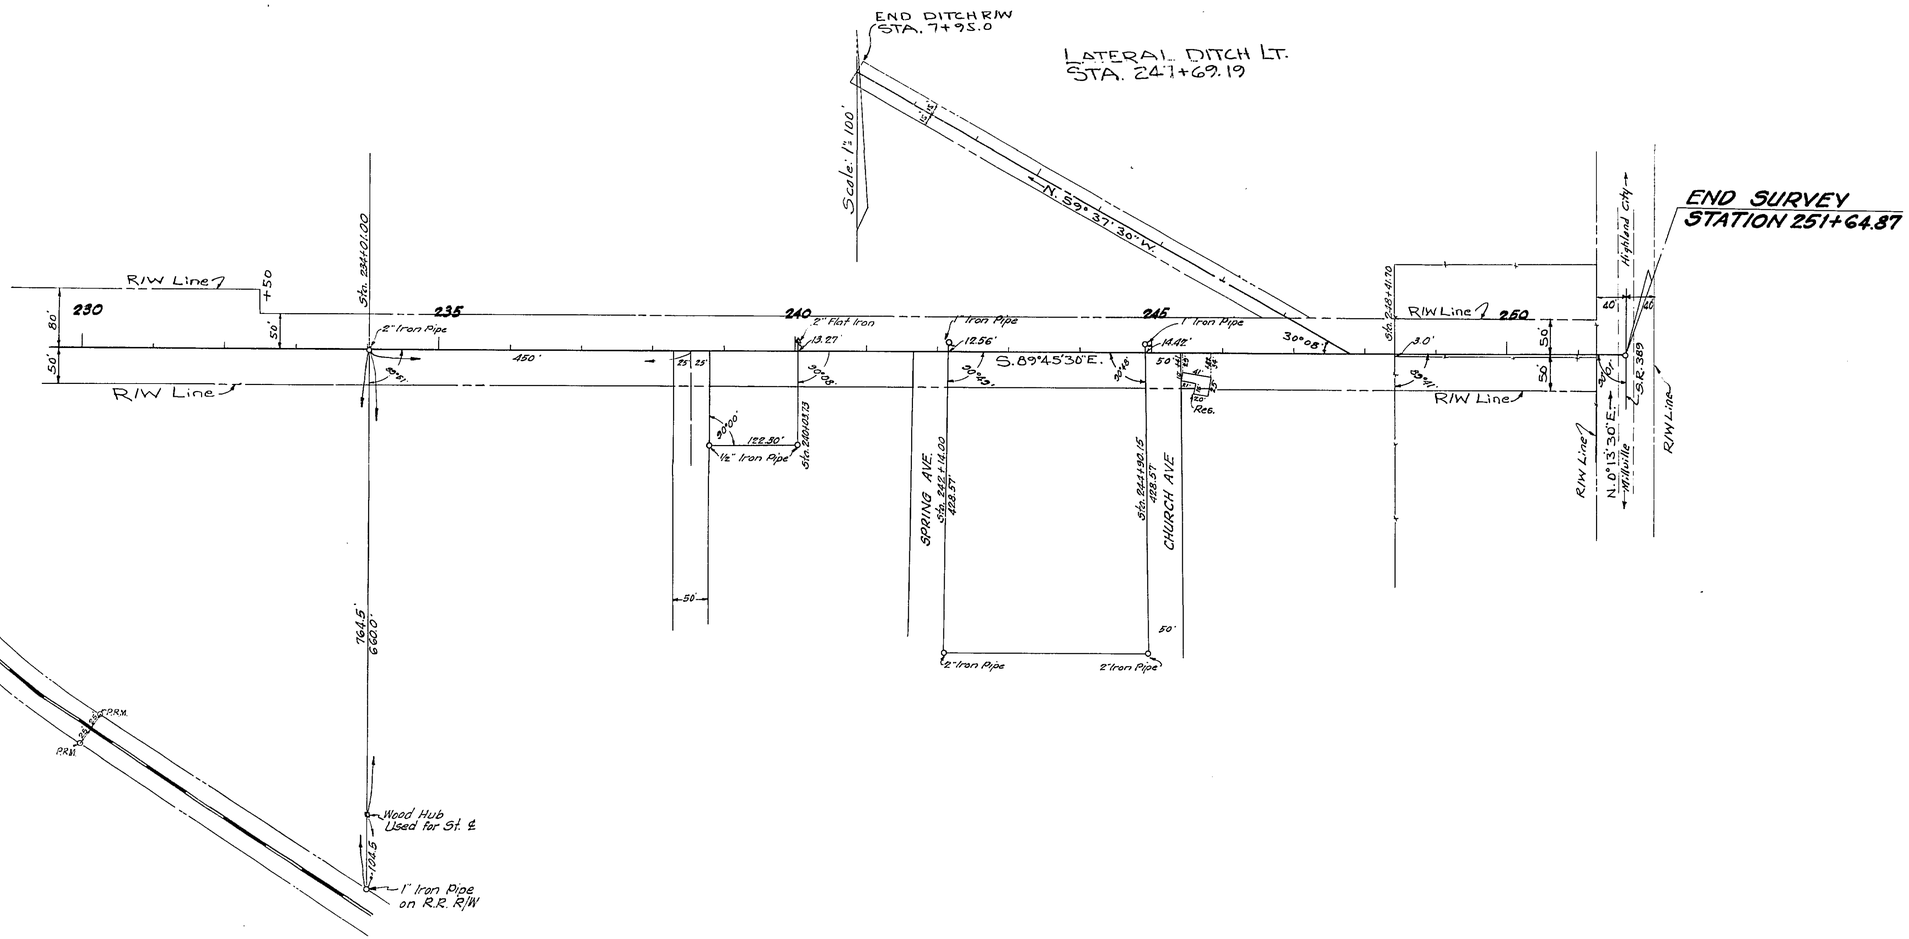

REQUIRED R/W WIDTHS
30' Lt. From Sta. 178+64.16 to Sta. 192+50.00
30' Rt. From Sta. 184+65.22± to Sta. 188+70.24±
40' Rt. From Sta. 198+91.85 to Sta. 212+42.22
40' Lt. From Sta. 198+91.85 to Sta. 225+36.02
40' Rt. From Sta. 221+80.98 to Sta. 225+36.02
50' Rt. From Sta. 225+36.02 to Sta. 251+64.87
50' Lt. From Sta. 225+36.02 to Sta. 251+64.87

STATE OF FLORIDA
STATE ROAD DEPARTMENT

RIGHT OF WAY MAP

SECTION No. 4651-151

ROAD No. S-22 Bay COUNTY

SCALE 1"=100'	NAMES	DATES	APPROVED BY
DRAWN			
TRACED	W.D.W.	2/16/54	DIVISION ENGINEER
INDEXED			
REVISED		3-18-54	STATE HIGHWAY ENGINEER
REVISED	H.O.R.	4-30-54	

6-12-54
10-18-54