FED. ROAD DIV. No.	STATE	SEC. AND JOB No.	FISCAL YEAR	SHEET No.	TOTAL SHEETS
3	FLA.	4656-	'57	1	2

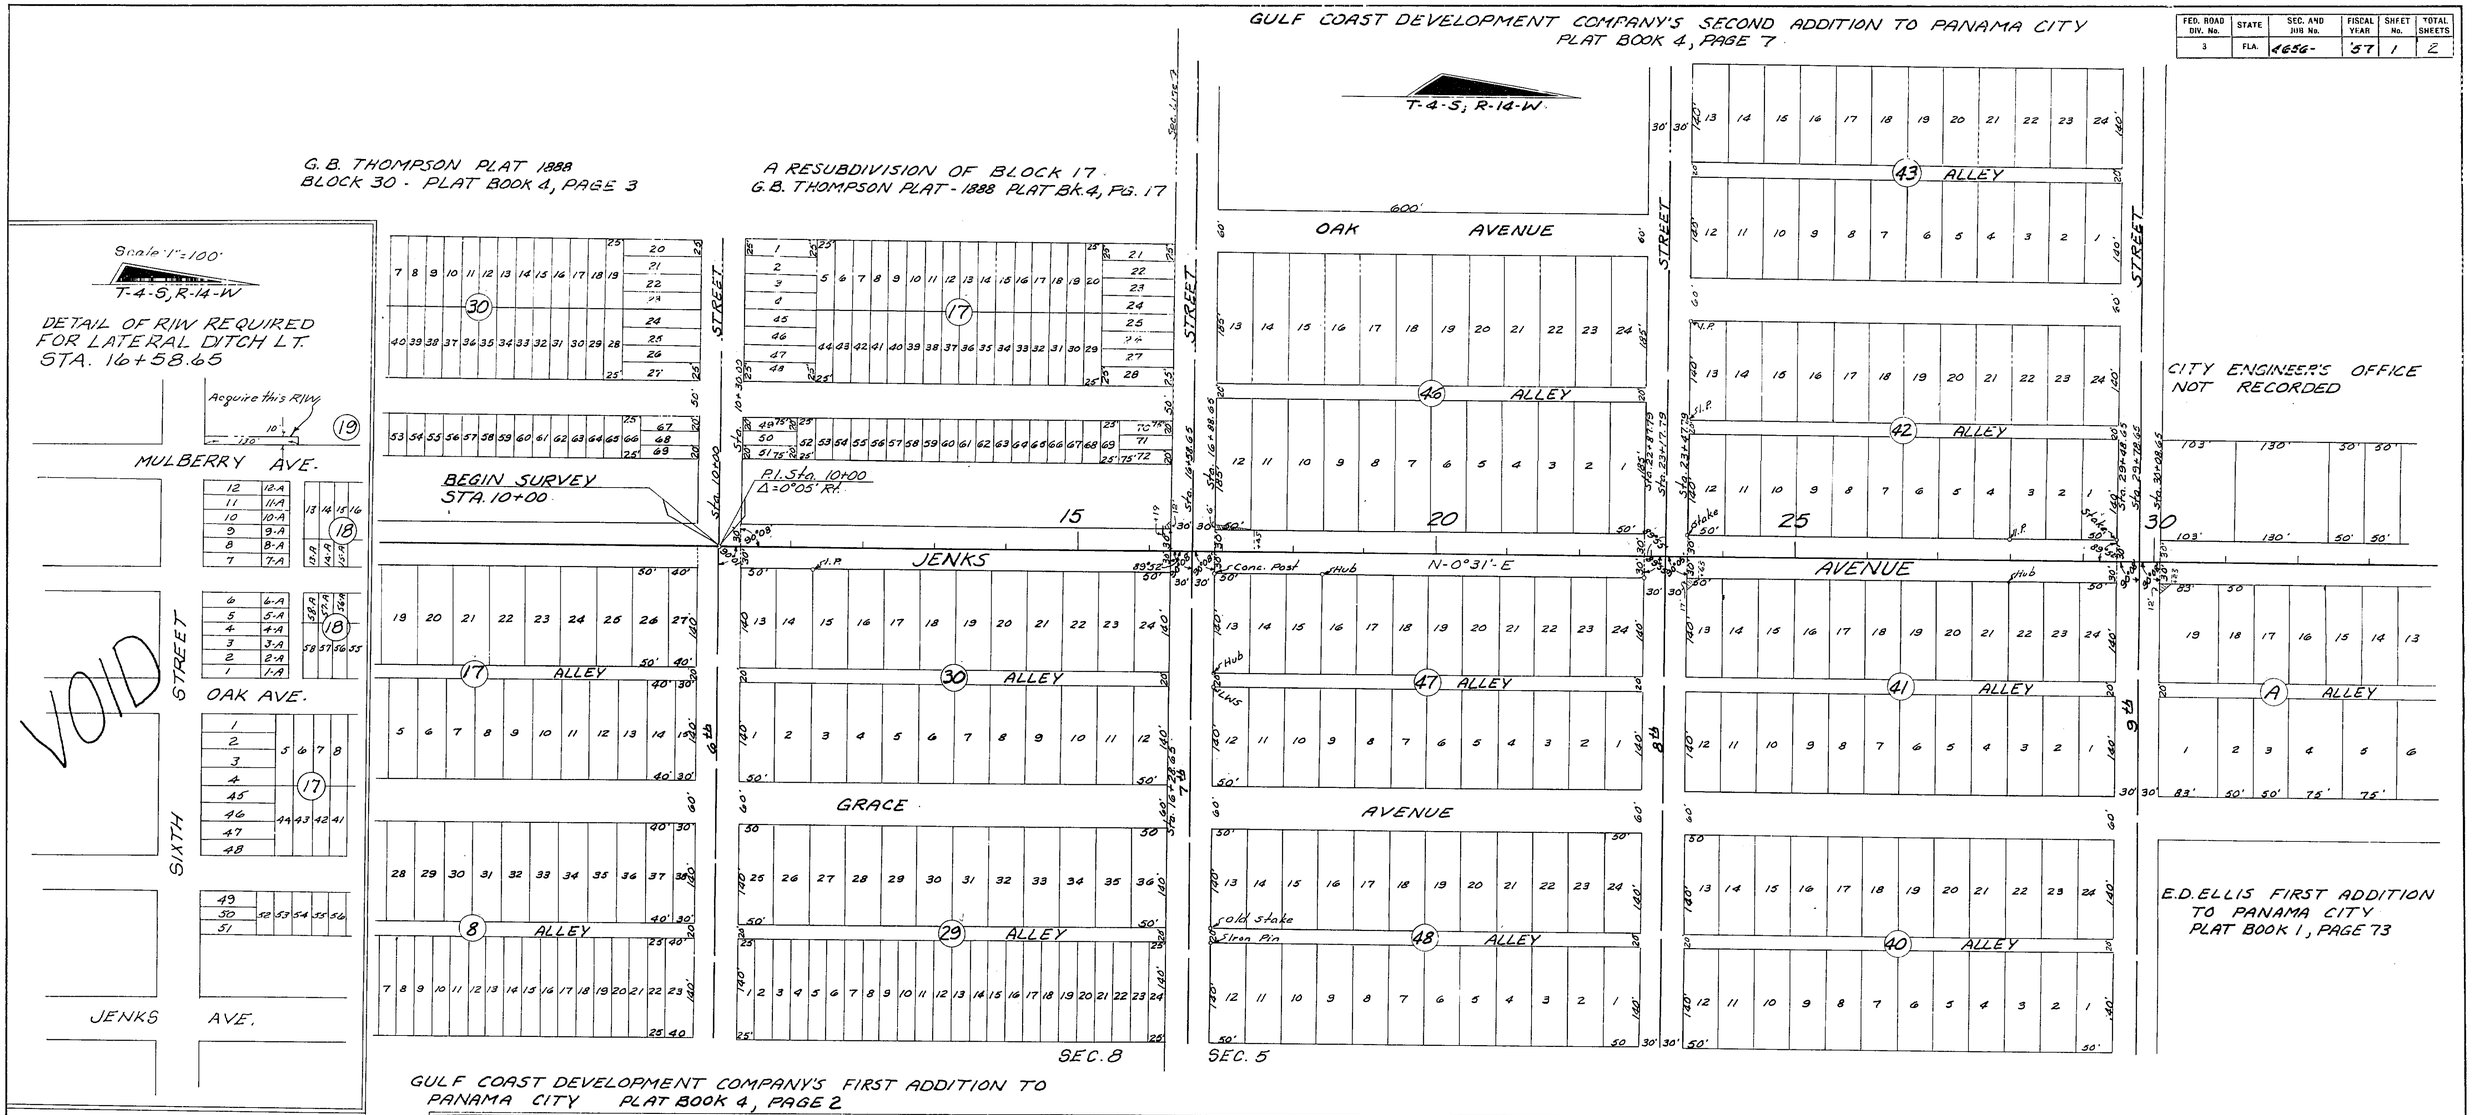

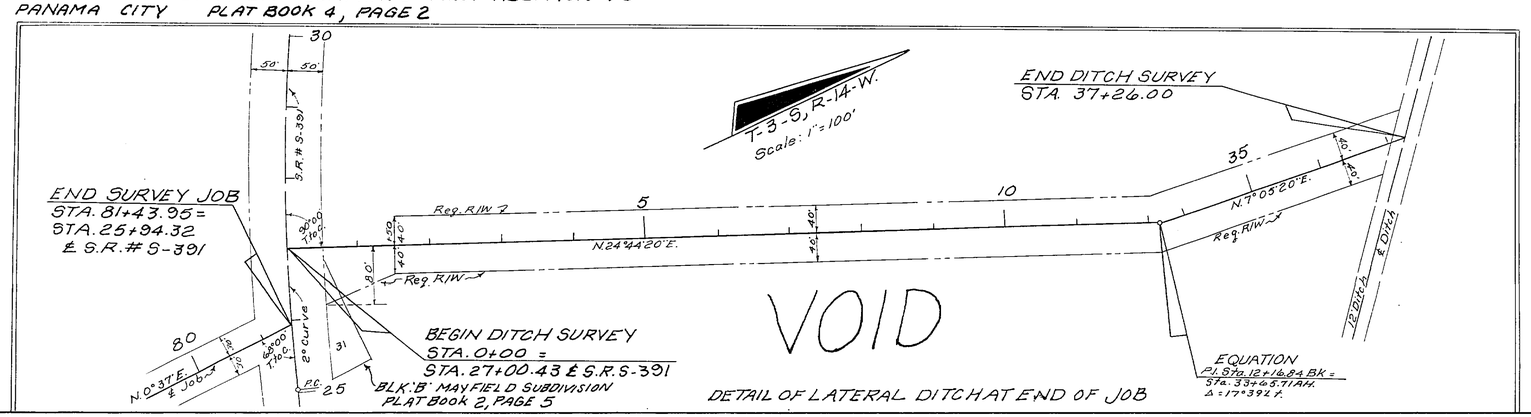

REQUIRED R/W WIDTH
30' Lt. ℄ from Sta. 50+31.98 to End of Job
30' Rt. ℄ from Sta. 53+01.26 to Sta. 55+84.85
30' Rt. ℄ from Sta. 69+80.75 to End of Job

STATE OF FLORIDA
STATE ROAD DEPARTMENT

RIGHT OF WAY MAP

SECTION No. 4656-(155)2606 Sh. 1

ROAD No. BAY COUNTY

SCALE 1" = 100'	NAMES	DATES	APPROVED BY
DRAWN			
TRACED	W.C.	9-18-15	DIVISION ENGINEER
INDEXED			
REVISED	F.K.	11-5-57	10-10-57 for STATE HIGHWAY ENGINEER
REVISED	F.K.	5-13-58	
REVISED	F.K.	5-27-58	
	F.K.	12-5-58	

FED. ROAD DIV. No.	STATE	SEC. AND JOB No.	FISCAL YEAR	SHEET No.	TOTAL SHEETS
3	FLA.	4656-	'57	2	2

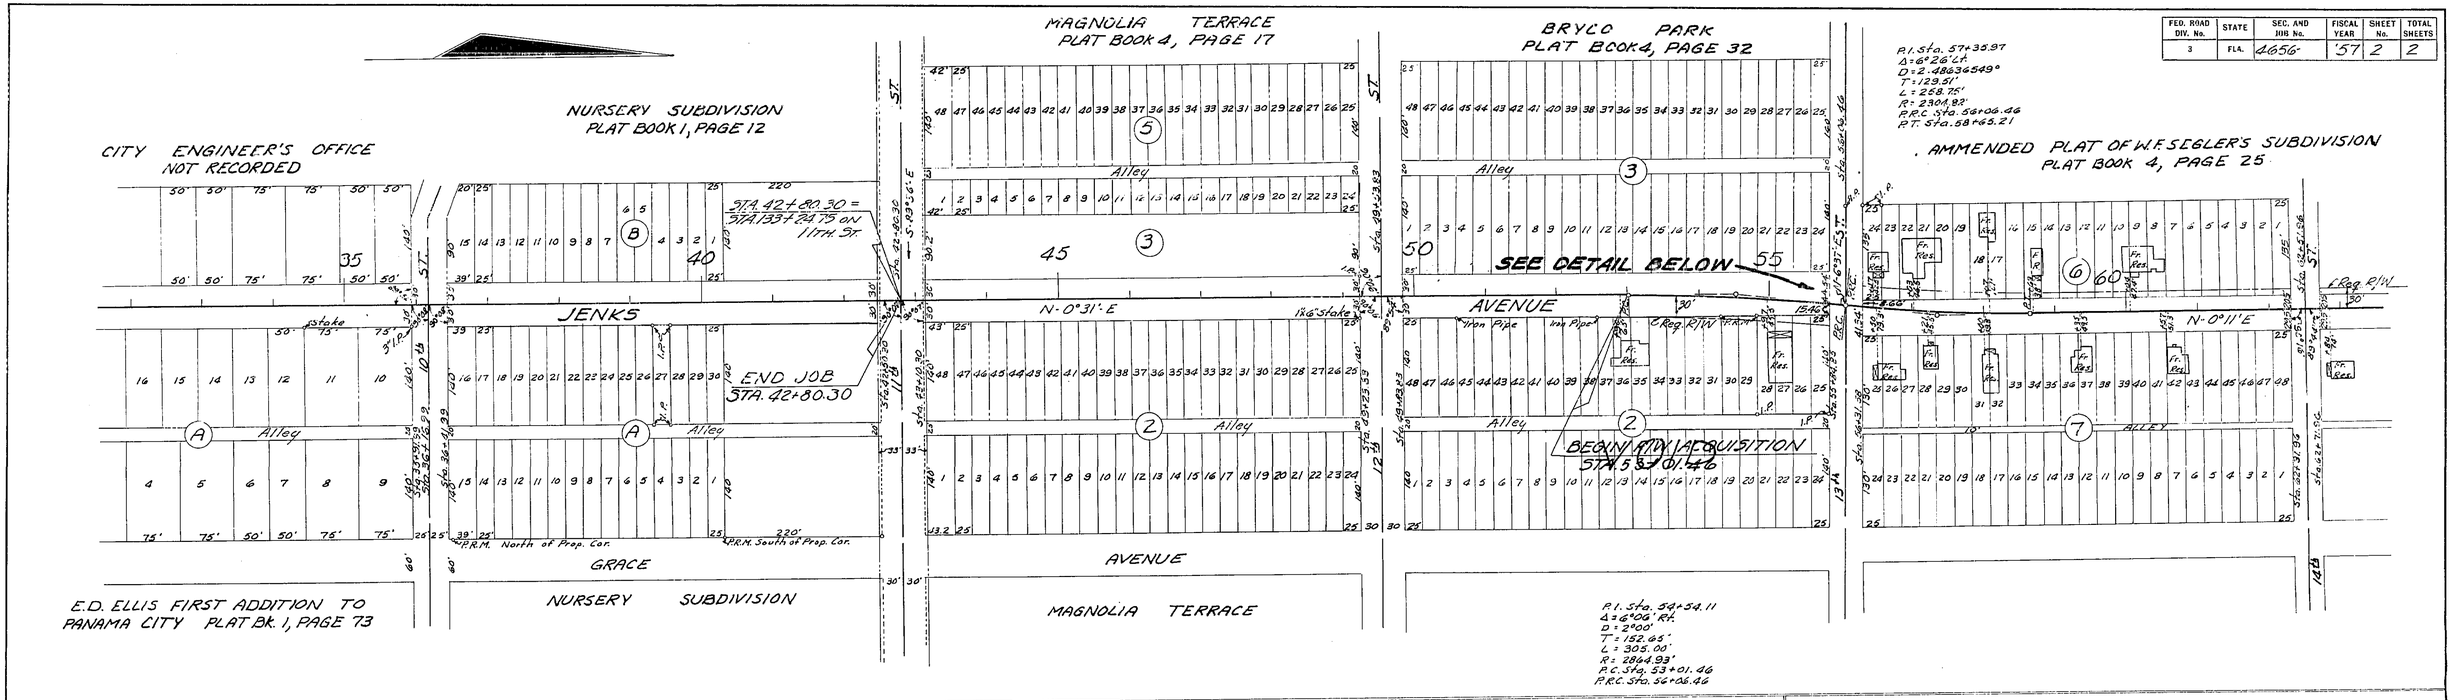

STATE OF FLORIDA
STATE ROAD DEPARTMENT

RIGHT OF WAY MAP

SECTION No. 4656-(155) 2606 S.A.2

ROAD No. BAY COUNTY

SCALE 1"= 100'	NAMES	DATES	APPROVED BY
DRAWN			
TRACED	W.C.	9-18-57	DIVISION ENGINEER
INDEXED			
REVISED			STATE HIGHWAY ENGINEER
REVISED	J.H.P.	8-21-62	