FED. ROAD DIV. No.	STATE	SEC. AND JOB No.	FISCAL YEAR	SHEET No.	TOTAL SHEETS
3	FLA.	4656-153	56	1	1

124

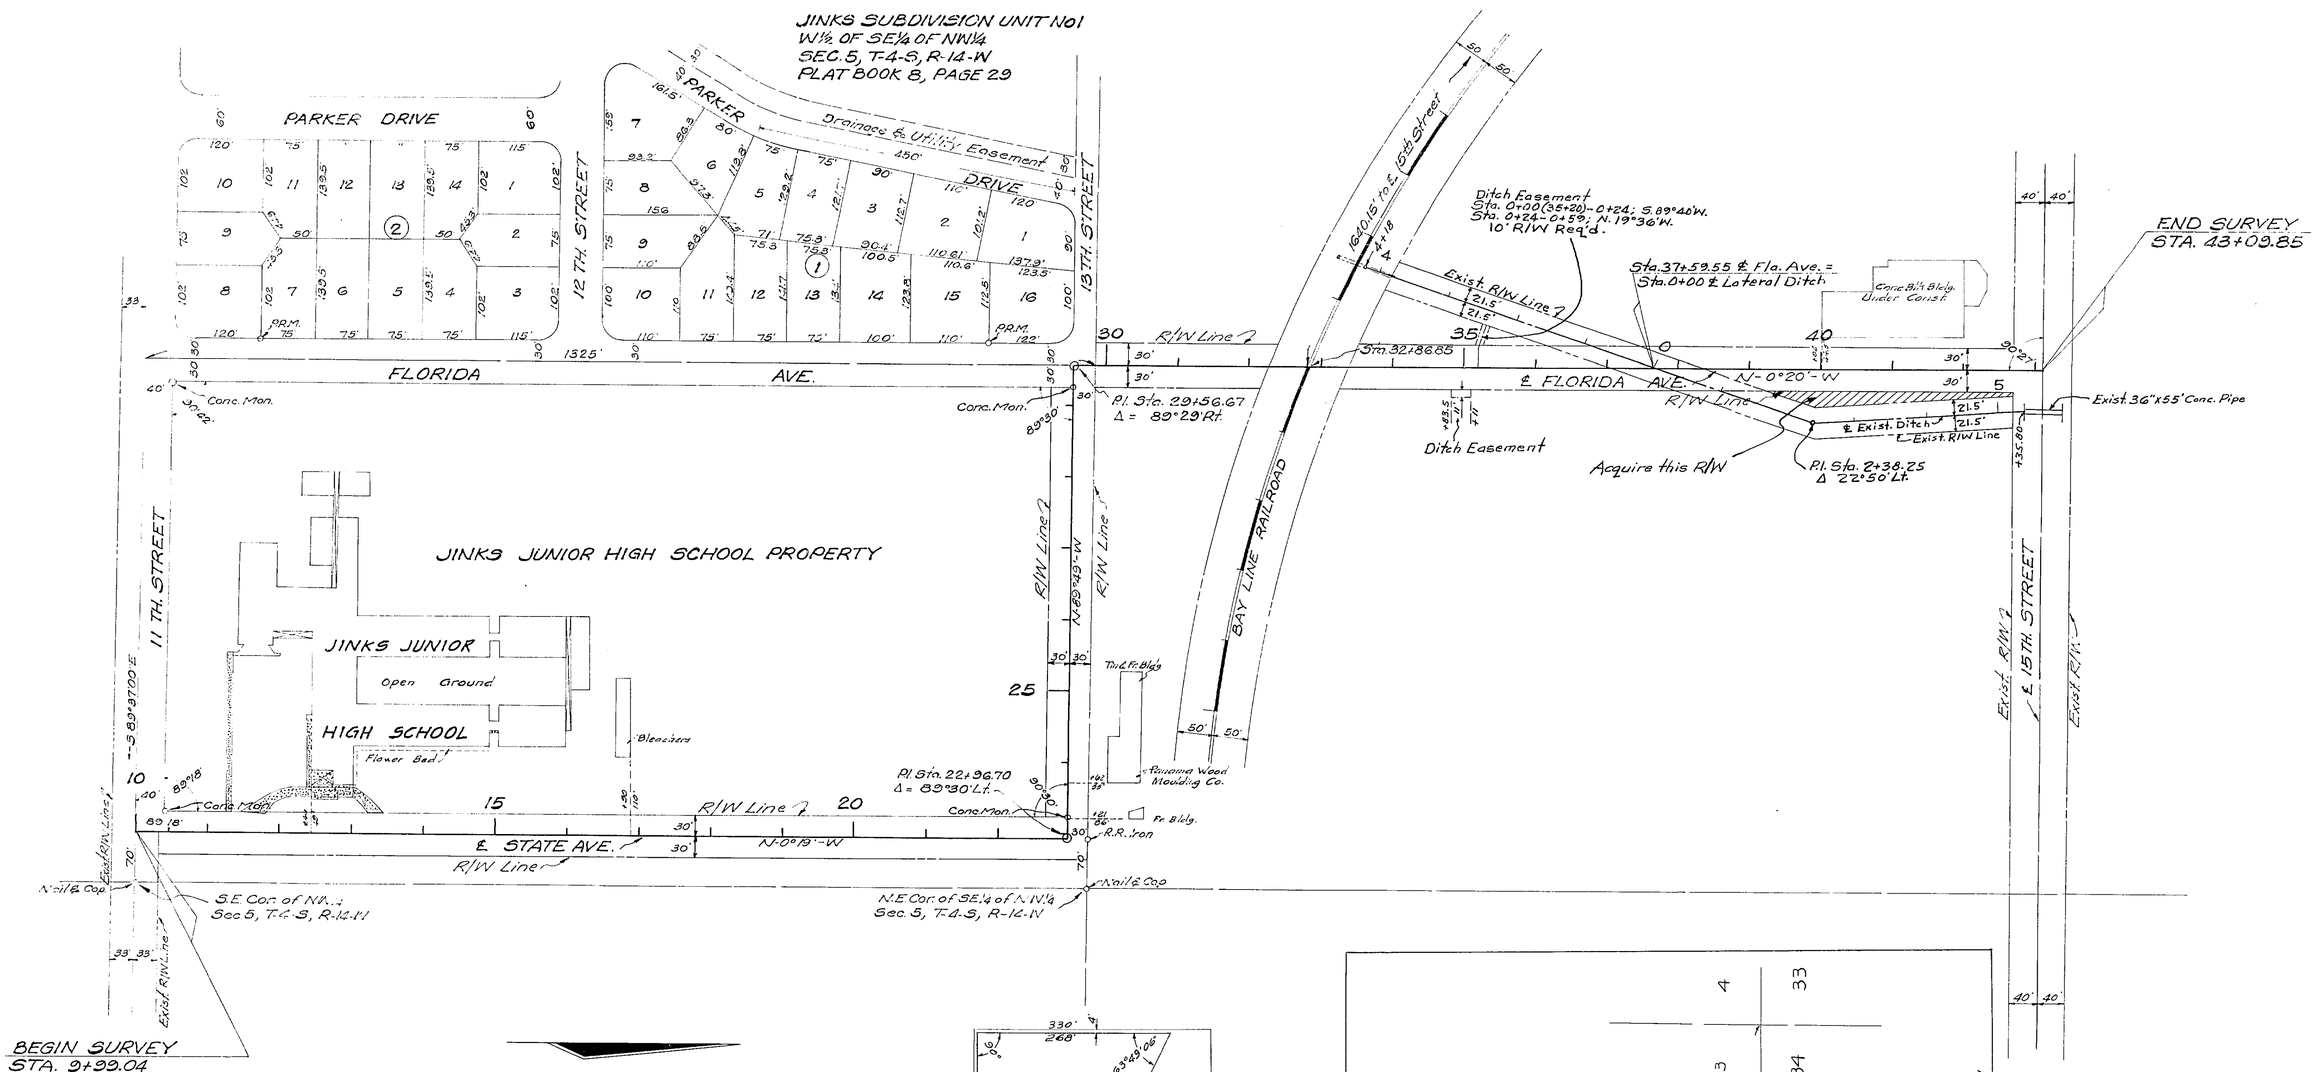

STATE OF FLORIDA
STATE ROAD DEPARTMENT

RIGHT OF WAY MAP

SECTION No. 4656-153

ROAD No. BAY COUNTY

	Names	Dates	Approved by
Scale 1" = 100'			
Drawn			
Traced	H.R. & B.L.	3-13-56	Division Engineer
Indexed			
Revised	W.C.S.	5-1-56	State Highway Engineer
Revised	W.C.S.	7-13-56	
Revised		9-23-56	