FED. ROAD DIV. No.	STATE	PROJECT No.	FISCAL YEAR	SHEET No.
3	FLA.	46560-2605	61	1

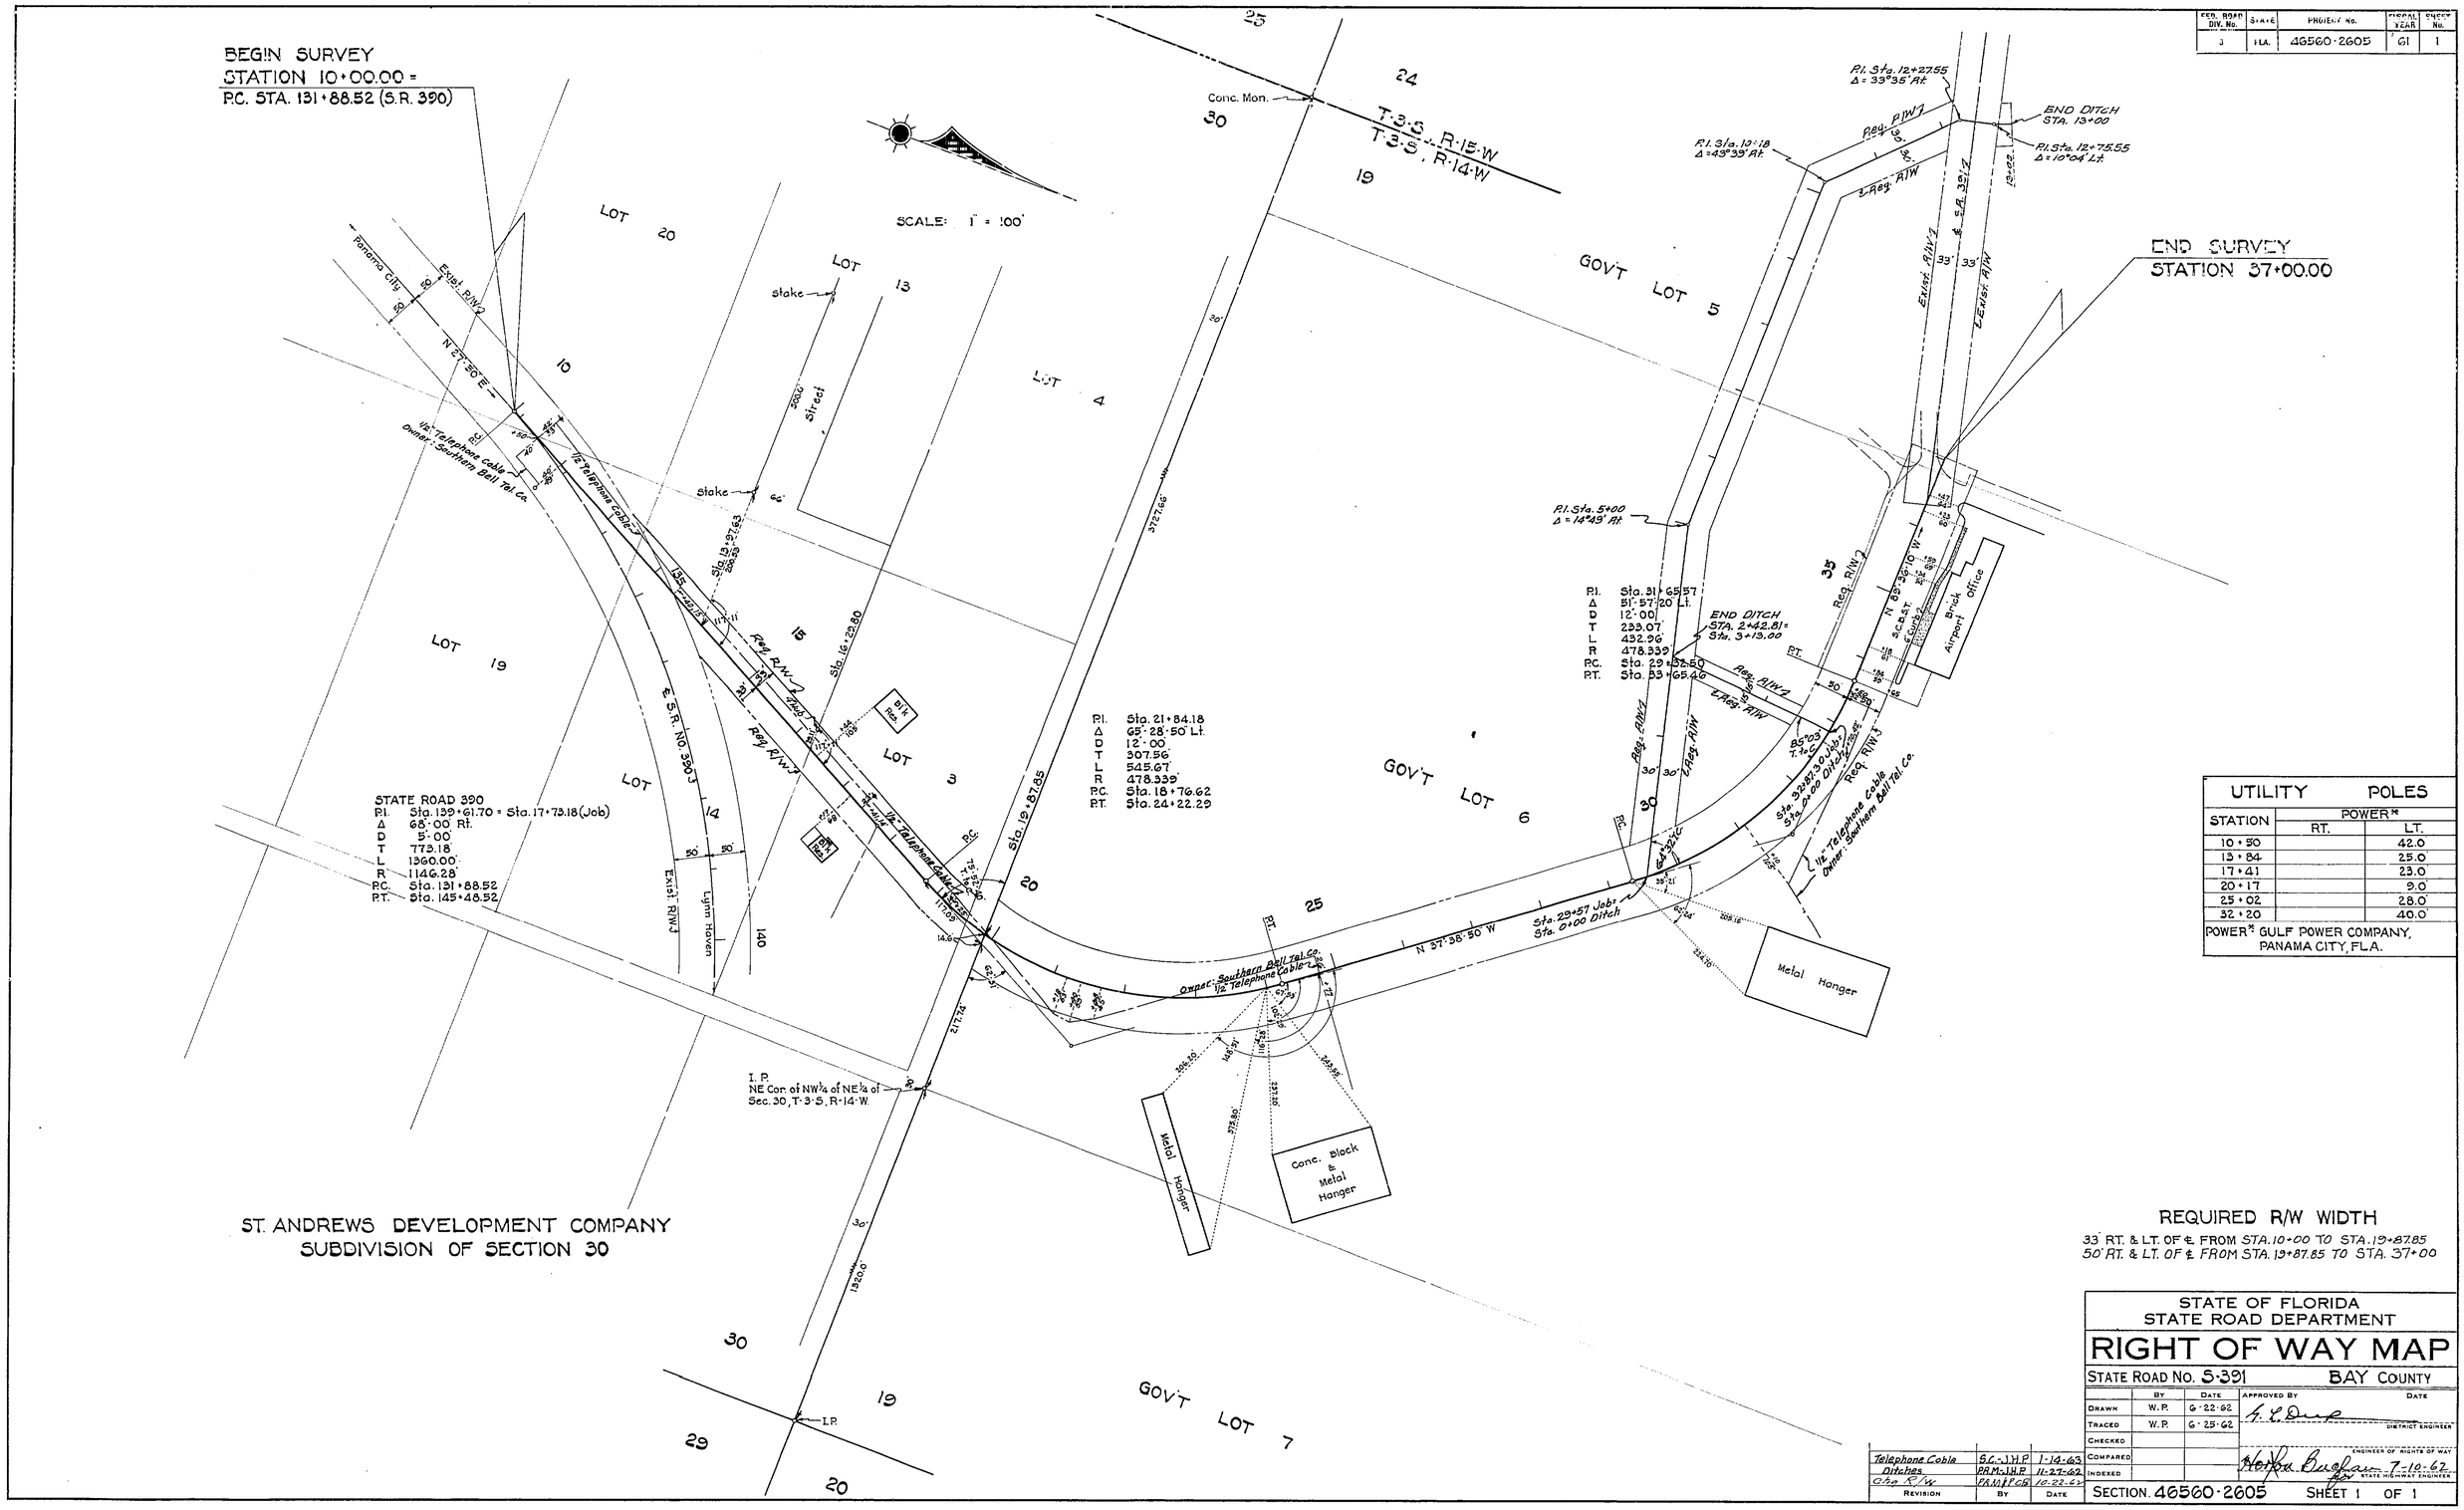

UTILITY POLES		
STATION	POWER* RT.	POWER* LT.
10+50		42.0
13+84		25.0
17+41		23.0
20+17		9.0
25+02		28.0
32+20		40.0

POWER* GULF POWER COMPANY, PANAMA CITY, FLA.

REQUIRED R/W WIDTH

33' RT. & LT. OF ℄ FROM STA. 10+00 TO STA. 19+87.85
50' RT. & LT. OF ℄ FROM STA. 19+87.85 TO STA. 37+00

STATE OF FLORIDA
STATE ROAD DEPARTMENT

RIGHT OF WAY MAP

STATE ROAD No. S-391 BAY COUNTY

	BY	DATE	APPROVED BY	DATE
DRAWN	W.P.	6-22-62	G. L. Dup	DISTRICT ENGINEER
TRACED	W.P.	6-25-62		
CHECKED				
COMPARED				ENGINEER OF RIGHTS OF WAY
INDEXED			Horton Buchan for	7-10-62 STATE HIGHWAY ENGINEER

REVISION	BY	DATE
Telephone Cable	S.C.-J.H.P.	1-14-63
Ditches	P.R.M.-J.H.P.	11-27-62
Chg R/W	P.R.M.&P.C.B.	10-22-62

SECTION 46560-2605 SHEET 1 OF 1

PANAMA CITY AIRPORT

2 OF 2

46560 2605

FED. ROAD DIV. No.	STATE	PROJECT No.	FISCAL YEAR	SHEET No.
3	FLA.	46560-2605		2

Scale 1" = 100'

ST. ANDREWS BAY DEVELOPMENT COMPANY'S
SUBDIVISION OF SECTION 30, T-3-S, R-14-W

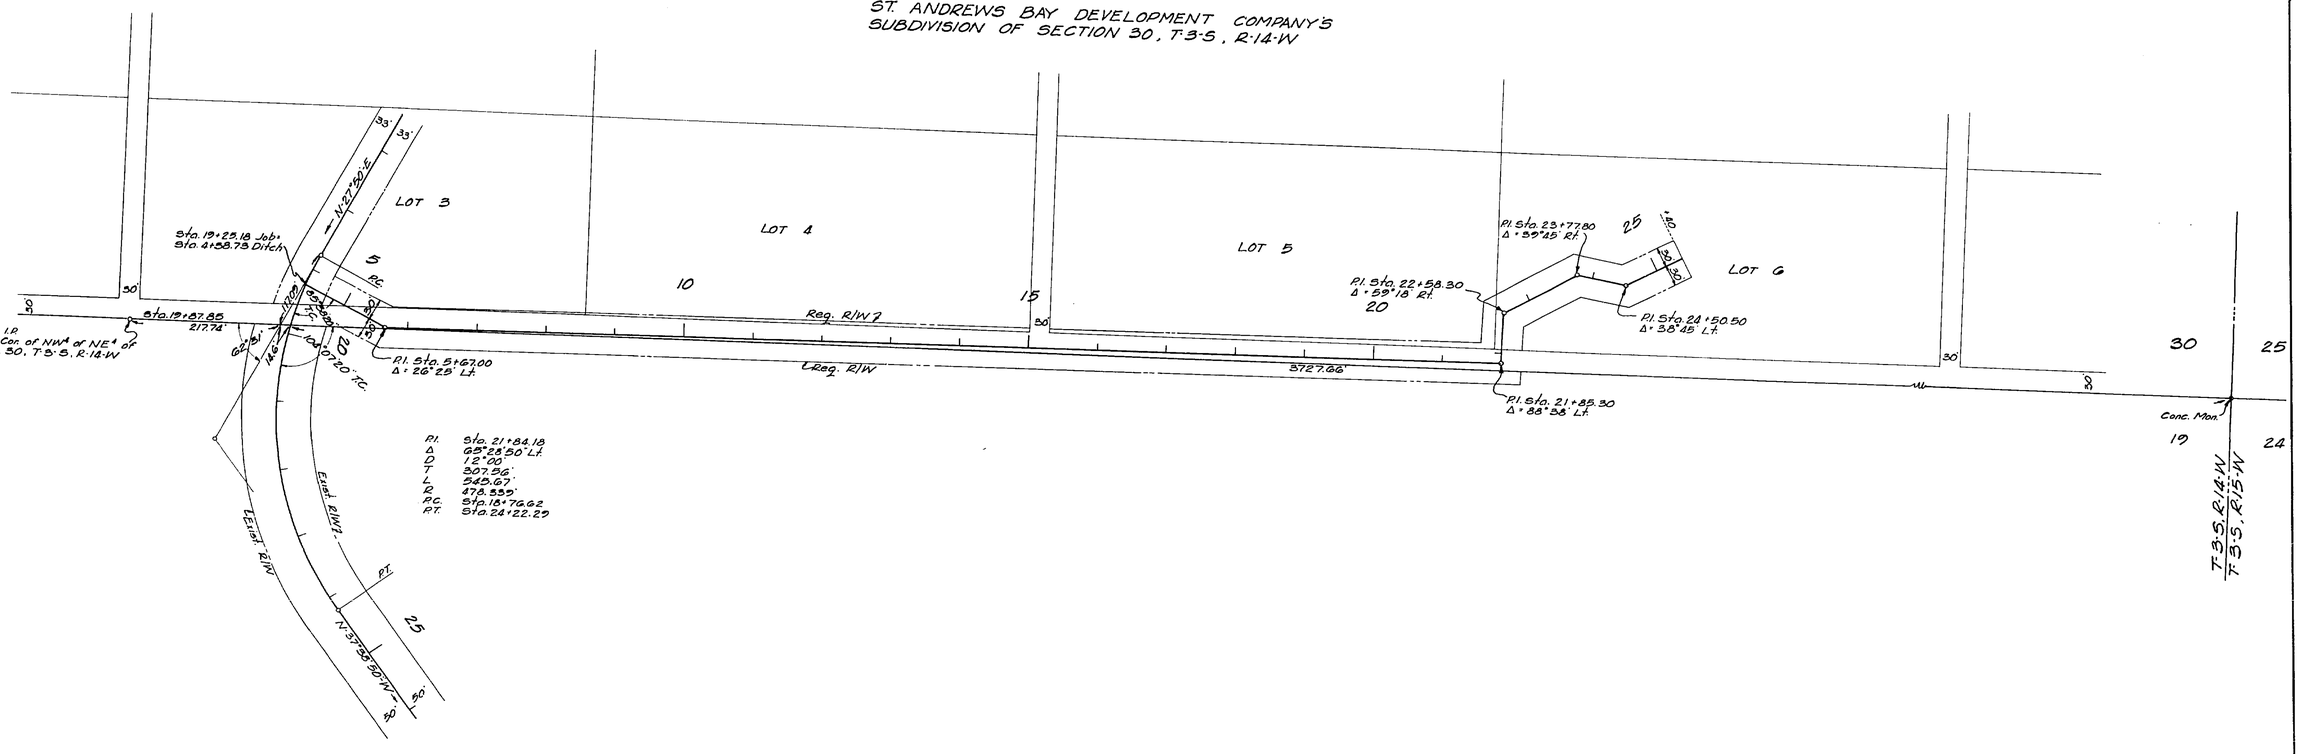

STATE OF FLORIDA
STATE ROAD DEPARTMENT

RIGHT OF WAY MAP

STATE ROAD No. S-391 BAY COUNTY

	By	Date	Approved By	Date
Drawn				
Traced	P.R.M.	11-27-62		District Engineer
Checked				
Compared				Engineer of Rights of Way
Indexed				State Highway Engineer

Revision	By	Date

SECTION 46560-2605 SHEET 2 OF 2