FED. ROAD DIV. No.	STATE	FED. AID PROJ. No.	FISCAL YEAR	SHEET No.	TOTAL SHEETS
3	FLA.	4661-151 4664-250	56	1	2

BEGIN JOB 4661-151
STATION 298+46.69

P.I. Sta. 305+01.52
Δ 10°-20' Lt.
D 3°-00'
T 174.85'
L 348.83'
R 1910.08
P.C. Sta. 303+26.67
P.T. Sta. 306+75.46

END JOB 4661-151
STATION 538+35.92 =
BEGIN JOB 4664-250

P.I. Sta. 435+81.57
Δ 2°-53' Lt.
D 1°-00'
T 446.74'
L 891.67'
R 5729.65
P.C. Sta. 431+34.83
P.T. Sta. 440+26.50

P.I. Sta. 493+53.87
Δ 26°-18' Lt.
D 3°-30'
T 382.51'
L 751.43'
R 1637.28
P.C. Sta. 489+71.36
P.T. Sta. 497+22.79

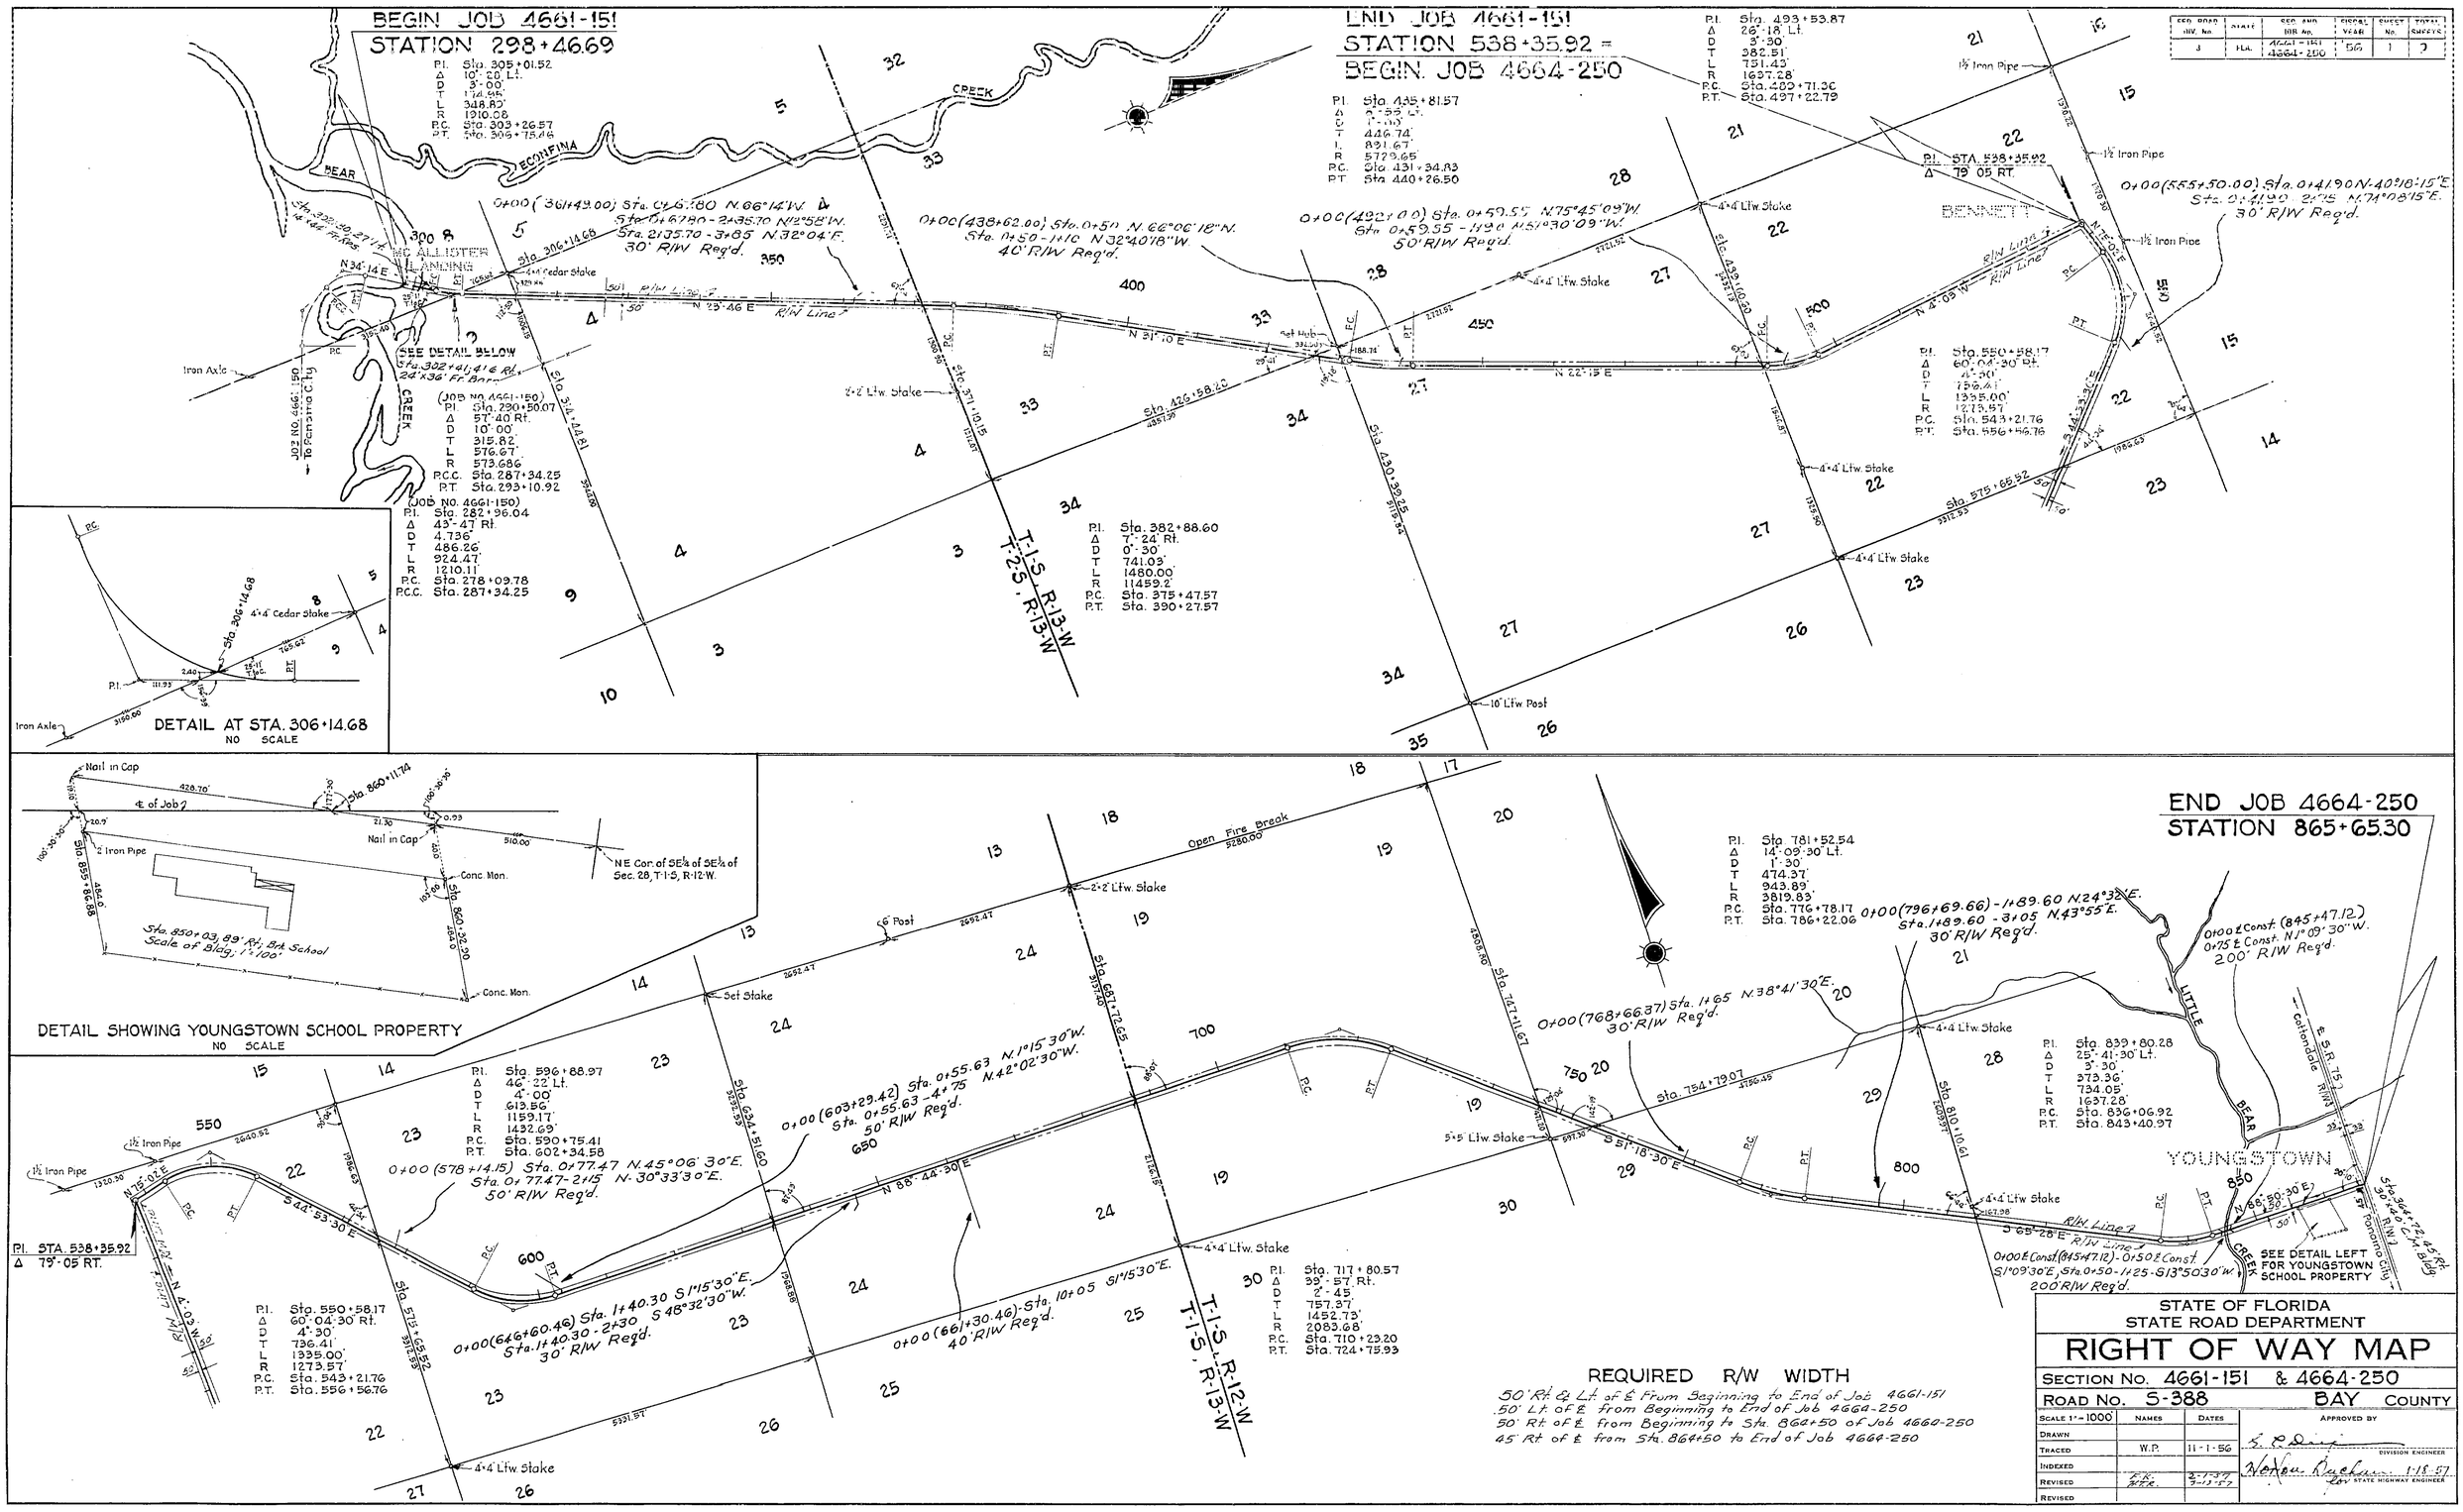

END JOB 4664-250
STATION 865+65.30

REQUIRED R/W WIDTH

50' Rt. & Lt. of ℄ From Beginning to End of Job 4661-151
50' Lt. of ℄ from Beginning to End of Job 4664-250
50' Rt. of ℄ from Beginning to Sta. 864+50 of Job 4664-250
45' Rt. of ℄ from Sta. 864+50 to End of Job 4664-250

STATE OF FLORIDA
STATE ROAD DEPARTMENT

RIGHT OF WAY MAP

SECTION No. 4661-151 & 4664-250
ROAD No. S-388 BAY COUNTY

SCALE 1" = 1000'	NAMES	DATES	APPROVED BY
DRAWN			E. C. Dunn — DIVISION ENGINEER
TRACED	W.P.	11-1-56	
INDEXED			Norman Buckman 1-18-57 — for STATE HIGHWAY ENGINEER
REVISED	F.K. P.H.E.	2-1-57 7-12-57	
REVISED			

FED. ROAD DIV. No.	STATE	SEC. AND JOB No.	FISCAL YEAR	SHEET No.	TOTAL SHEETS
3	FLA.			2	2

[redacted]

Note: This Pit is Located in Jackson County: 18.57 mi. Haul to End of Job No. 4664-250

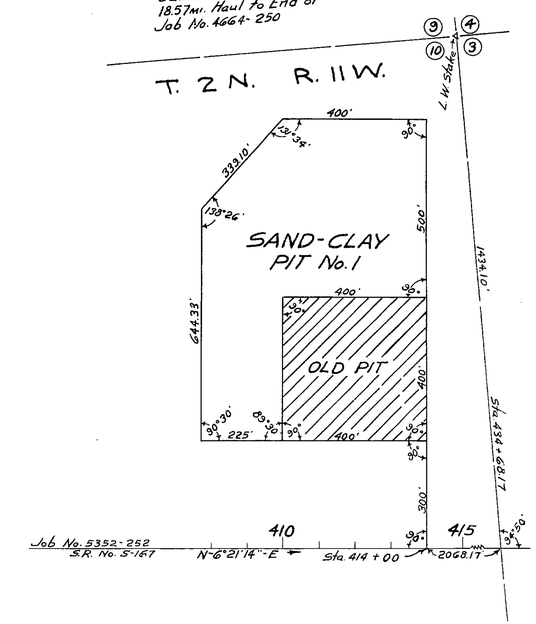

STATE OF FLORIDA
STATE ROAD DEPARTMENT

RIGHT OF WAY MAP

SECTION No. 4661-151 & 4664-250

ROAD No. S-388 Bay COUNTY

SCALE 1"=	NAMES	DATES	APPROVED BY
DRAWN			
TRACED	H.T.R.	1-21-57	ENGINEER OF RIGHTS OF WAY
INDEXED			1-22-58 for STATE HIGHWAY ENGINEER
REVISED			
REVISED			