FED. ROAD DIV. No.	STATE	SEC. AND JUR. No.	FISCAL YEAR	SHEET No.	TOTAL SHEETS
3	FLA.	4662-	'55	1	1

125

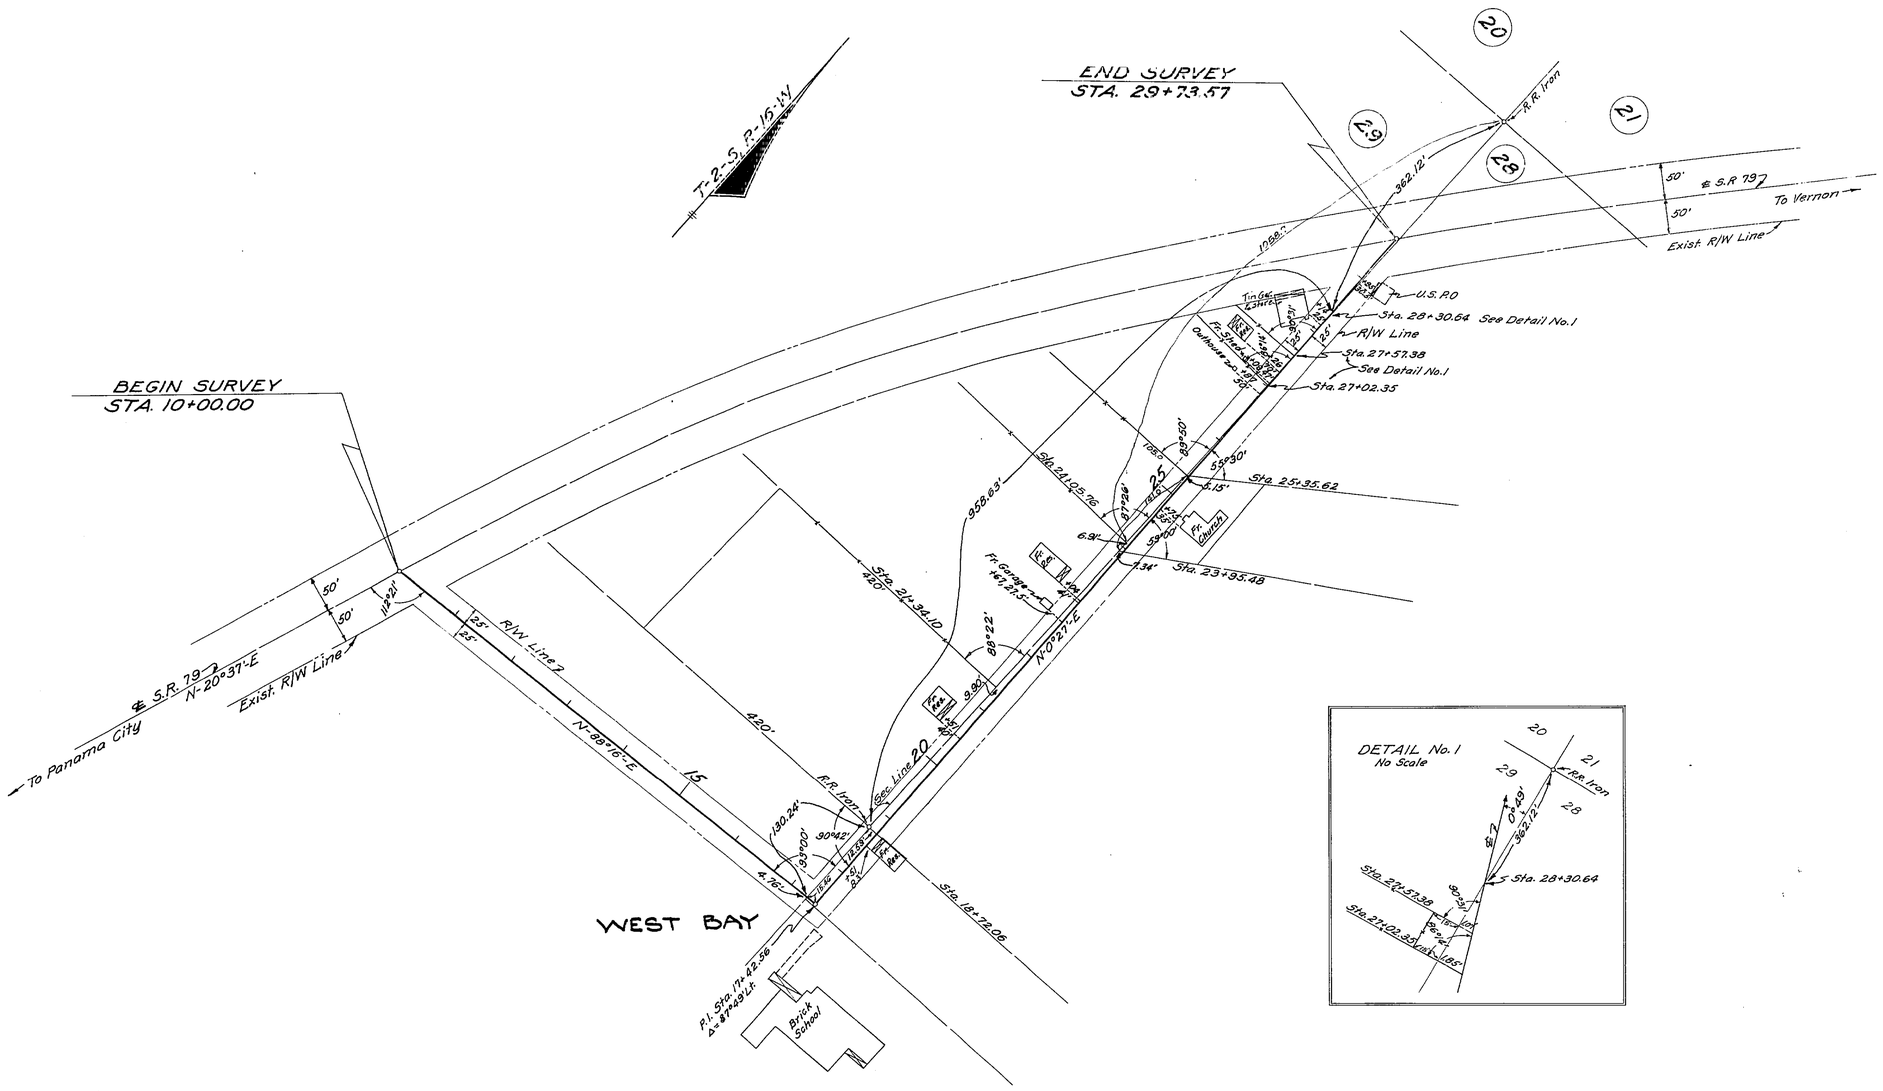

REQUIRED R/W 25' RT. & LT. OF ℄
FROM BEGINNING TO END OF JOB

STATE OF FLORIDA
STATE ROAD DEPARTMENT

RIGHT OF WAY MAP

SECTION No. 4662-150

ROAD No. Streets in West Bay — BAY COUNTY

SCALE 1"=100'	NAMES	DATES	APPROVED BY
DRAWN			
TRACED	J.L.W.	4-26-55	DIVISION ENGINEER
INDEXED			STATE HIGHWAY ENGINEER
REVISED			
REVISED			

FED. ROAD DIV. No.	STATE	SEC. AND JOB No.	FISCAL YEAR	SHEET No.	TOTAL SHEETS
3	FLA.	4662-152	56	1	1

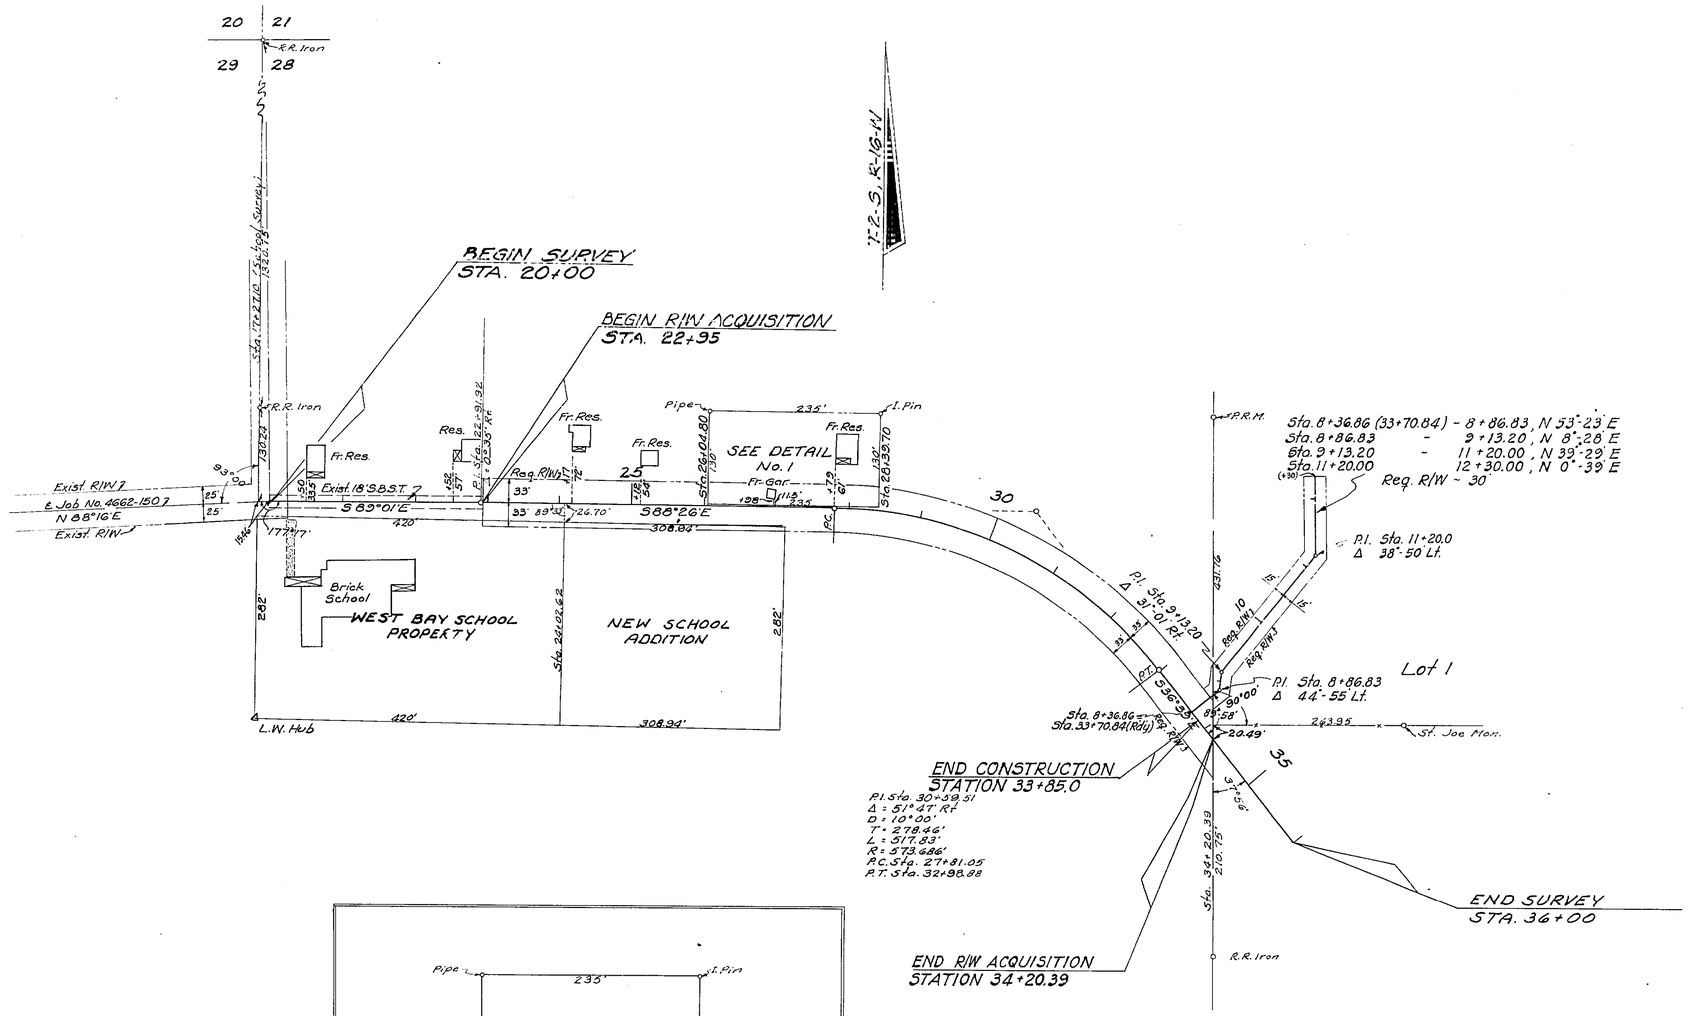

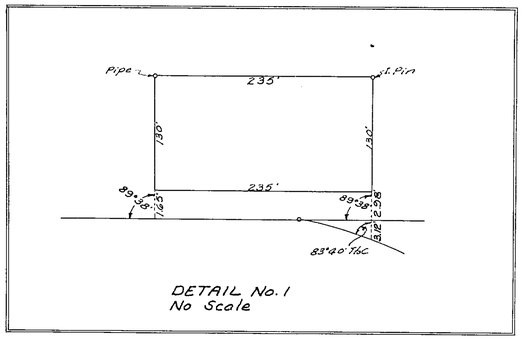

DETAIL No. 1
No Scale

REQUIRED R/W WIDTH

33' Rt. & Lt. of ℄ from Sta. 22+95 to Sta. 34+20.39, (Property Line)

STATE OF FLORIDA
STATE ROAD DEPARTMENT

RIGHT OF WAY MAP

SECTION No. 4662-152

ROAD No. BAY COUNTY

SCALE 1" = 100'	NAMES	DATES	APPROVED BY
DRAWN			
TRACED	W.C.	11-29-56	DIVISION ENGINEER
INDEXED			2-6-57 for STATE HIGHWAY ENGINEER
REVISED			
REVISED			