FED. ROAD DIV. No.	STATE	SCC. AND JOB No.	FISCAL YEAR	SHEET No.	TOTAL SHEETS
3	FLA.	4662-151	56	1	1

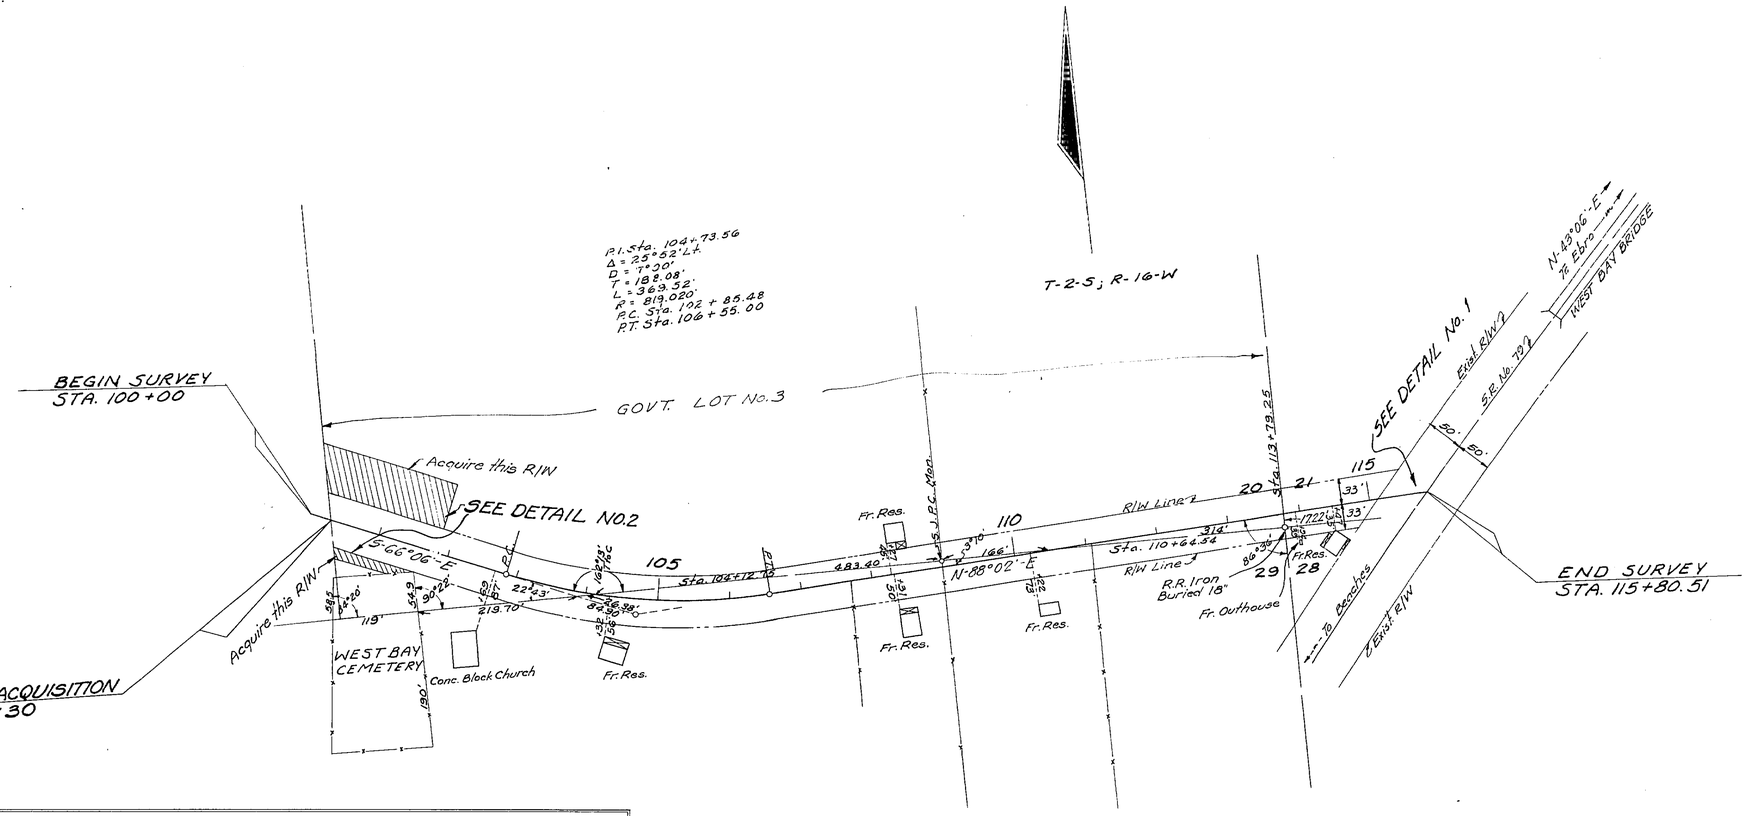

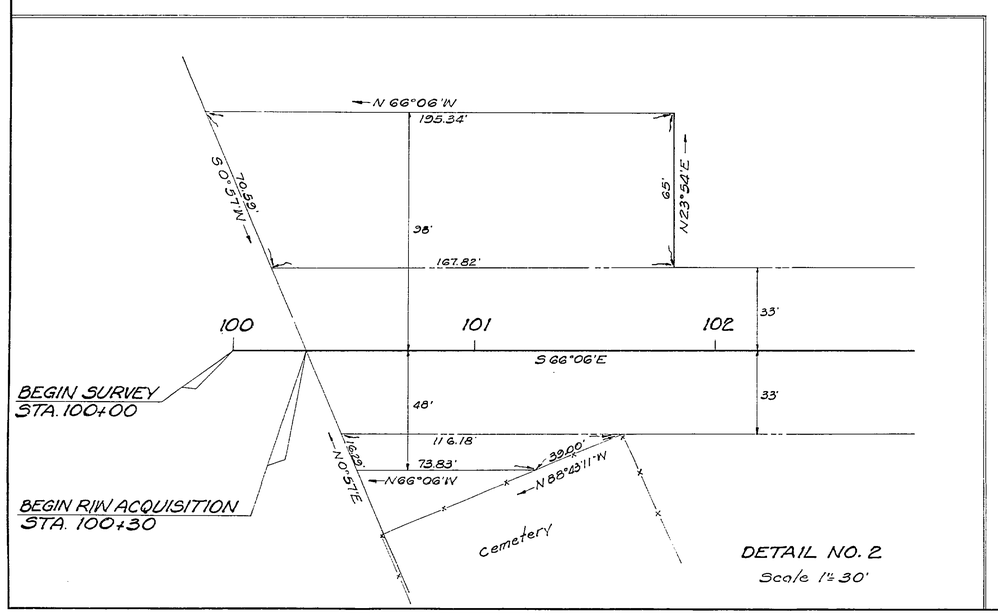

DETAIL NO. 2
Scale 1" = 30'

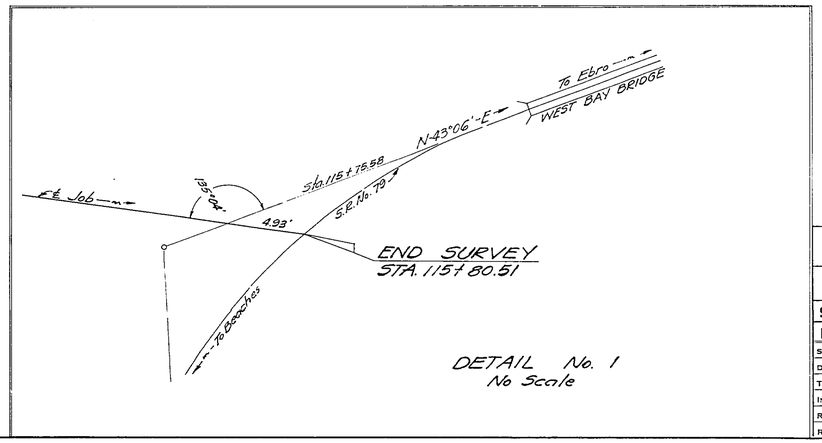

DETAIL No. 1
No Scale

REQUIRED R/W WIDTH
33' Rt. & Lt. ℄ from Beginning to End of Job

STATE OF FLORIDA
STATE ROAD DEPARTMENT

RIGHT OF WAY MAP

SECTION No. 4662-151

ROAD No. BAY COUNTY

SCALE 1"=100'	NAMES	DATES	APPROVED BY
DRAWN			
TRACED	W.C.	10-26-56	DIVISION ENGINEER
INDEXED			1-18-57
REVISED			STATE HIGHWAY ENGINEER
REVISED			