| FED. ROAD DIV. No. | STATE | SEC. AND JOB No. | FISCAL YEAR | SHEET No. | TOTAL SHEETS |
|---|---|---|---|---|---|
| 3 | FLA. | 4663-150 | 56 | 1 | 2 |

126

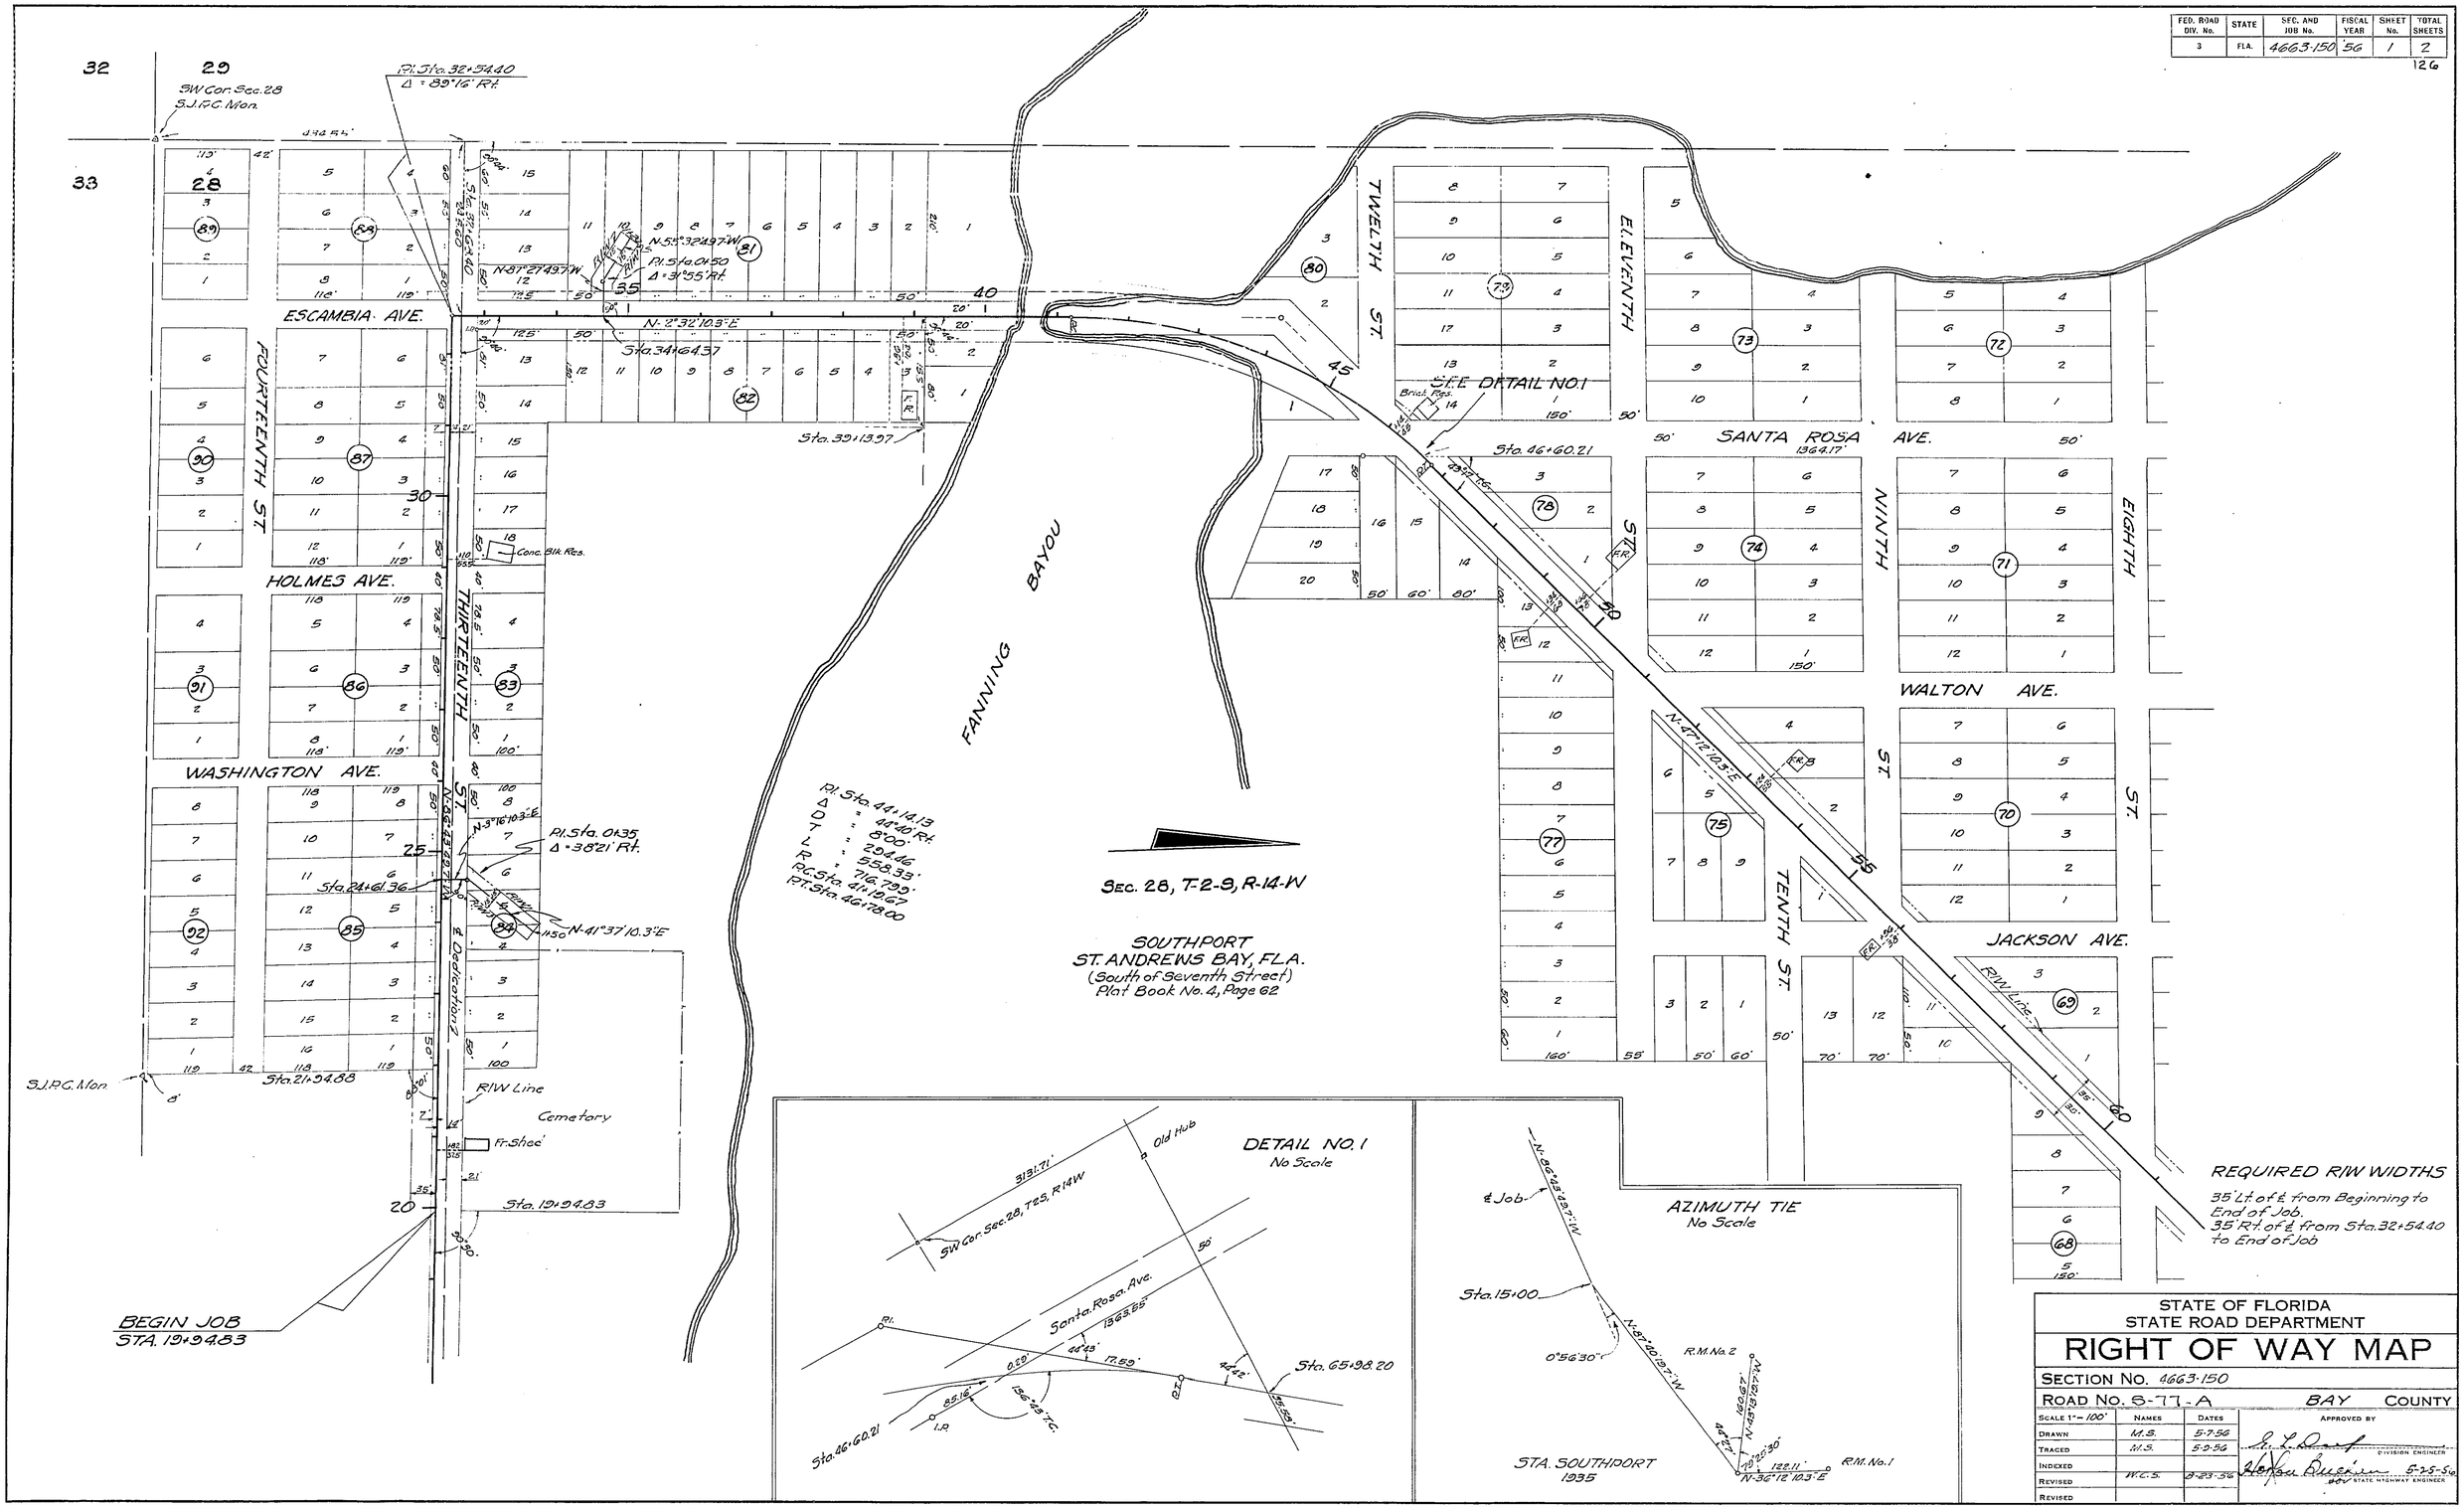


STATE OF FLORIDA
STATE ROAD DEPARTMENT

# RIGHT OF WAY MAP

SECTION No. 4663-150

ROAD No. S-77-A BAY COUNTY

| SCALE 1" = 100' | NAMES | DATES | APPROVED BY |
|---|---|---|---|
| DRAWN | M.S. | 5-7-56 | DIVISION ENGINEER |
| TRACED | M.S. | 5-9-56 | |
| INDEXED | | | |
| REVISED | W.C.S. | 8-23-56 | 5-25-56 STATE HIGHWAY ENGINEER |
| REVISED | | | |

| FED. ROAD DIV. No. | STATE | SEC. AND JOB No. | FISCAL YEAR | SHEET No. | TOTAL SHEETS |
|---|---|---|---|---|---|
| 3 | FLA. | 4663-150 | '56 | 2 | 2 |

127

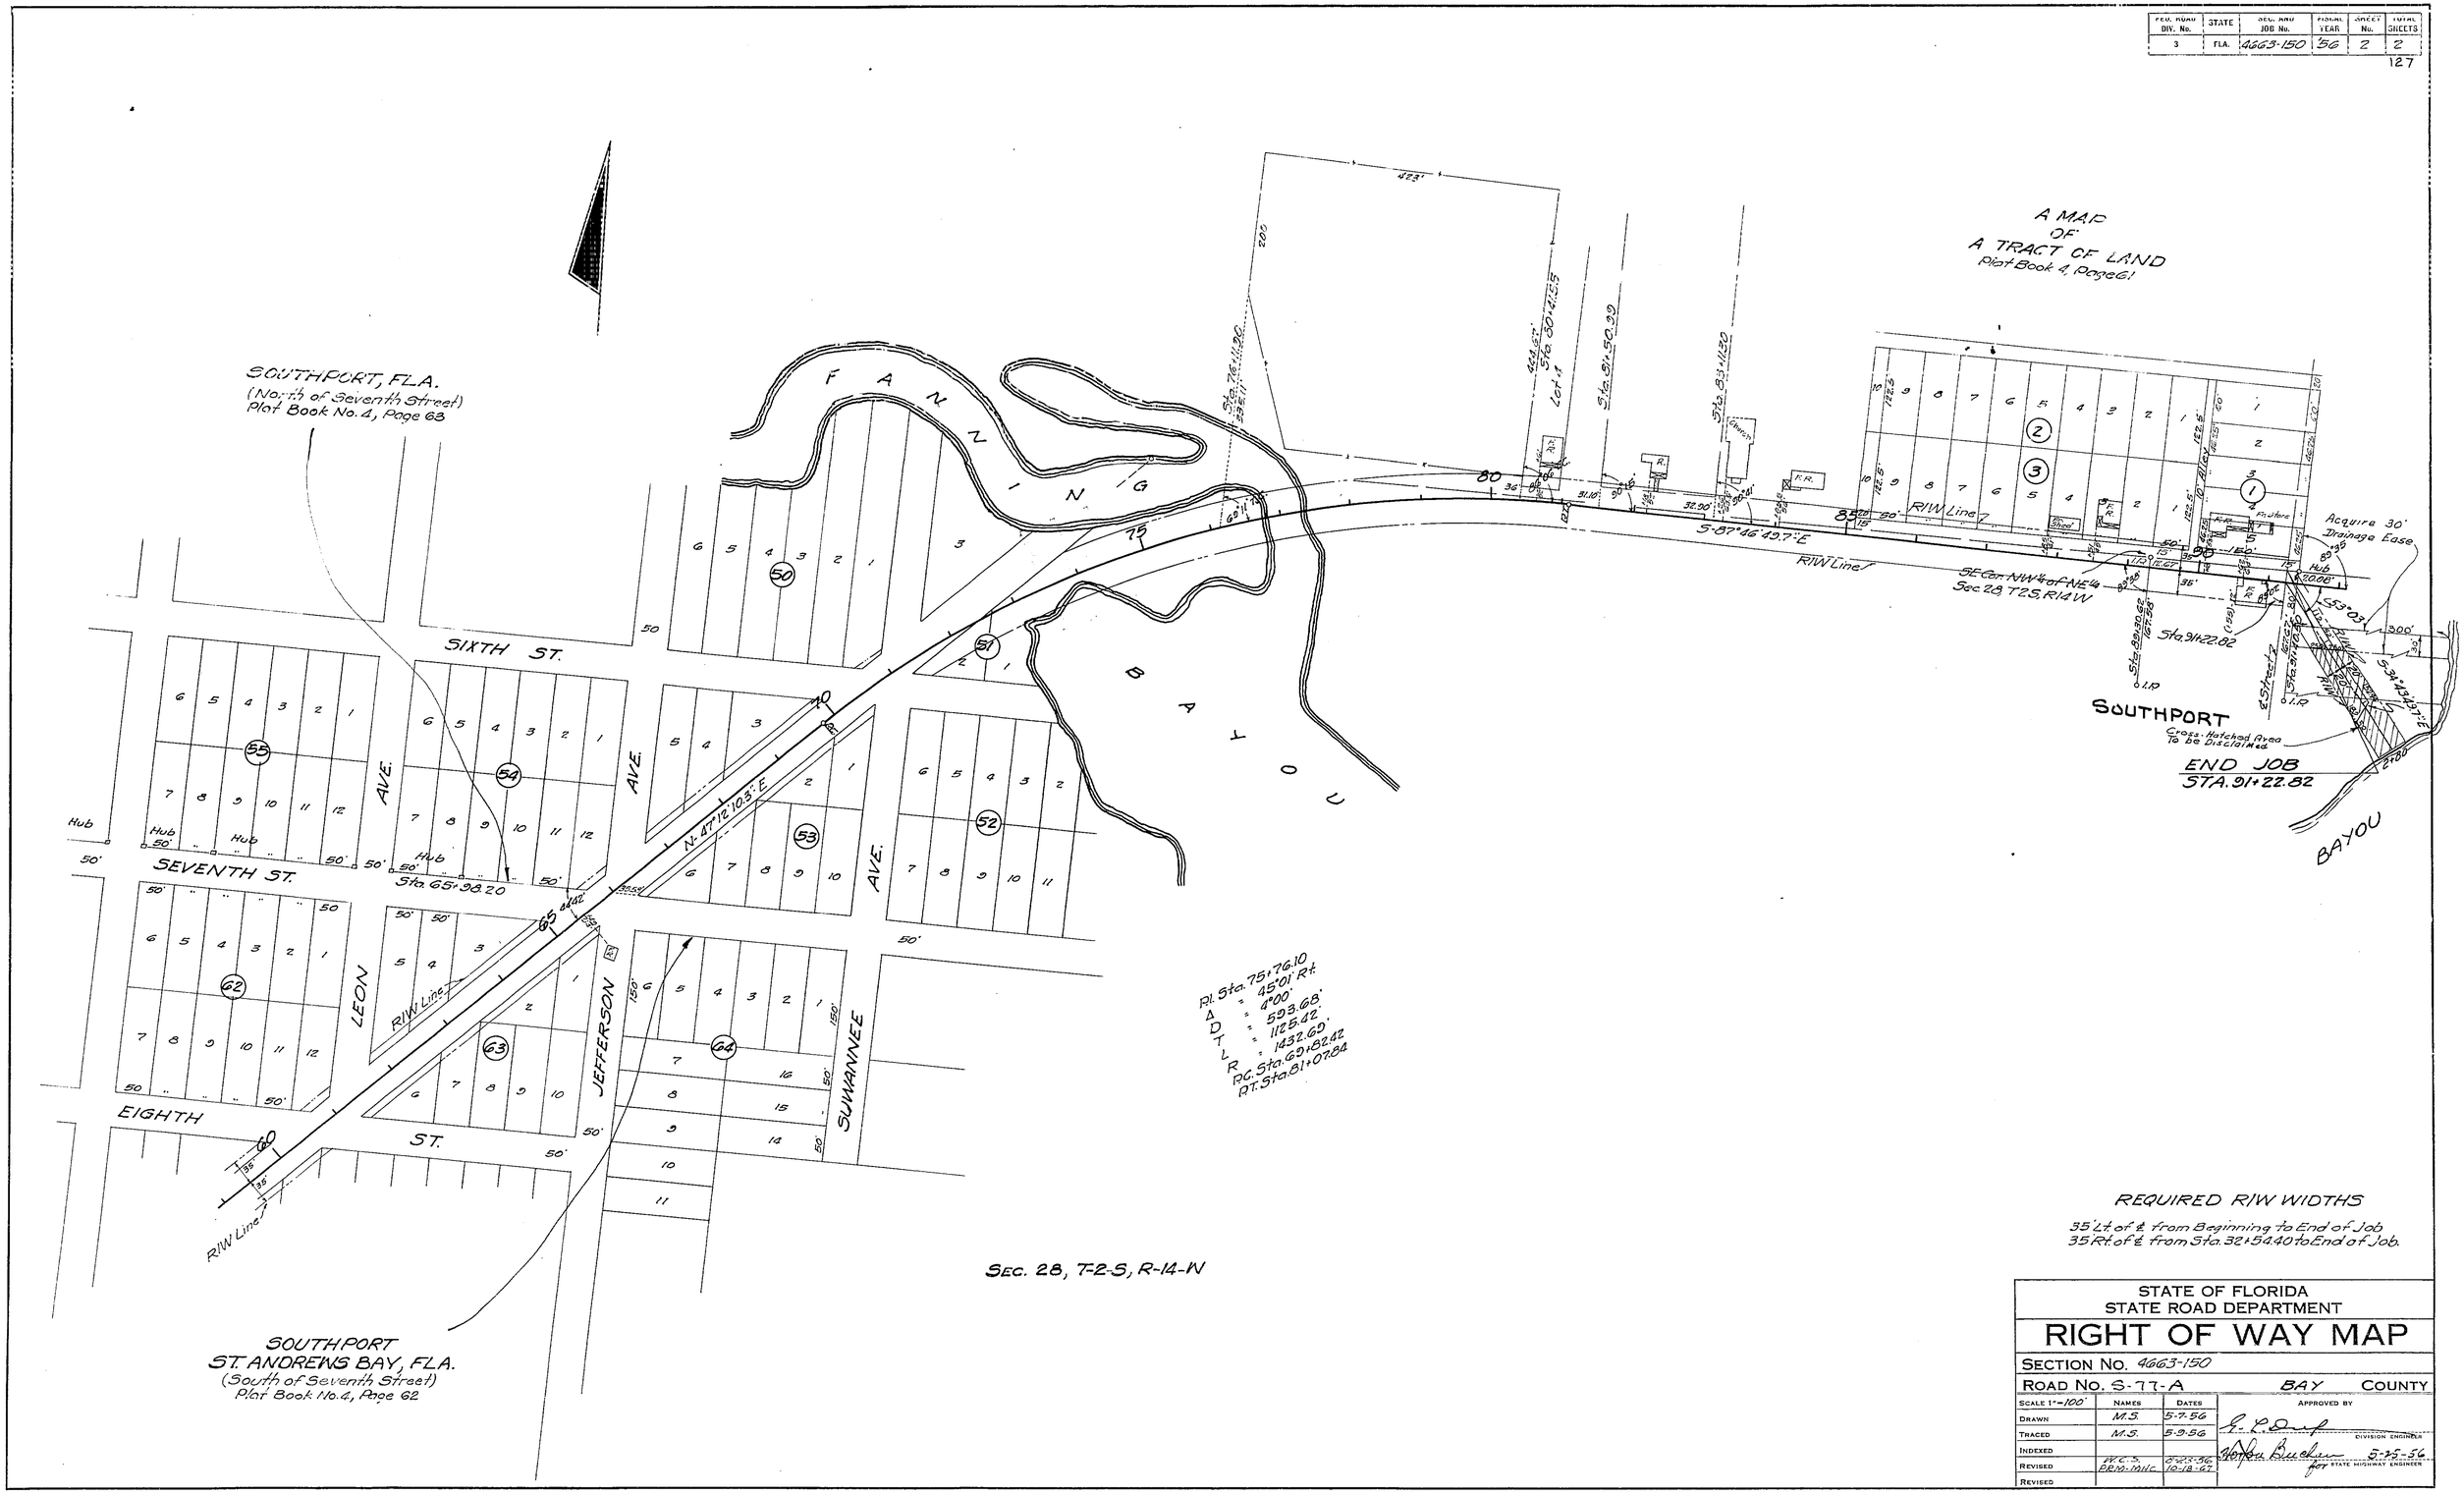


REQUIRED R/W WIDTHS

35' Lt. of ℄ from Beginning to End of Job
35' Rt. of ℄ from Sta. 32+54.40 to End of Job.

STATE OF FLORIDA
STATE ROAD DEPARTMENT

# RIGHT OF WAY MAP

SECTION No. 4663-150

ROAD No. S-77-A BAY COUNTY

| SCALE 1"=100' | NAMES | DATES | APPROVED BY |
|---|---|---|---|
| DRAWN | M.S. | 5-7-56 | G. L. Dorf DIVISION ENGINEER |
| TRACED | M.S. | 5-9-56 | |
| INDEXED | | | Hoyt Buchan 5-25-56 for STATE HIGHWAY ENGINEER |
| REVISED | W.C.S. PRM-MHC | 8-23-56 10-18-67 | |
| REVISED | | | |