FED. ROAD DIV. No.	STATE	SEC. AND JOB No.	FISCAL YEAR	SHEET No.	TOTAL SHEETS
3	FLA.	46630-2601	58	1	3

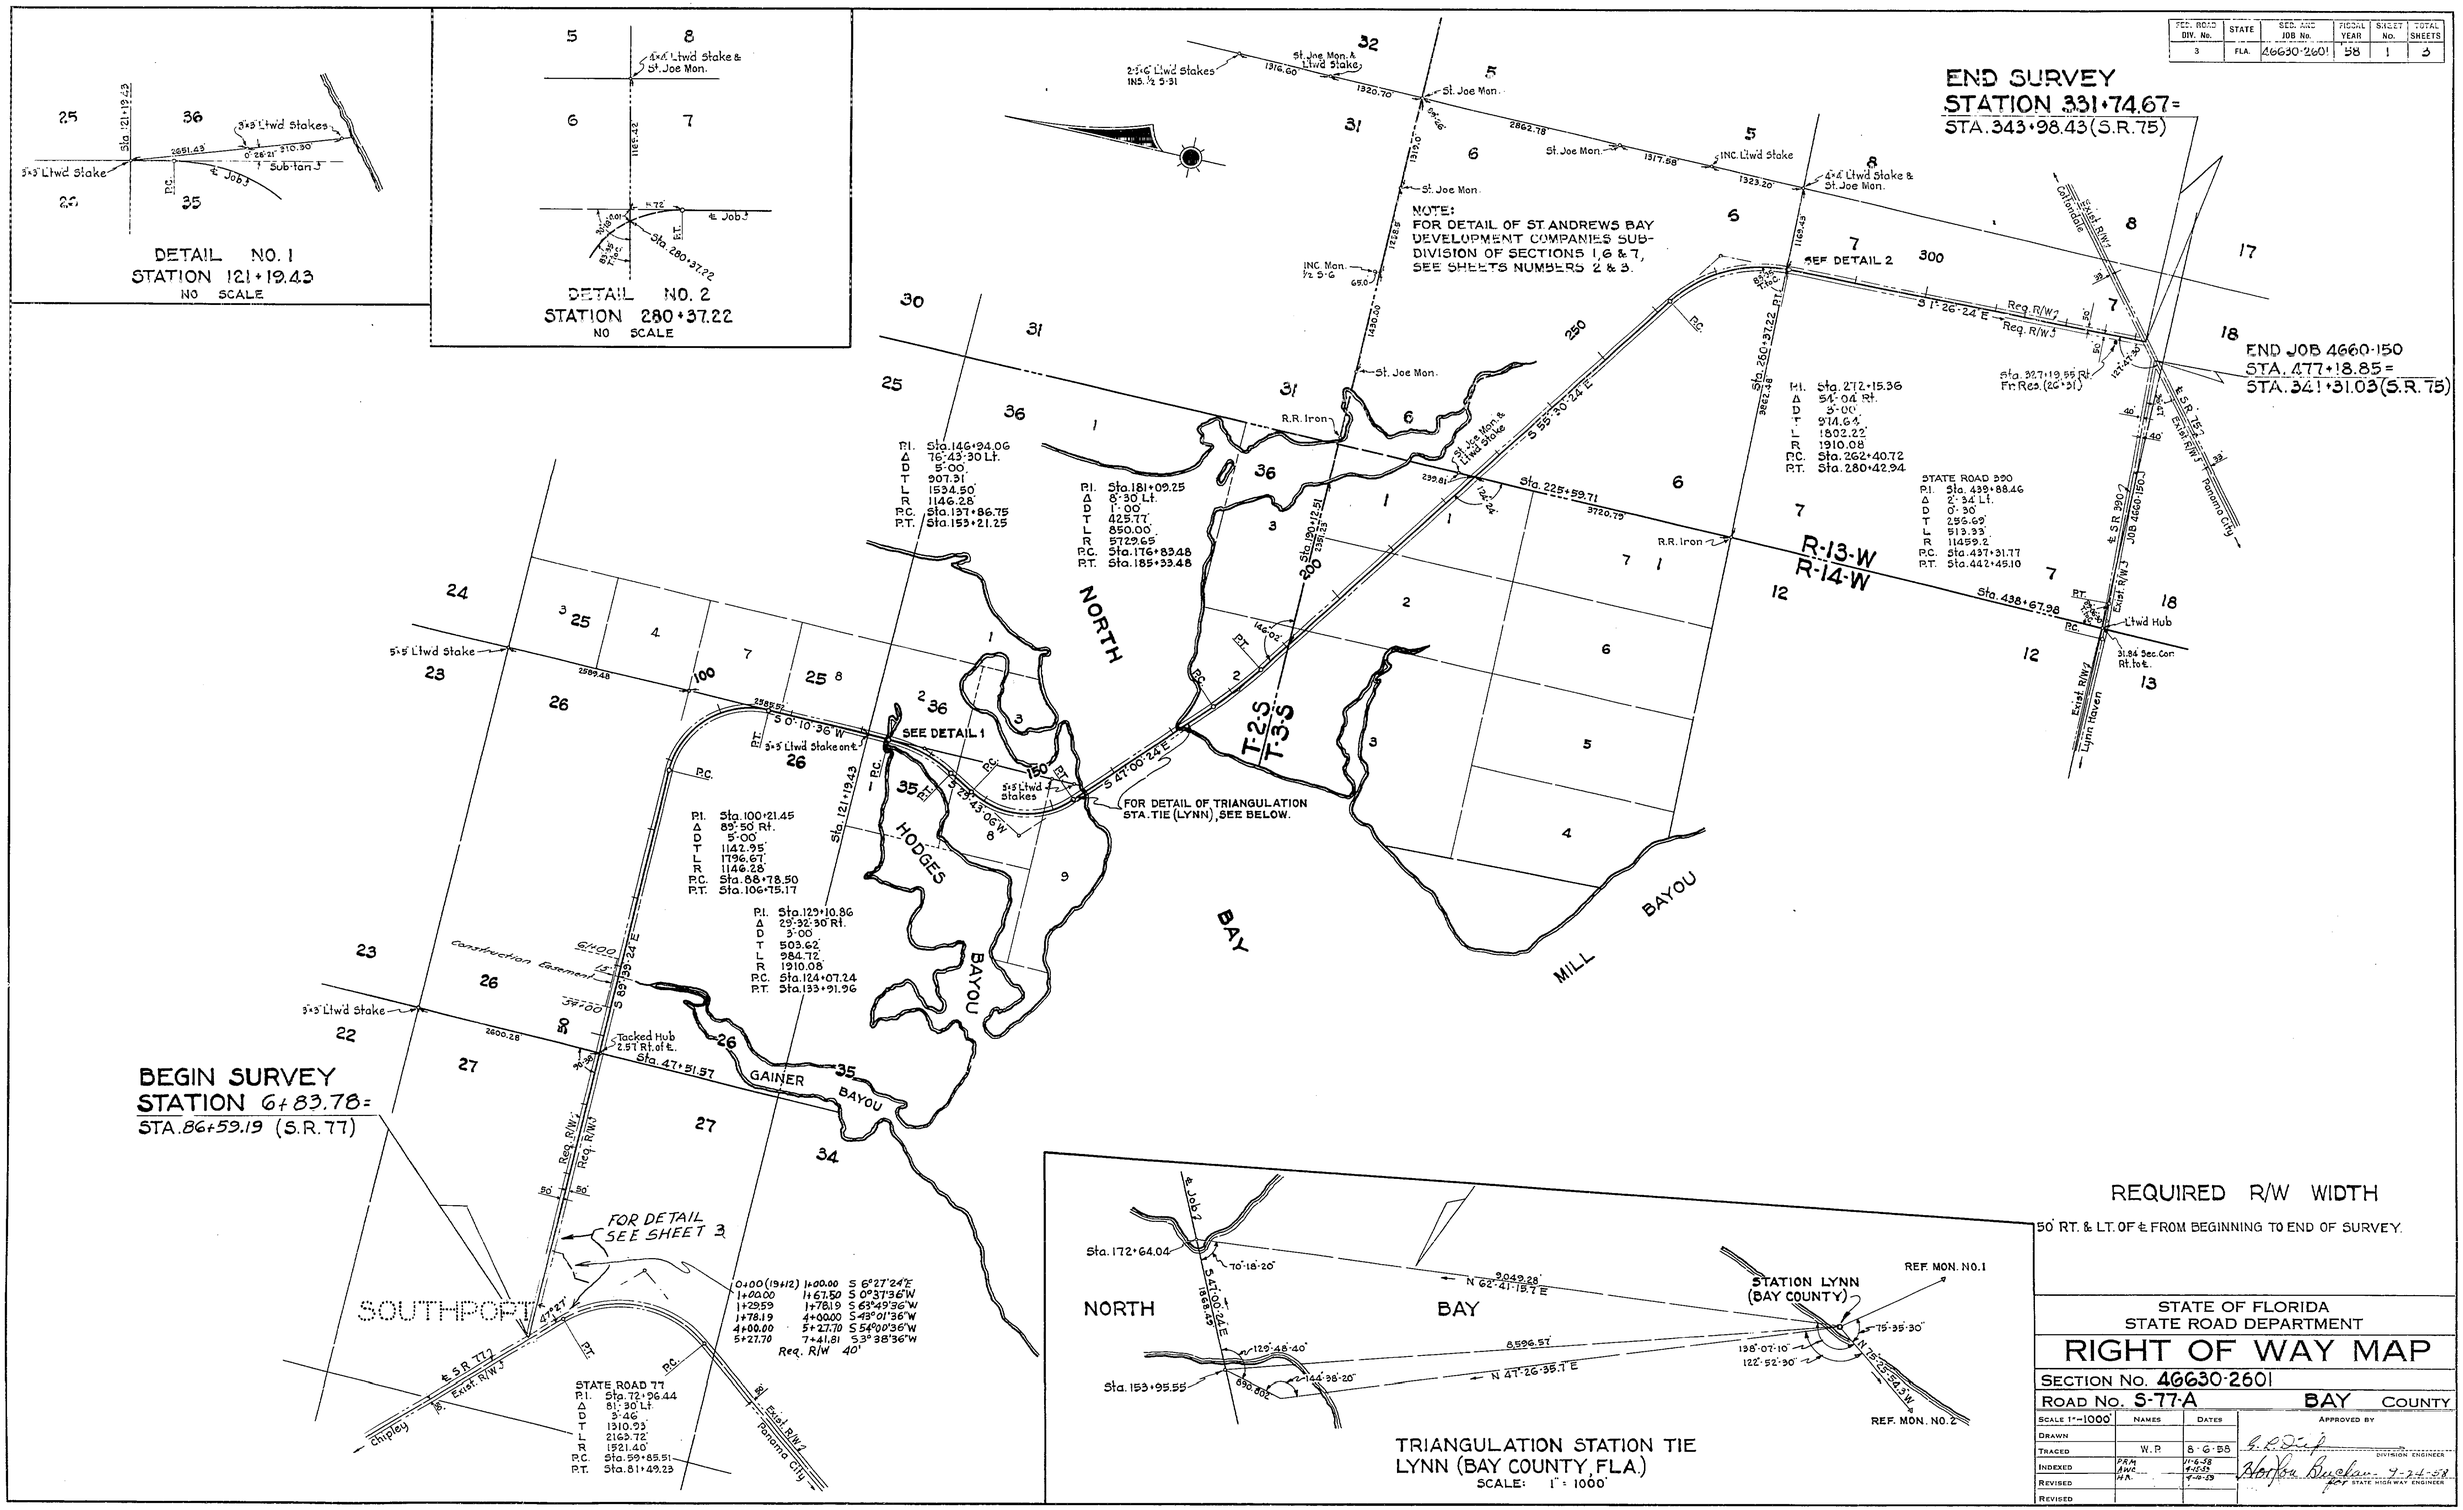

FED. ROAD DIV. No.	STATE	SEC. AND JOB No.	FISCAL YEAR	SHEET No.	TOTAL SHEETS
3	FLA.	46630-2601	'58	2	3

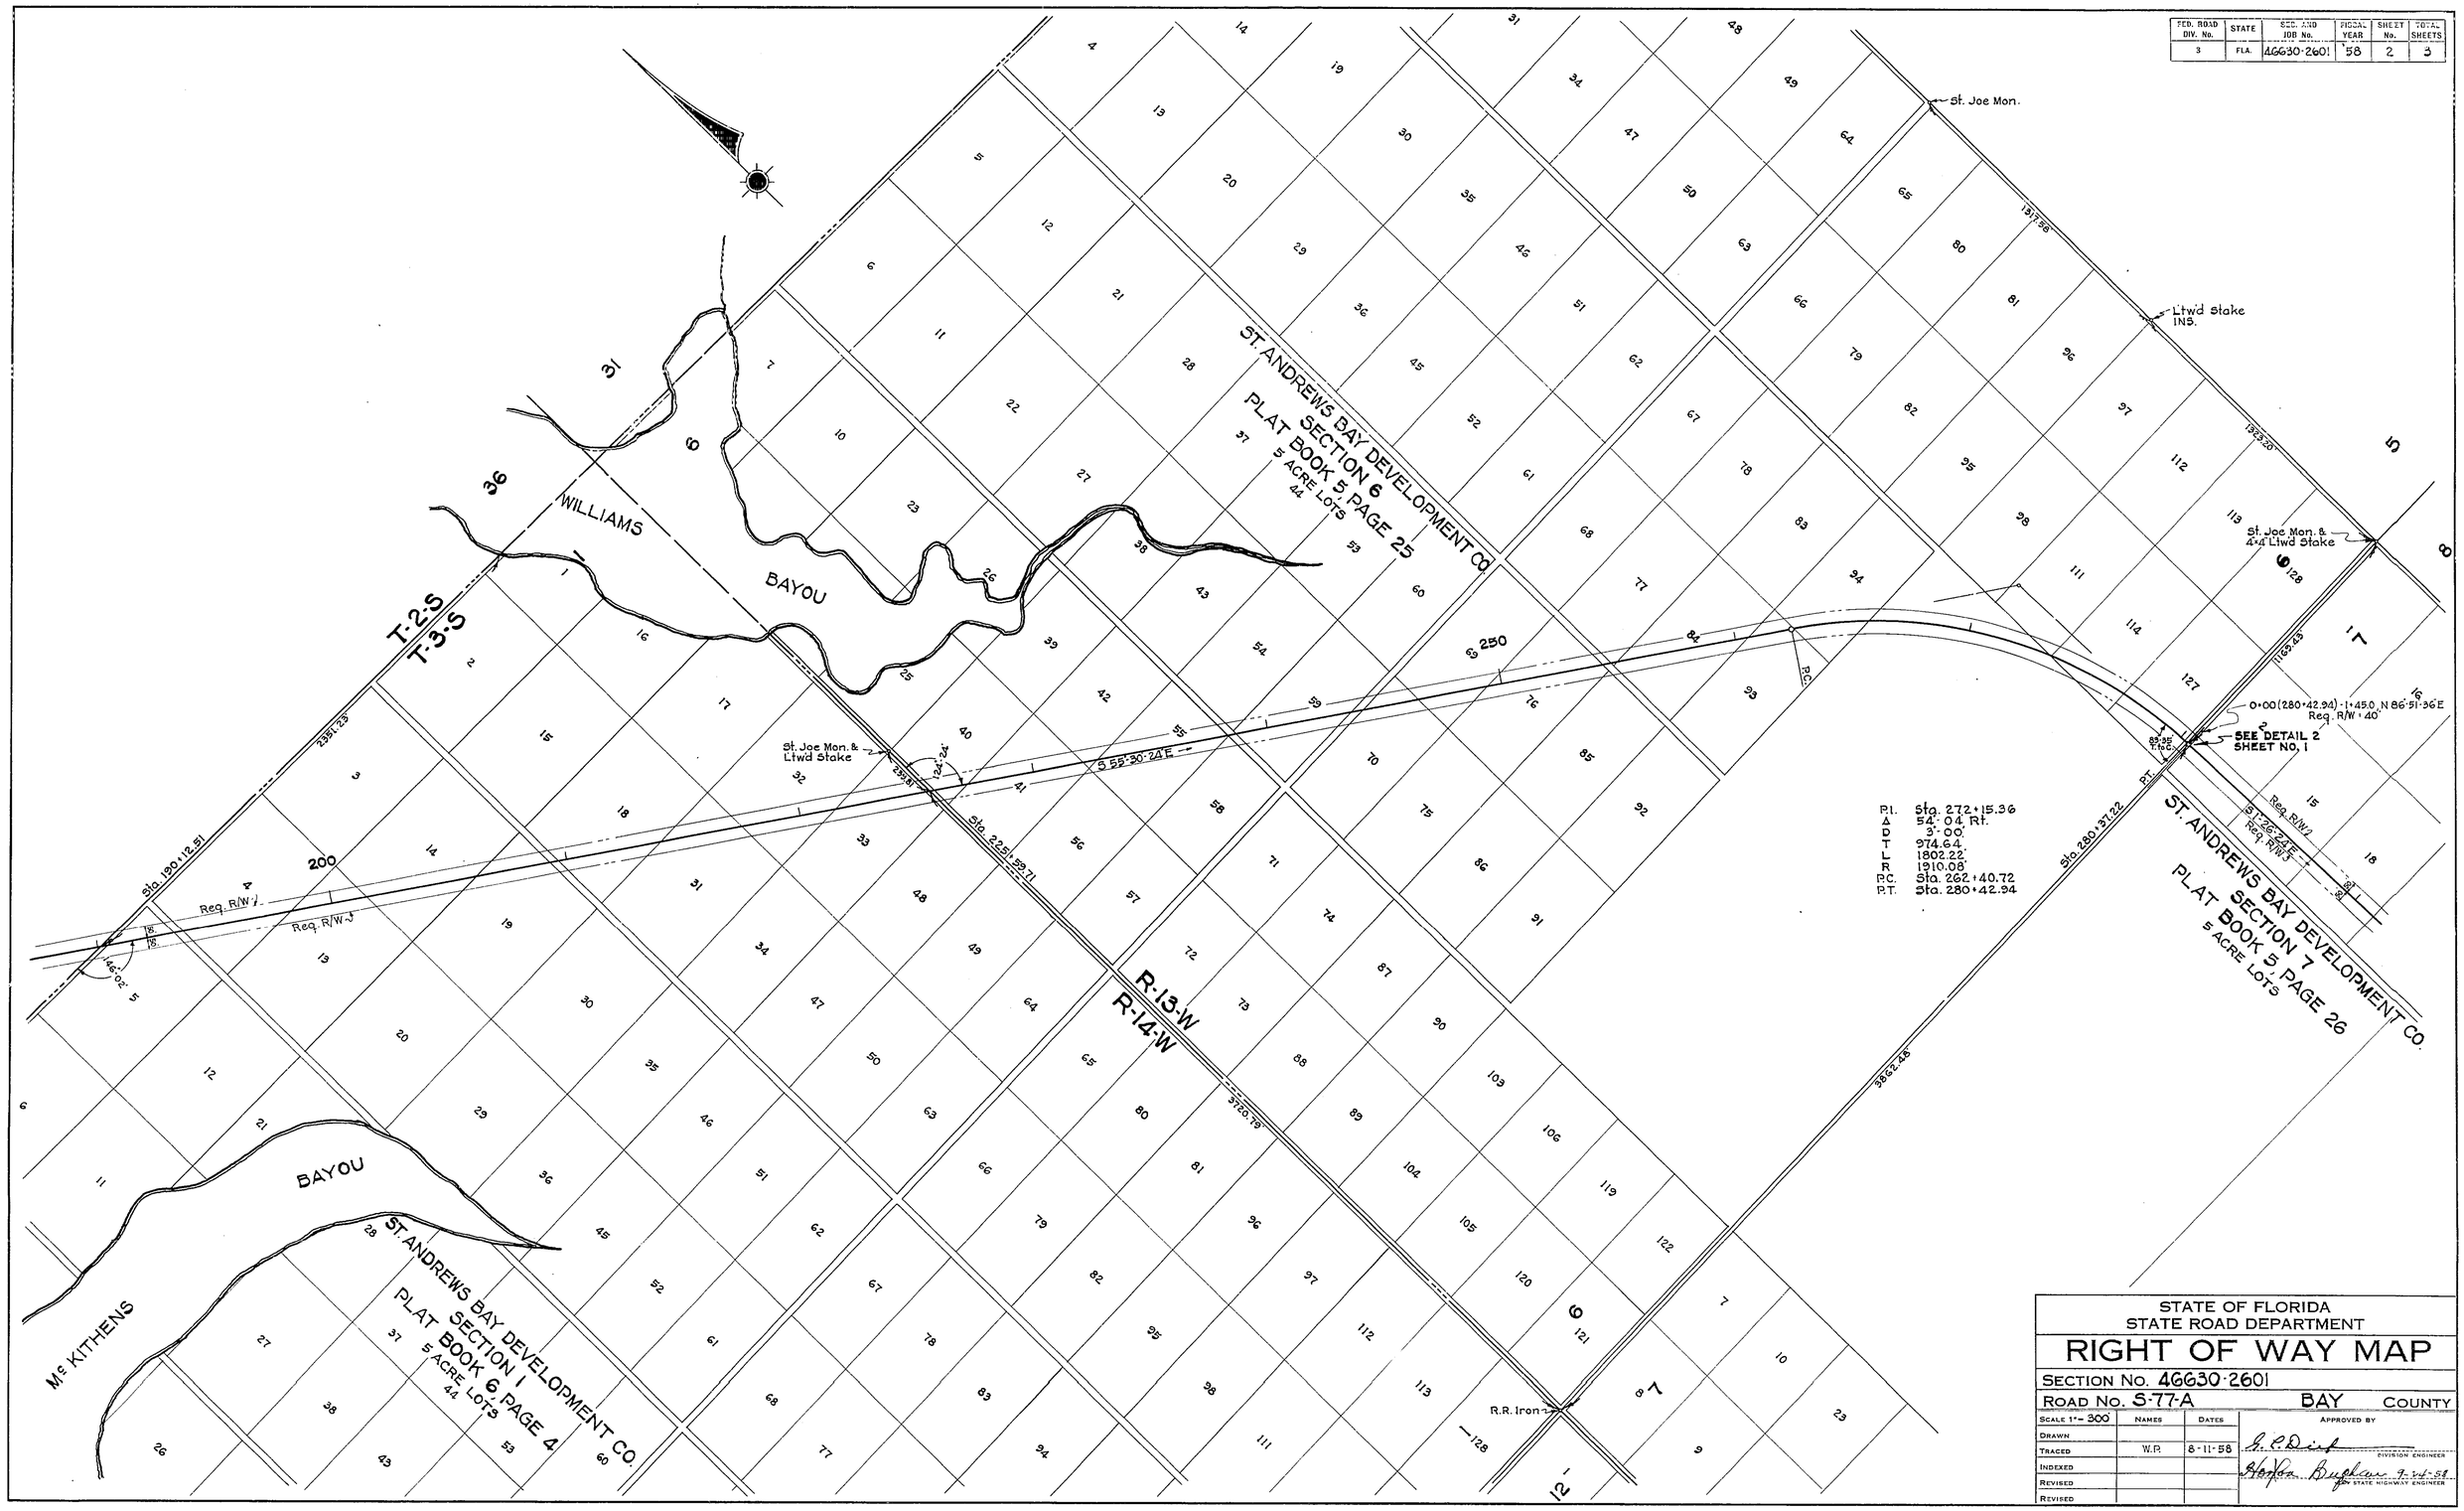

STATE OF FLORIDA
STATE ROAD DEPARTMENT

RIGHT OF WAY MAP

SECTION No. 46630-2601

ROAD No. S-77-A BAY COUNTY

SCALE 1" = 300'	NAMES	DATES	APPROVED BY
DRAWN			
TRACED	W.P.	8-11-58	G. C. Dirk DIVISION ENGINEER
INDEXED			
REVISED			Horton Buchan 9-24-58 STATE HIGHWAY ENGINEER
REVISED			

WATER WORKS ROAD

FED. ROAD DIV. No.	STATE	SEC. AND JOB No.	FISCAL YEAR	SHEET No.	TOTAL SHEETS
3	FLA.	46630-2601	58	3	3

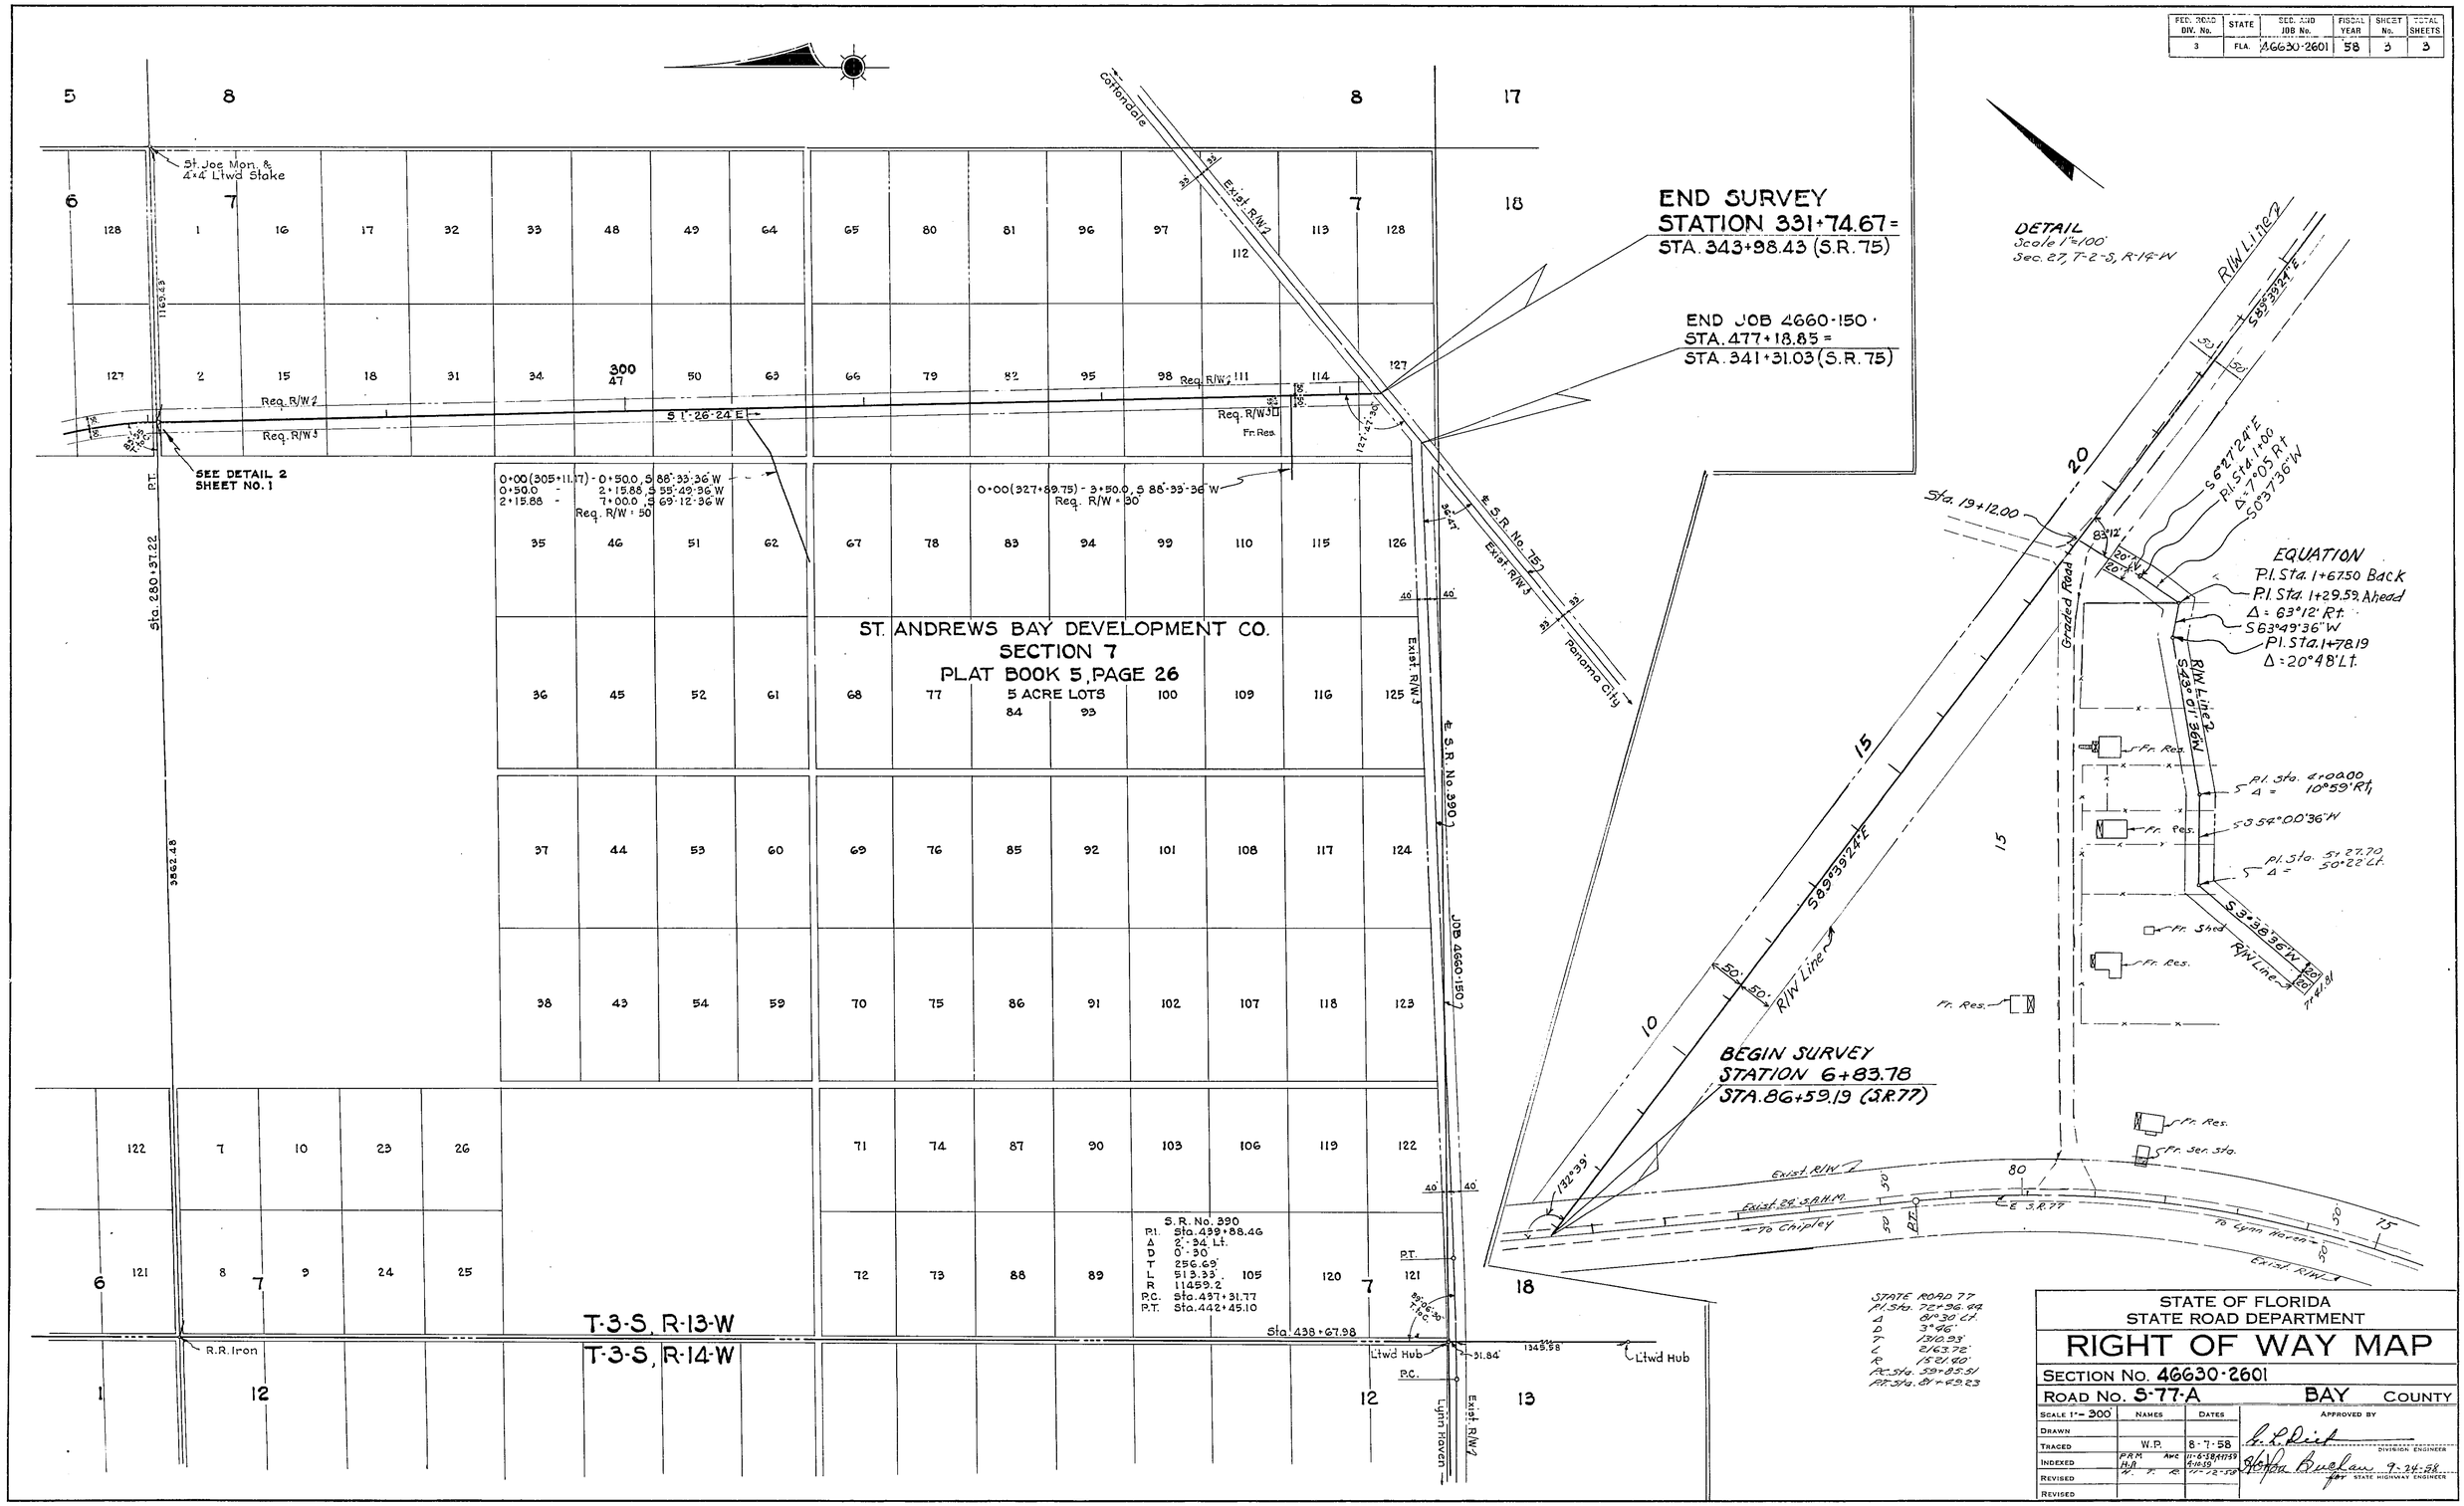

STATE OF FLORIDA
STATE ROAD DEPARTMENT

RIGHT OF WAY MAP

SECTION No. 46630-2601

ROAD No. S-77-A BAY COUNTY

SCALE 1" = 300'	NAMES	DATES	APPROVED BY
DRAWN			G. L. Dick — DIVISION ENGINEER
TRACED	W.P.	8-7-58	
INDEXED	PRM AWC H.R.	11-6-58, 4-17-59, 4-10-59	Hoffman Buchan 9-24-58 for STATE HIGHWAY ENGINEER
REVISED	W. T. R.	11-12-58	
REVISED			

WATER WORKS ROAD