FED. ROAD DIV. No.	STATE	PROJECT No.	FISCAL YEAR	SHEET No.
3	FLA.	46640-2601		1

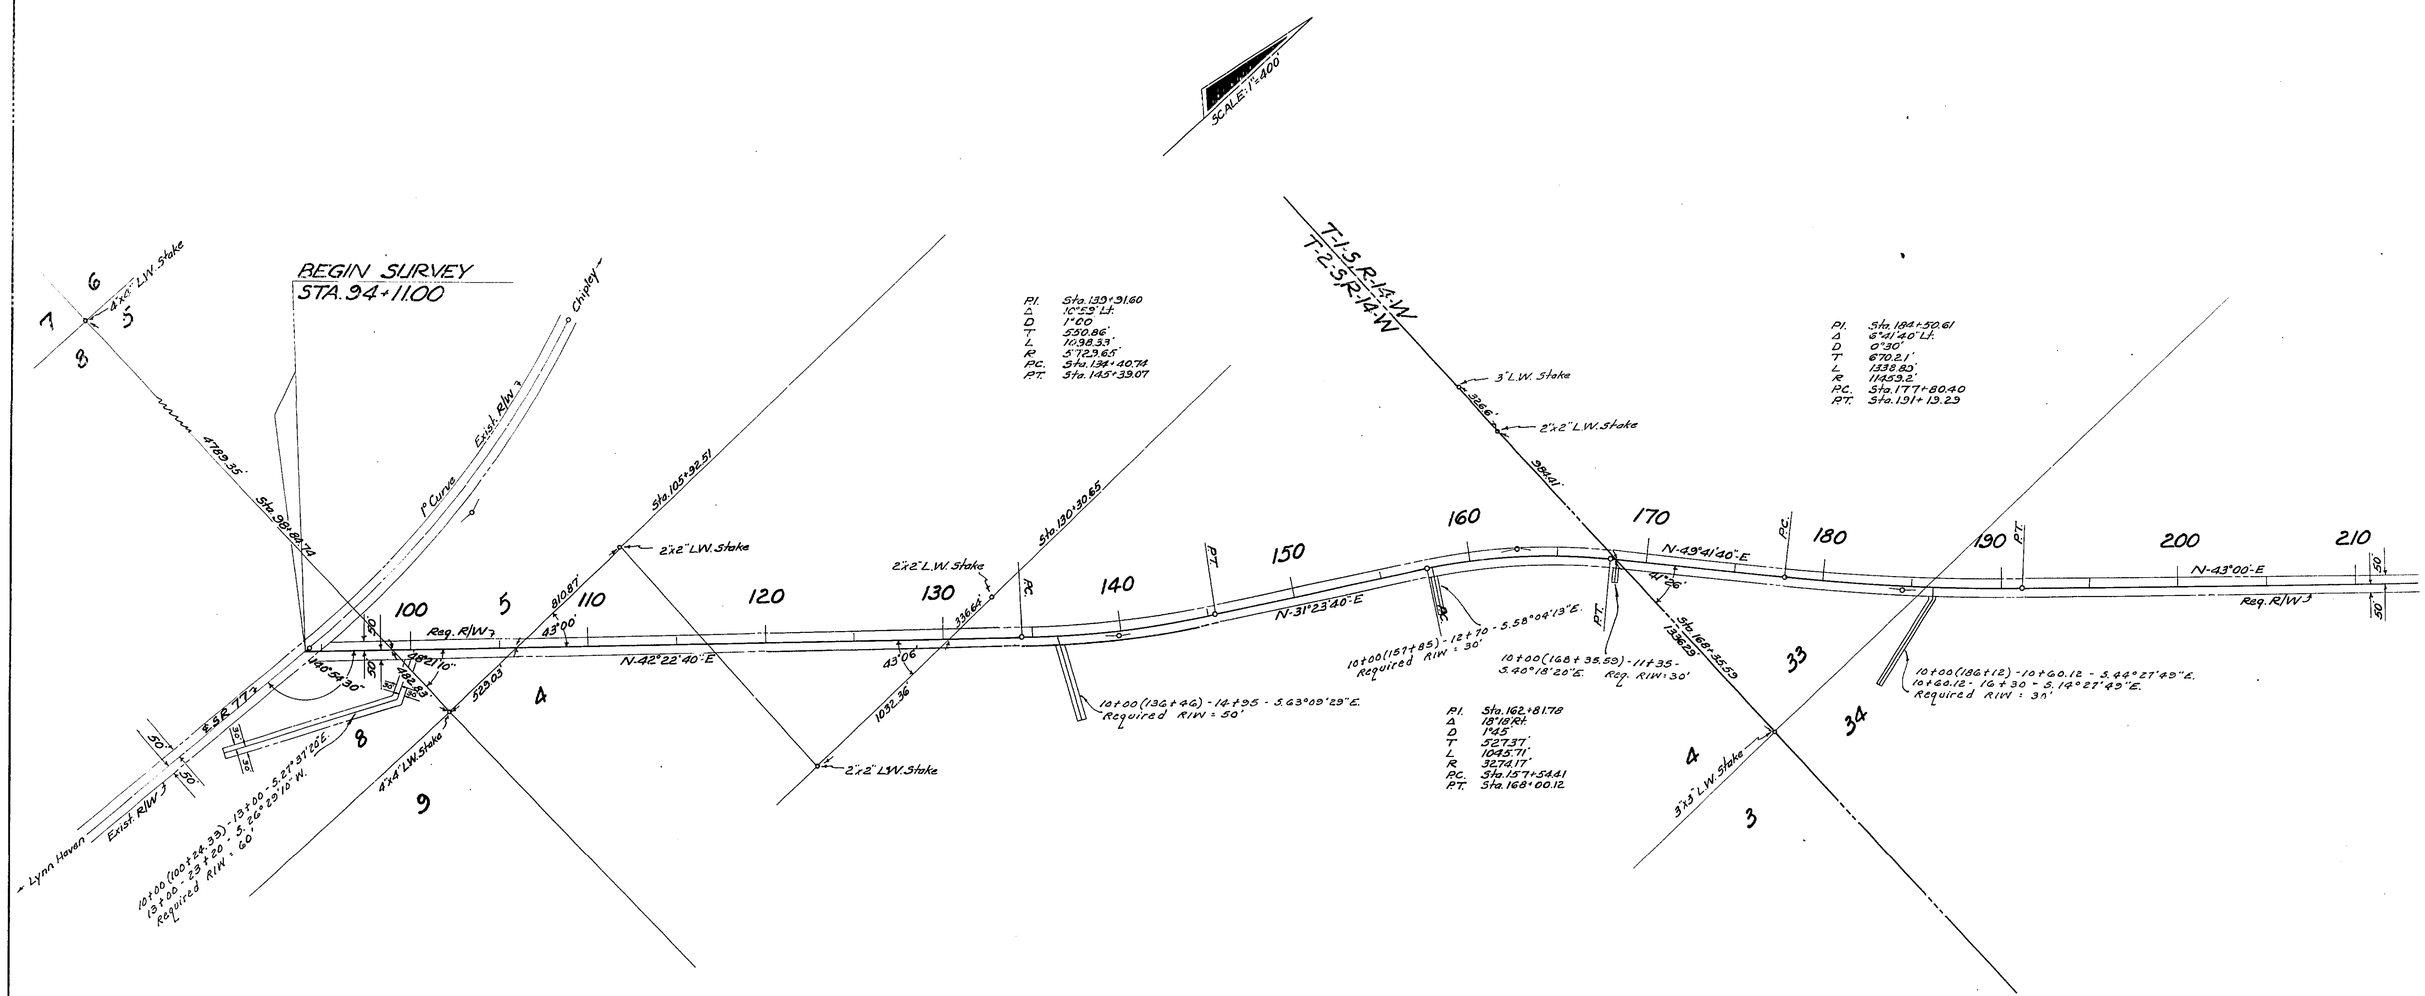

STATE OF FLORIDA
STATE ROAD DEPARTMENT

RIGHT OF WAY MAP

STATE ROAD No. S-388 BAY COUNTY

	BY	DATE	APPROVED BY	DATE
DRAWN				
TRACED	D.F.E.	7-23-64	DISTRICT ENGINEER	
CHECKED				
COMPARED			ENGINEER OF RIGHTS OF WAY	
INDEXED				8-19-64
			STATE HIGHWAY ENGINEER	

REVISION	BY	DATE
Ditches	J.D.-T.O.W.	2-15-65
Ditches	B.H.-T.O.W.	11-25-69

SECTION. 46640-2601 SHEET 1 OF 4

BENNETT ROAD

FED. ROAD DIV. No.	STATE	PROJECT No.	FISCAL YEAR	SHEET No.
3	FLA	46640-2601		2

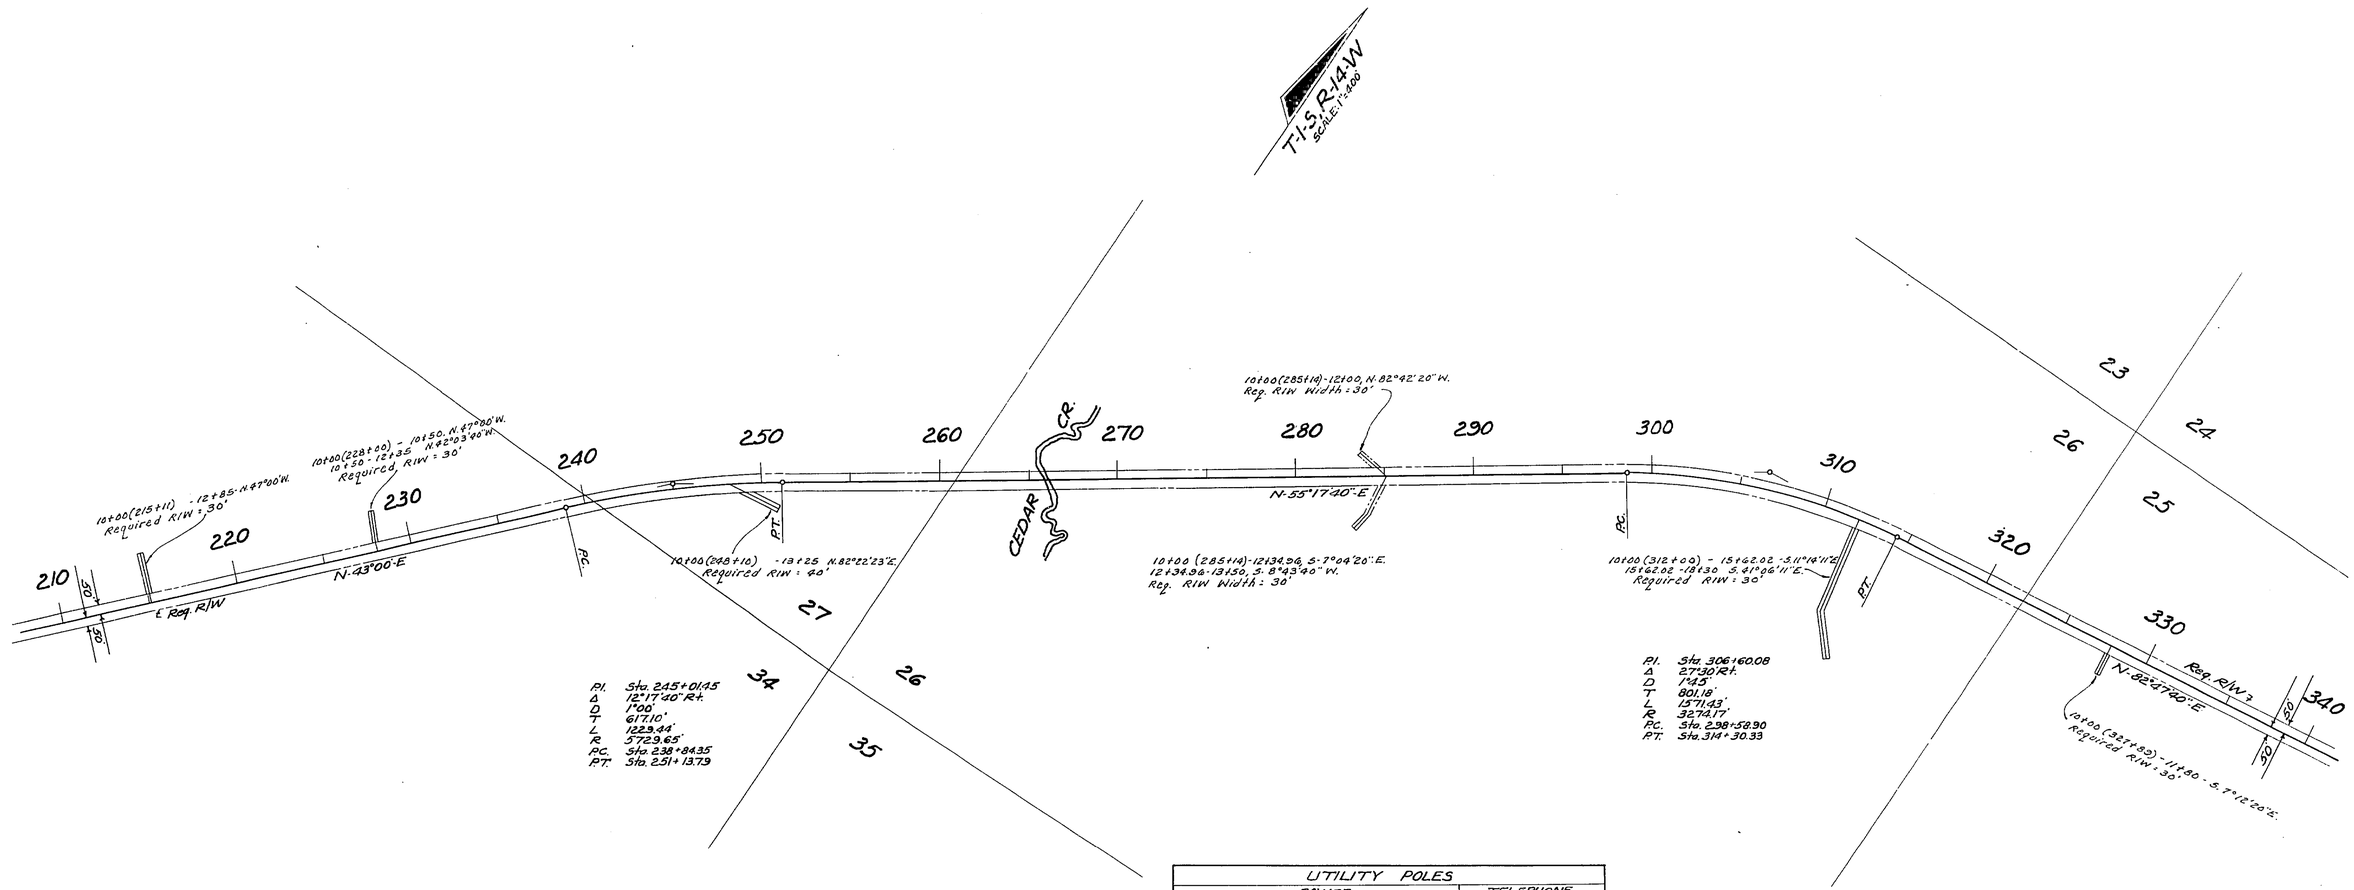

DETAIL OF TELEPHONE CABLES
NO SCALE
Owner: Southern Bell Telephone Co.

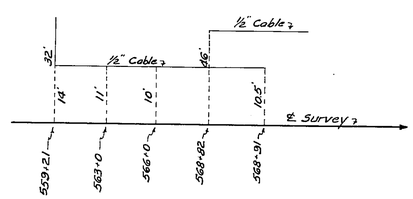

UTILITY POLES

POWER						TELEPHONE		
STA.	RT.	LT.	STA.	RT.	LT.	STA.	RT.	LT.
94+32	30'		531+26		39'			
375+38		46'	535+08		38'	531+26		39'
379+00		47'	539+85		36'	535+08		38'
387+11		27'	544+68		34'	539+85		36'
391+66		24'	549+50		34'	544+68		34'
396+28		24'	554+39		31'	549+50		34'
400+92		23'	559+21		32'	554+39		31'
405+56		24'	563+98		30'	559+21		32'
410+50		25'	564+02		30'	568+80		46'
413+50		26'	568+80		46'			
415+00		29'						
416+57		27'						
420+60		26'						
425+41		25'						
430+13		23'						
434+16		23'						
438+94		23'						
443+76		22'						
448+51.2	on ℄							
502+88		18'						
510+92		40'						
518+76		35'						
521+64		36'						
526+42		41'						
530+81	31'							
Owner: Gulf Coast Elec. Coop						Owner: Southern Bell Tele. Co.		

REVISION	BY	DATE
Ditches	V.M.S.-T.O.W.	3-7-65
Ditches	J.O.-T.O.W.	2-15-65
Ditches	B.W.-T.O.W.	11-25-64
Poles	D.R.M.	11-23-64

STATE OF FLORIDA
STATE ROAD DEPARTMENT

RIGHT OF WAY MAP

STATE ROAD No. 5-388 BAY COUNTY

	BY	DATE	APPROVED BY	DATE
DRAWN				
TRACED	D.F.E.	7-23-64	DISTRICT ENGINEER	
CHECKED				
COMPARED			ENGINEER OF RIGHTS OF WAY	
INDEXED			STATE HIGHWAY ENGINEER	8-19-64

SECTION. 46640-2601 SHEET 2 OF 4

BENNETT ROAD

FED. ROAD DIV. No.	STATE	PROJECT No.	FISCAL YEAR	SHEET No.
3	FLA.	46640-2601		3

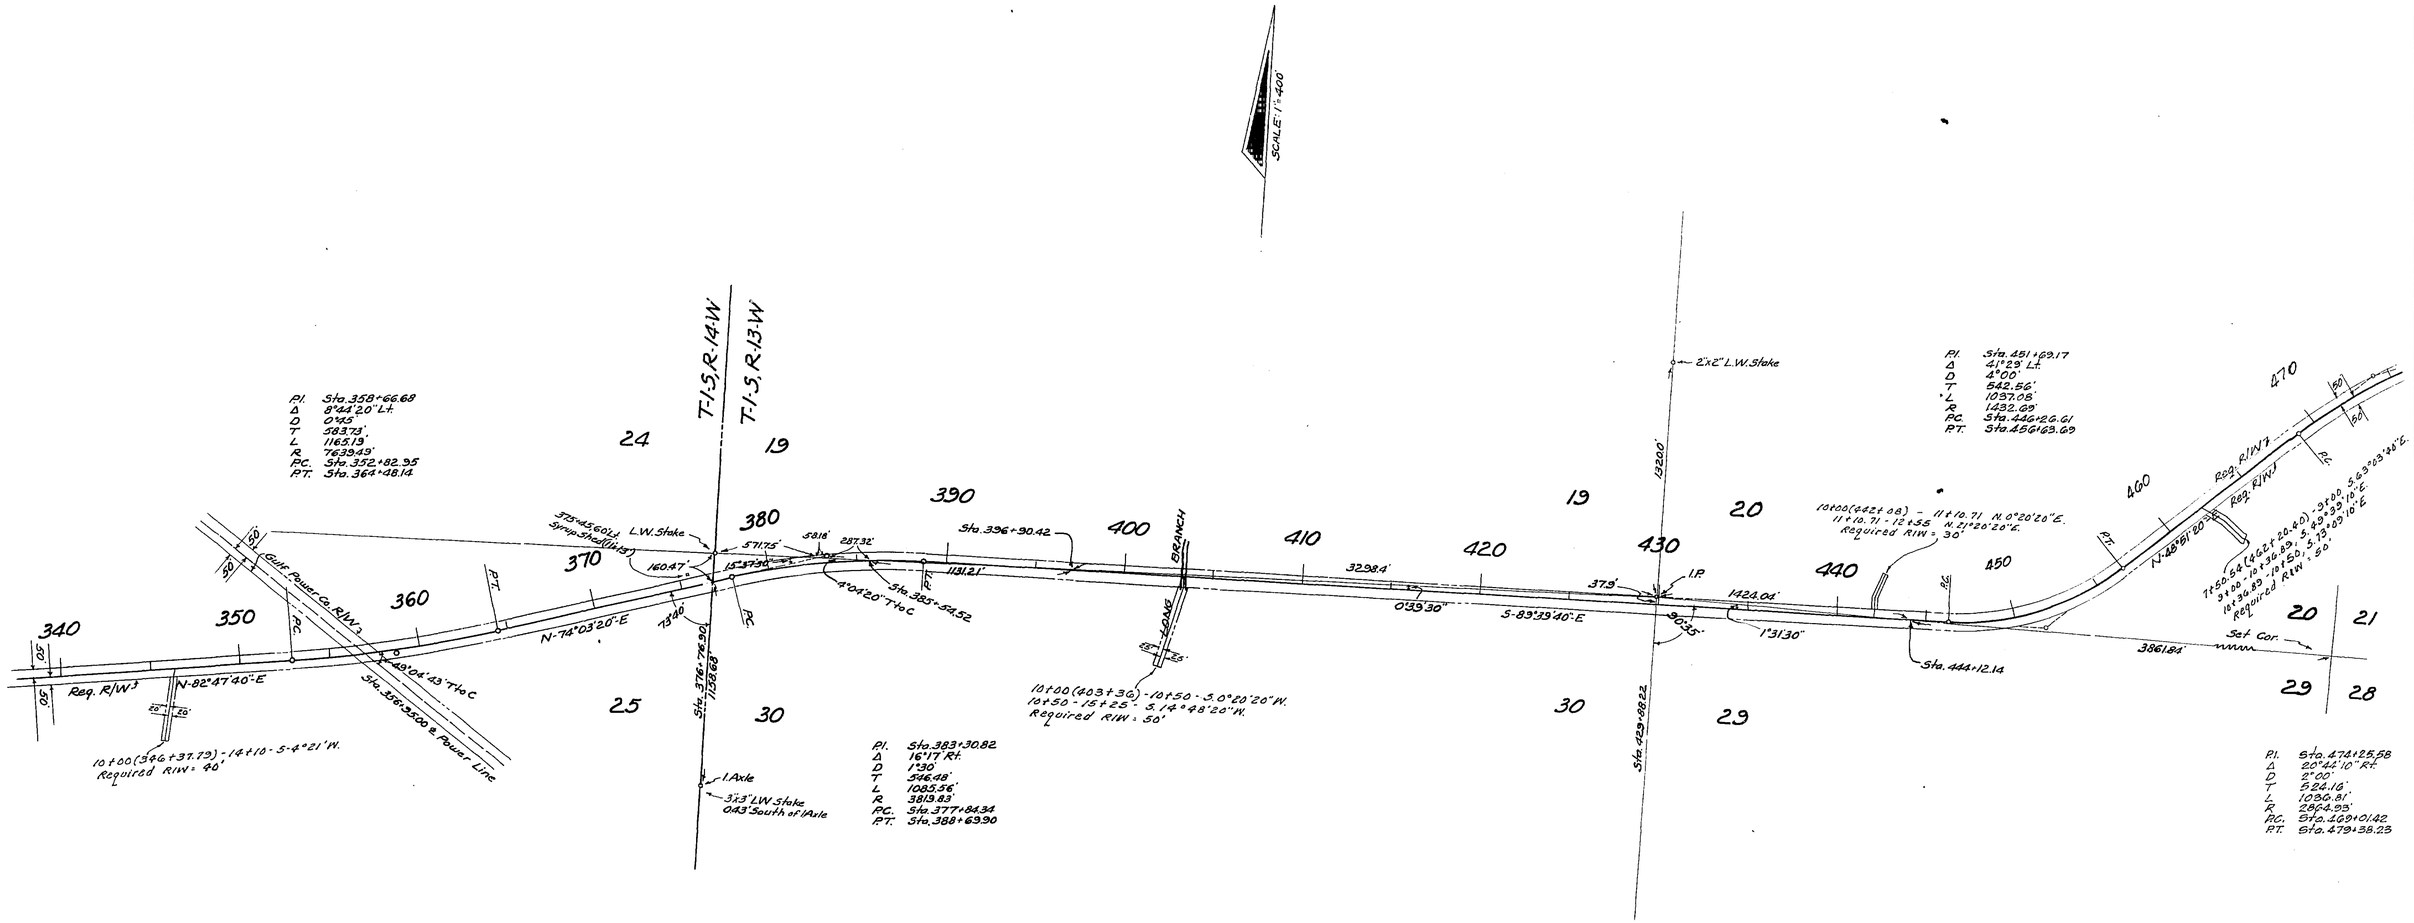

STATE OF FLORIDA
STATE ROAD DEPARTMENT

RIGHT OF WAY MAP

STATE ROAD No. S-388 BAY COUNTY

	BY	DATE	APPROVED BY	DATE
DRAWN				
TRACED	DFE.	7-24-64	DISTRICT ENGINEER	
CHECKED				
COMPARED			ENGINEER OF RIGHTS OF WAY	
INDEXED			STATE HIGHWAY ENGINEER	

REVISION	BY	DATE
Ditches	J.O.-T.D.W.	2-15-65
Ditches	B.W.-T.D.W.	11-25-64
Revision	P.R.M.	11-2-64

SECTION. 46640-2601 SHEET 3 OF 4

BENNETT ROAD

FED. ROAD DIV. No.	STATE	PROJECT No.	FISCAL YEAR	SHEET No.
3	FLA.	46640-2601		4

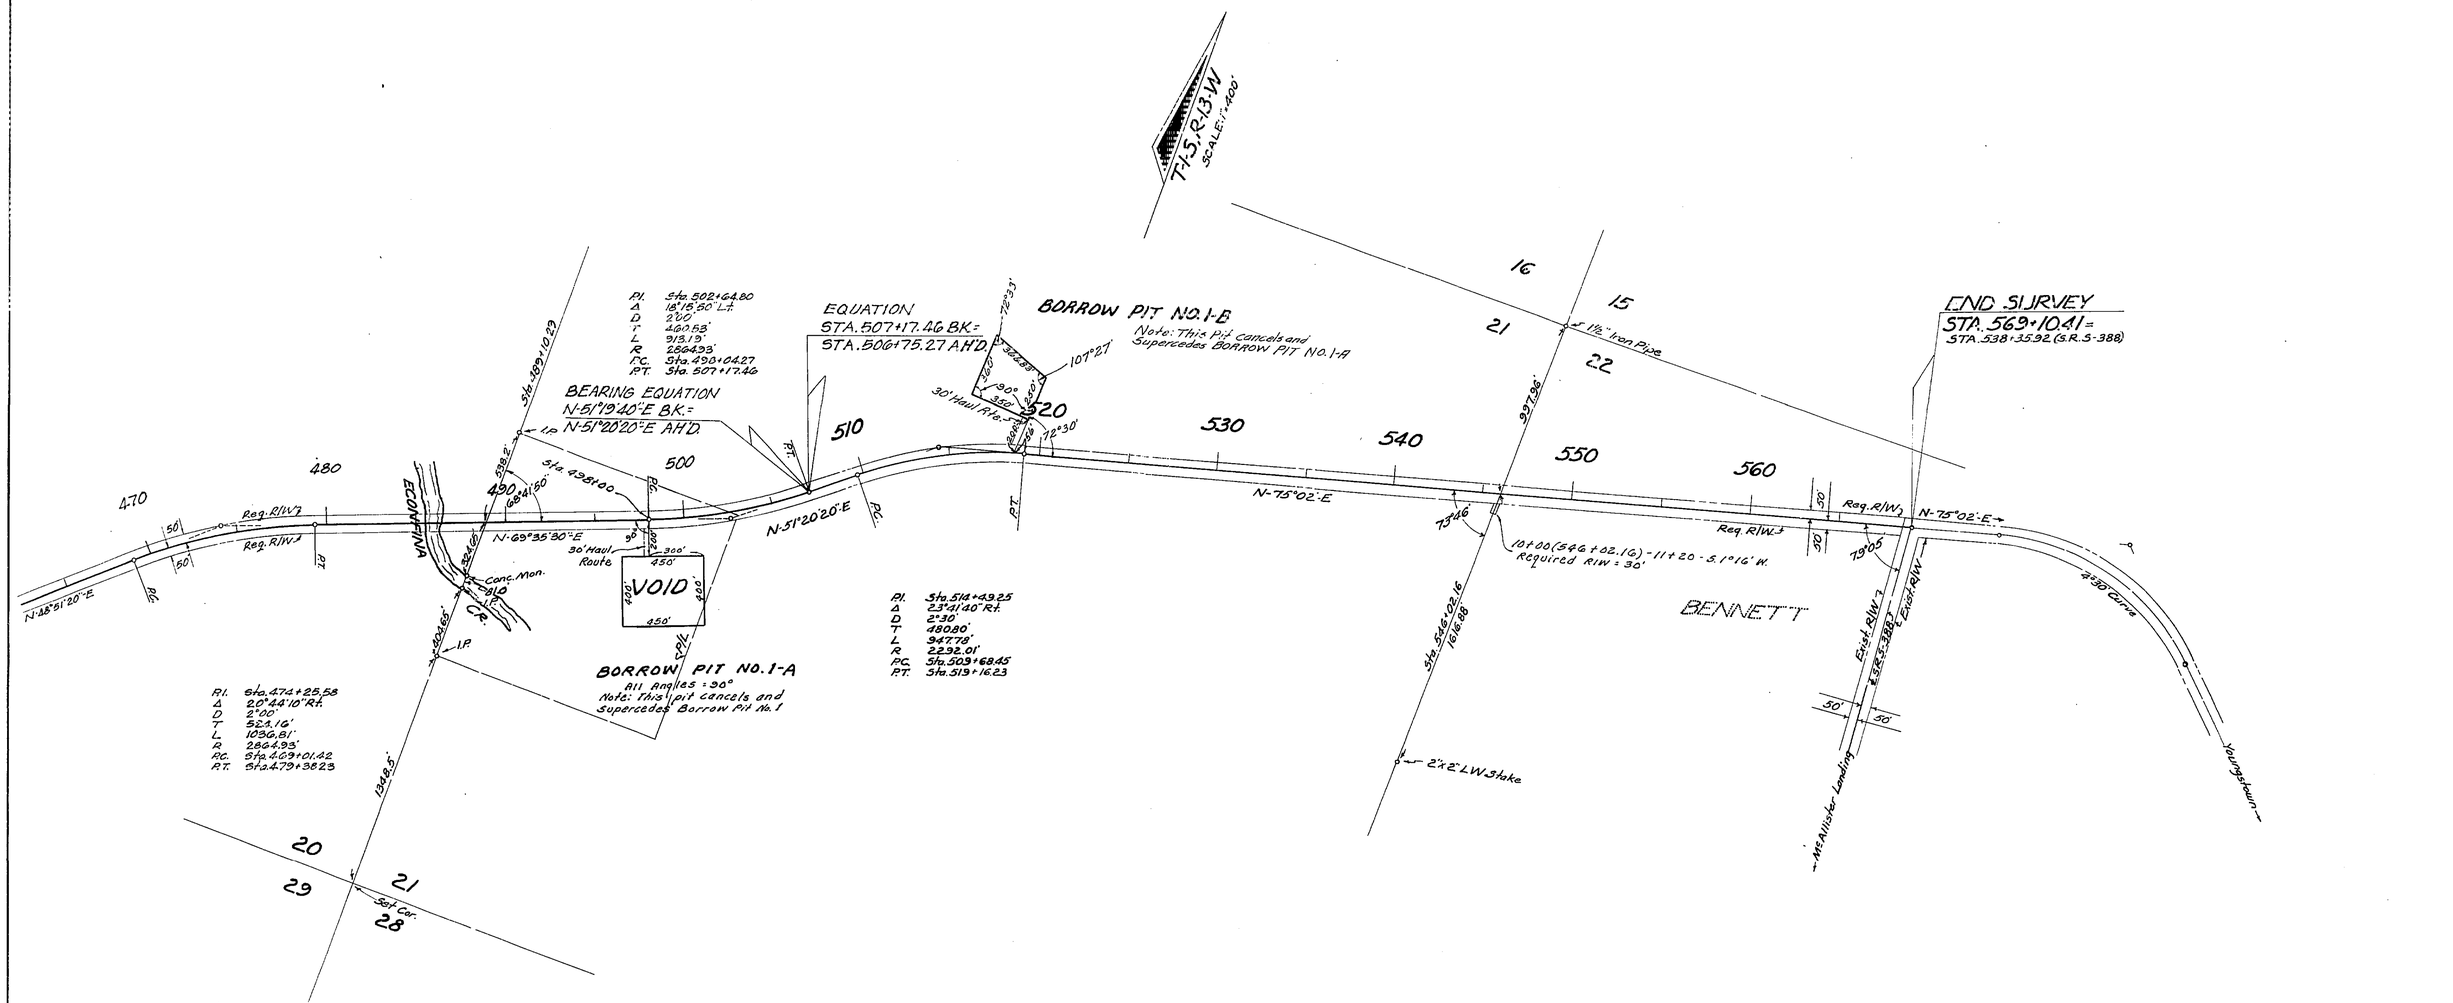

STATE OF FLORIDA
STATE ROAD DEPARTMENT

RIGHT OF WAY MAP

STATE ROAD No. S-388 BAY COUNTY

	By	Date	Approved By	Date
Drawn				
Traced	D.F.E.	7-23-64		
Checked				
Compared				
Indexed				

DISTRICT ENGINEER

ENGINEER OF RIGHTS OF WAY

8-R-64
STATE HIGHWAY ENGINEER

Revision	By	Date
Ditch	J.O.-T.O.W.	2-15-65
Borrow Pit 1-B	D.F.E.-J.H.P.	2-10-65
Borrow Pit No. 1-A	H.R.-T.O.W.	12-18-64
Ditch	B.W.-T.O.W.	11-25-64
Borrow Pit No. 1	D.F.E.-T.O.W.	11-18-64
1 Revision	P.R.M.	11-2-64

SECTION. 46640-2601 SHEET 4 OF 4

BENNETT ROAD