FED. ROAD DIV. No.	STATE	SEC. AND JOB No.	FISCAL YEAR	SHEET No.	TOTAL SHEETS
3	FLA.	4665-	'57	1	2

LYNN HAVEN

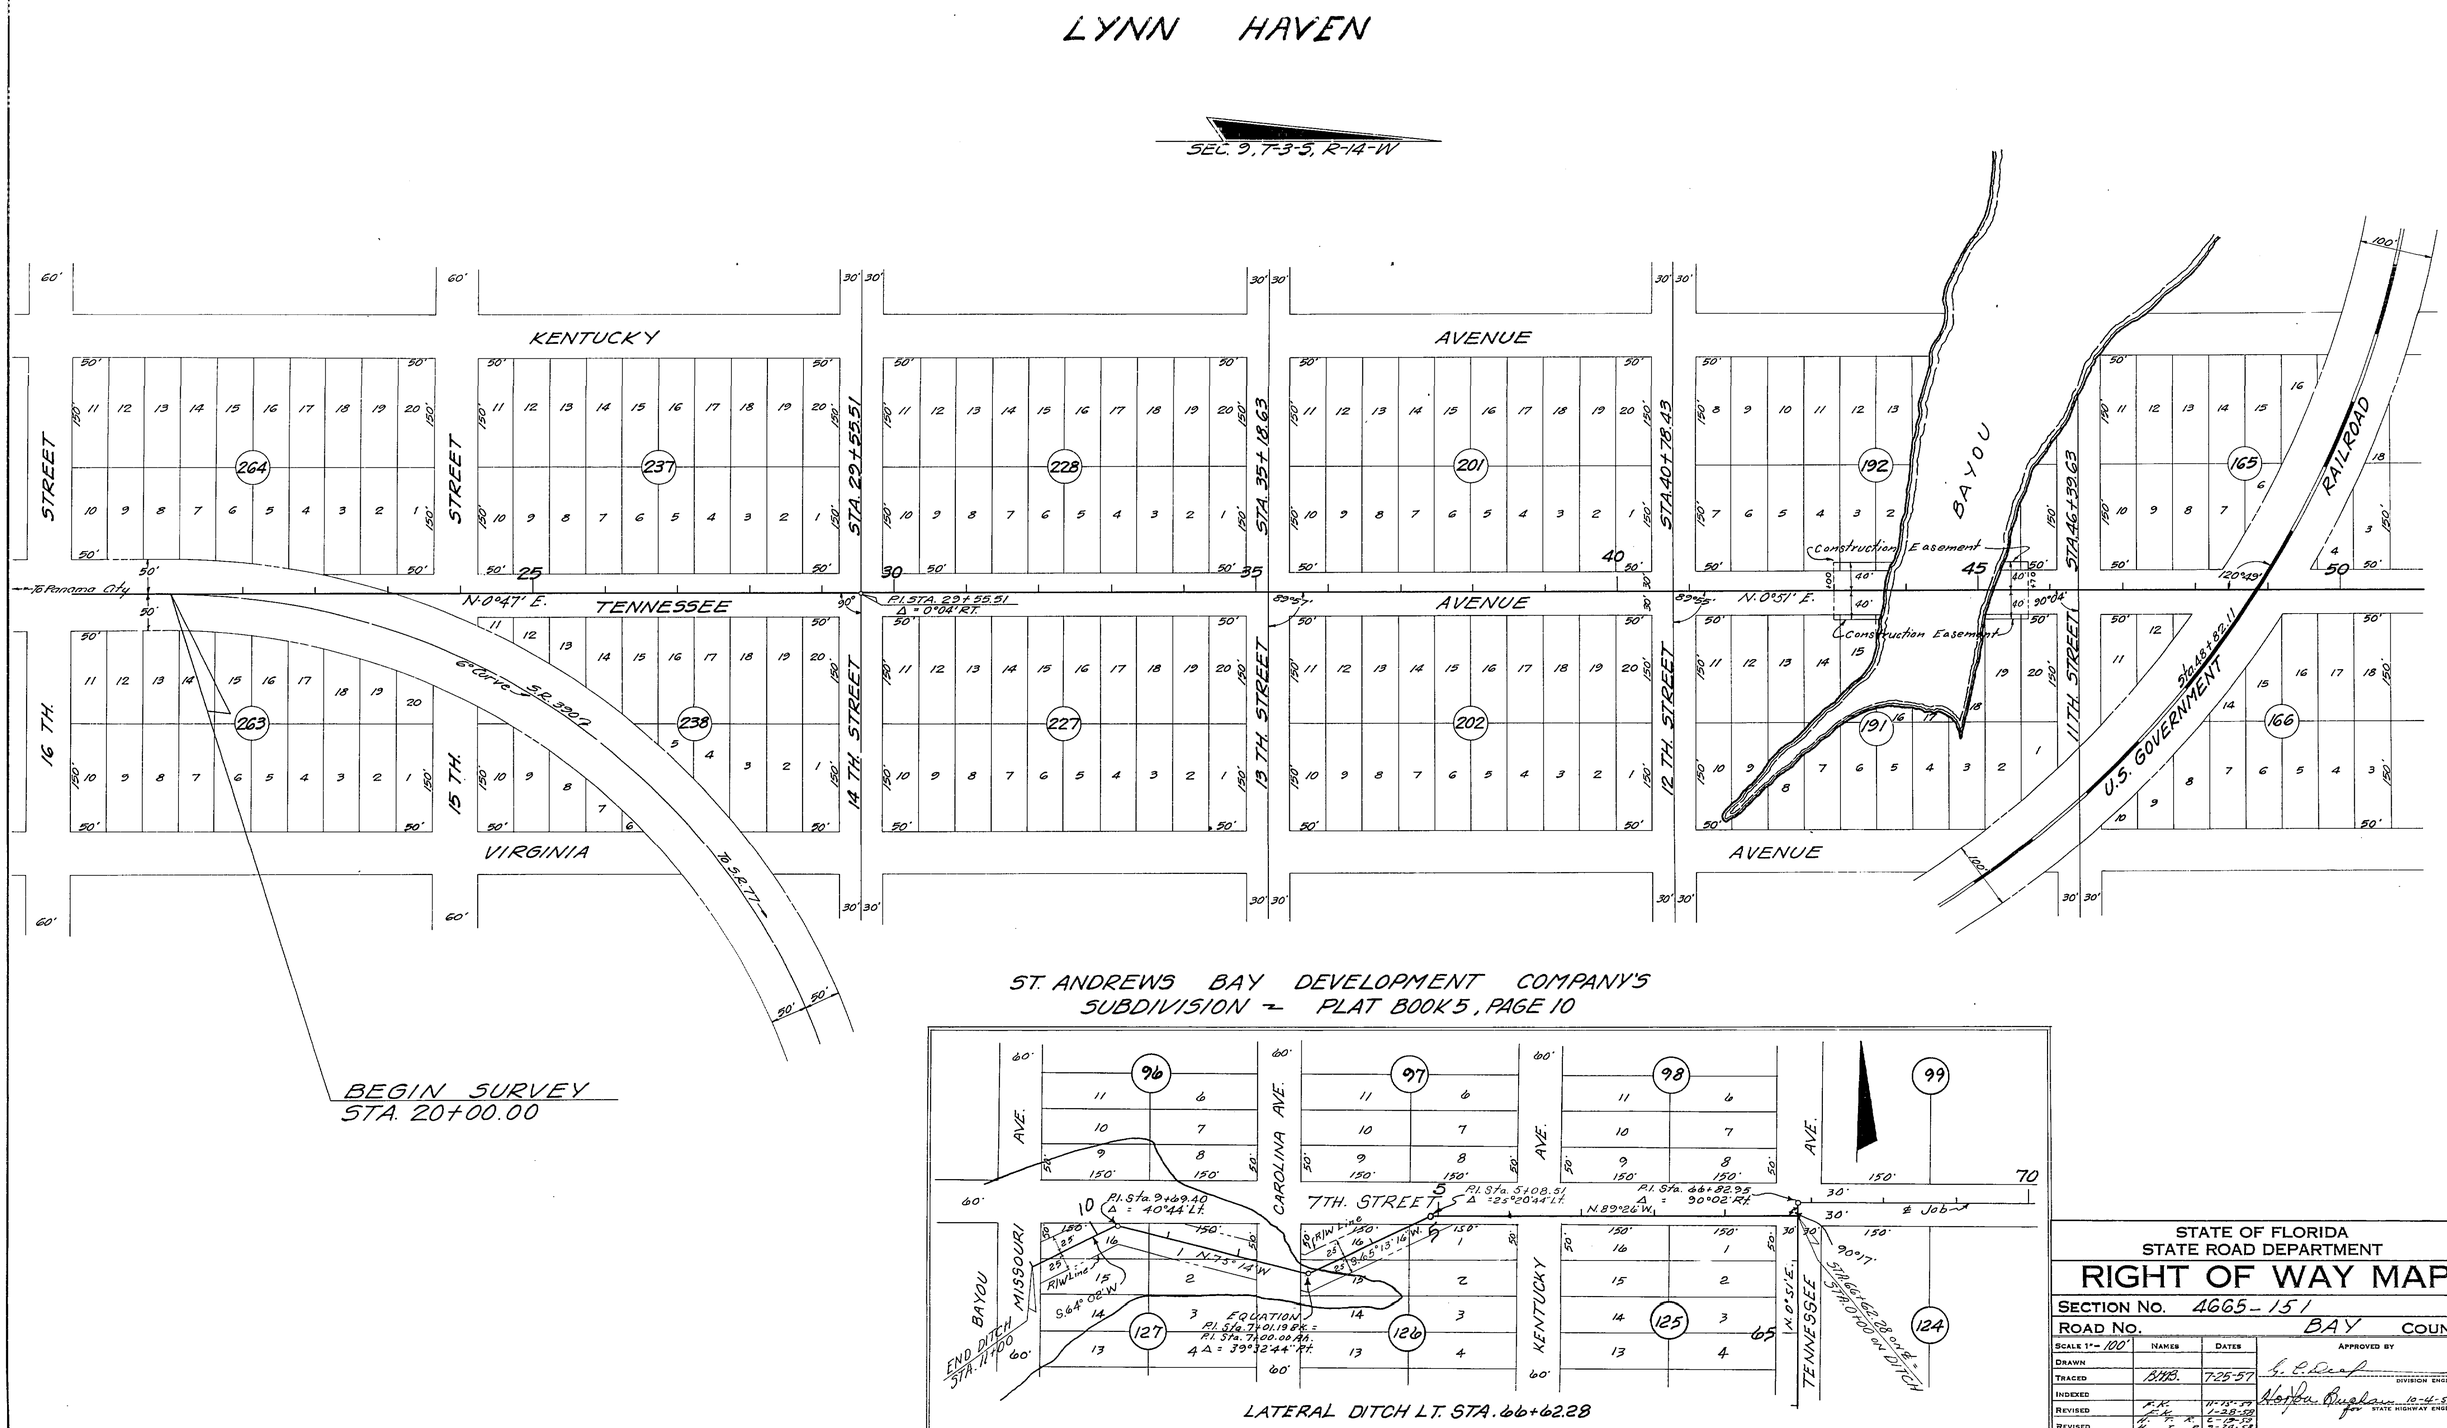

STATE OF FLORIDA
STATE ROAD DEPARTMENT

RIGHT OF WAY MAP

SECTION No. 4665-151

ROAD No. BAY COUNTY

SCALE 1" = 100'	NAMES	DATES	APPROVED BY
DRAWN			
TRACED	B.H.B.	7-25-57	G. C. Deal — DIVISION ENGINEER
INDEXED			
REVISED	F.K.	11-15-57	Horton Bugham 10-4-57 for STATE HIGHWAY ENGINEER
REVISED	F.K.	1-28-58	
	H. T. R.	2-19-58	
	H. T. R.	3-24-58	
	F.K.	10-29-58	

FED. ROAD DIV. No.	STATE	SEC. AND JOB No.	FISCAL YEAR	SHEET No.	TOTAL SHEETS
3	FLA.	4665-	'57	2	2

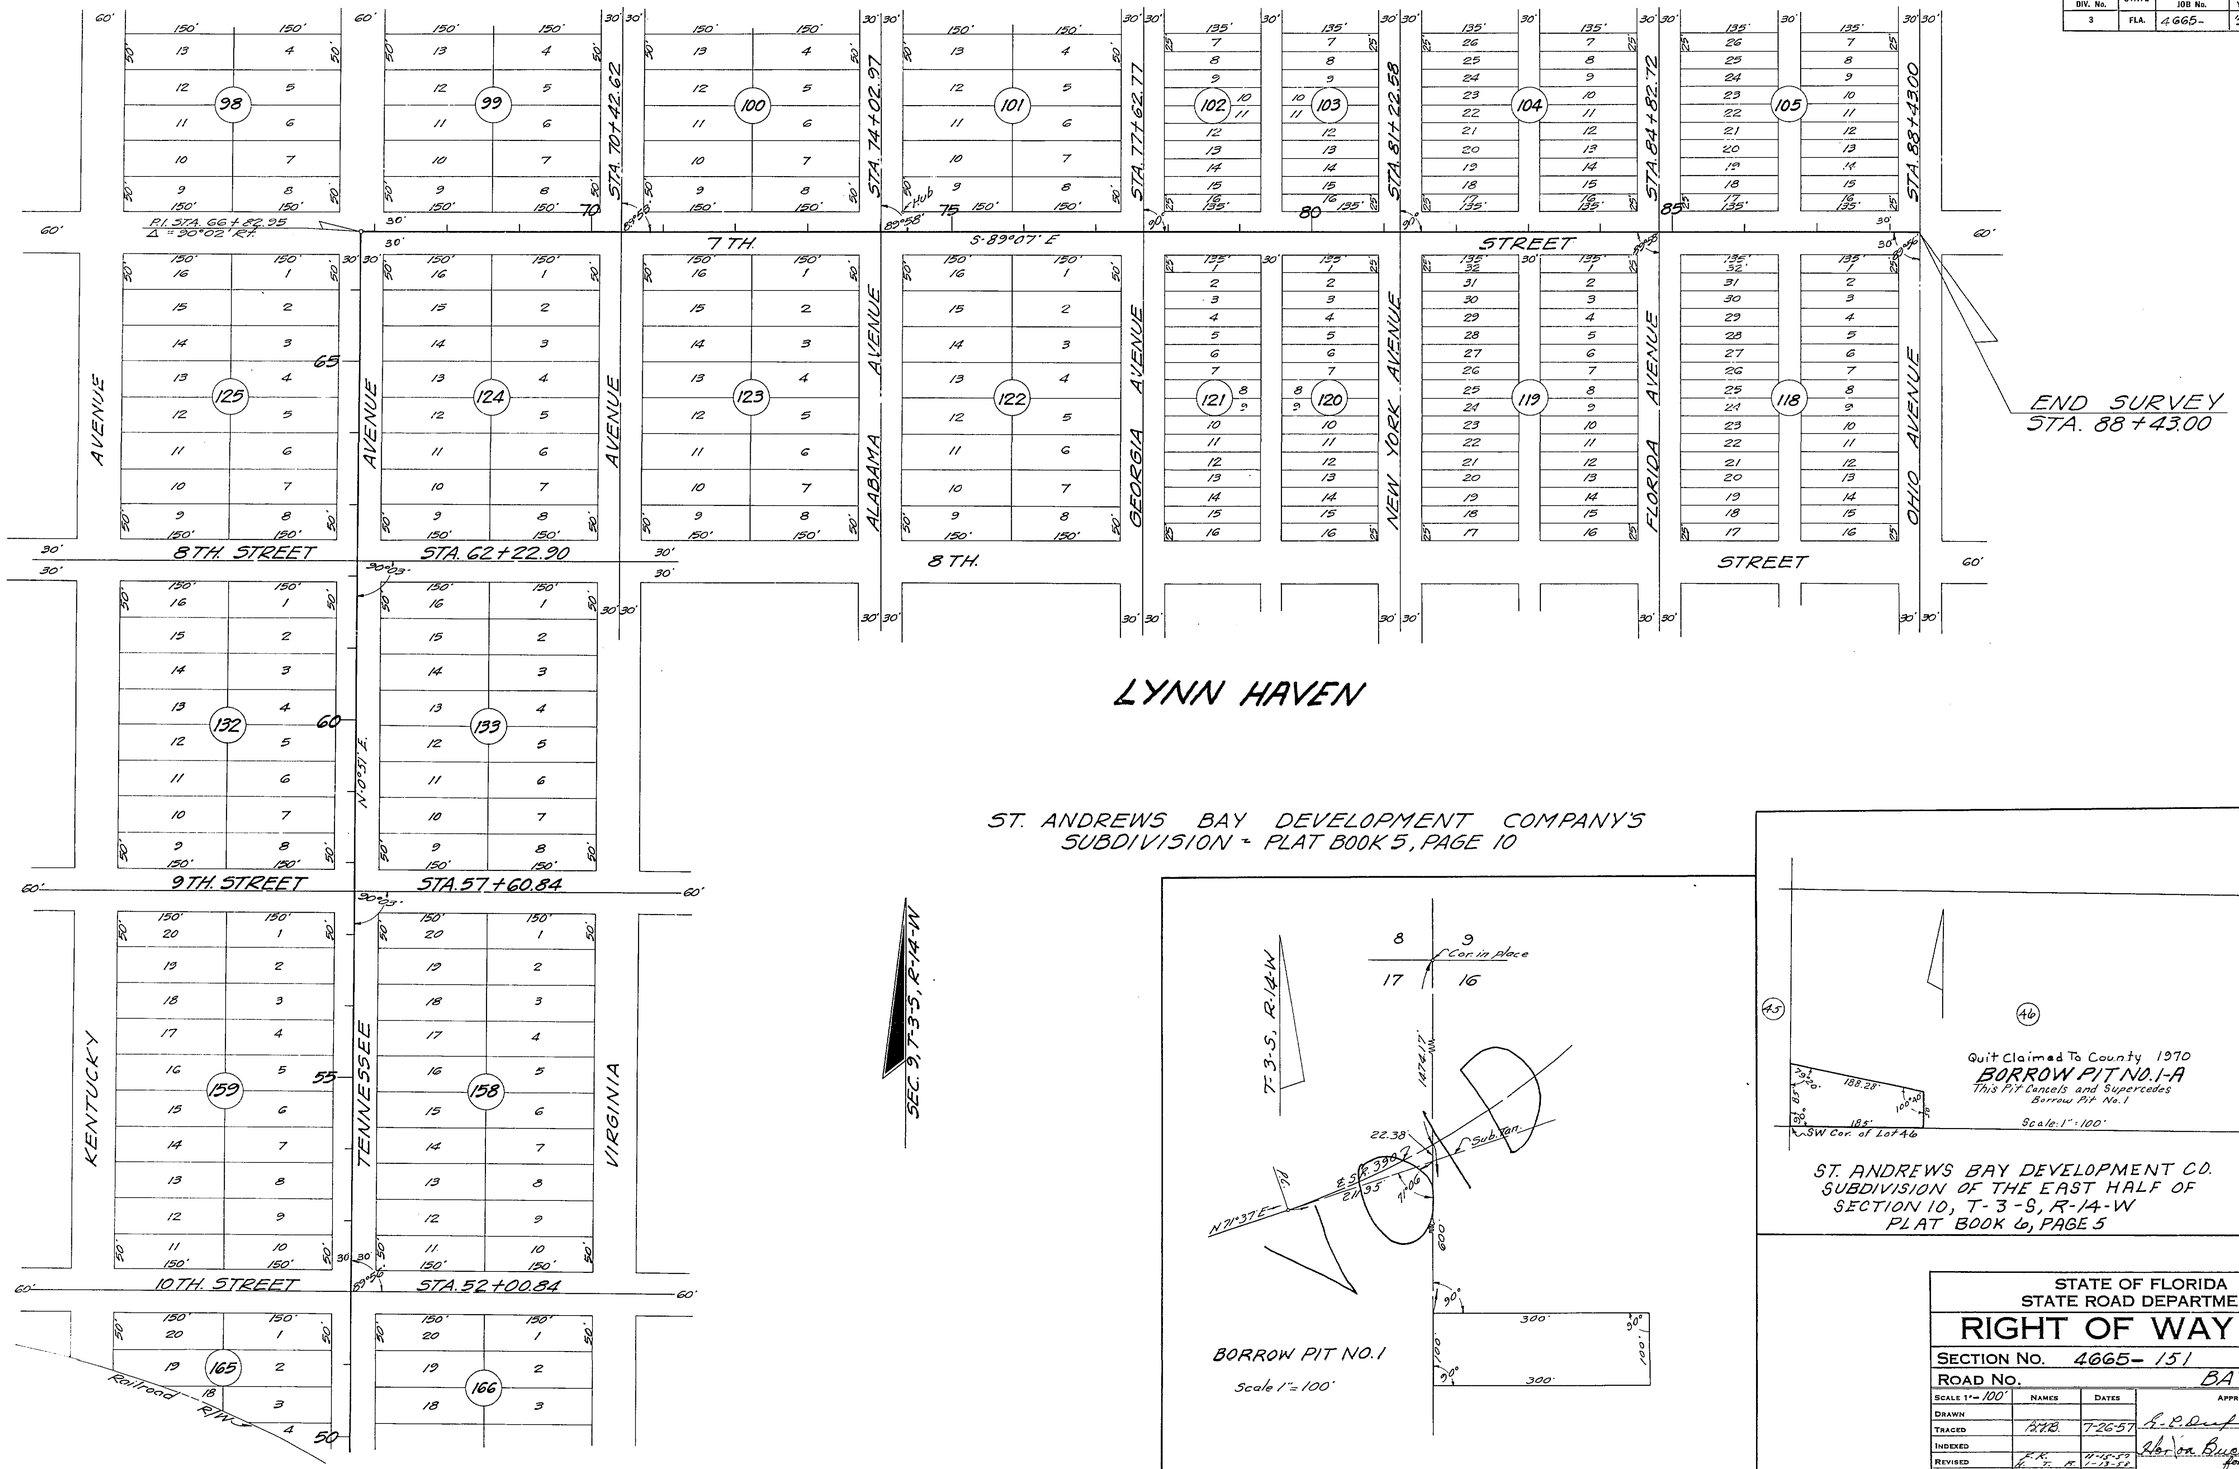

ST. ANDREWS BAY DEVELOPMENT COMPANY'S SUBDIVISION - PLAT BOOK 5, PAGE 10

BORROW PIT NO. 1

Scale 1" = 100'

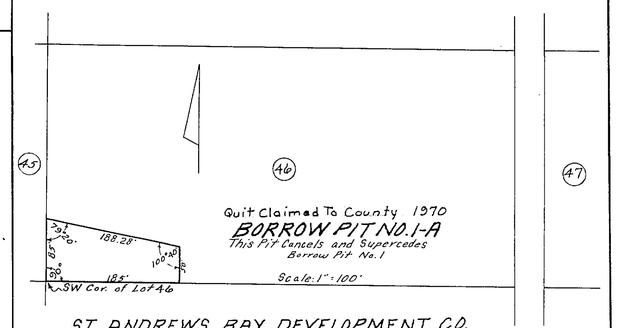

ST. ANDREWS BAY DEVELOPMENT CO.
SUBDIVISION OF THE EAST HALF OF SECTION 10, T-3-S, R-14-W
PLAT BOOK 6, PAGE 5

STATE OF FLORIDA
STATE ROAD DEPARTMENT

RIGHT OF WAY MAP

SECTION No. 4665-151

ROAD No. BAY COUNTY

SCALE 1" = 100'	NAMES	DATES	APPROVED BY
DRAWN			
TRACED	R.H.B.	7-26-57	R. P. Duff — DIVISION ENGINEER
INDEXED			
REVISED	F. K. H. T. R.	11-15-57 1-13-58	Horton Buchan 10-4-57 for STATE HIGHWAY ENGINEER
REVISED B.P. #1-A	F. K. BW-MHC	10-9-58 10-28-70	