FED. ROAD DIV. No.	STATE	SEC. AND JOB No.	FISCAL YEAR	SHEET No.	TOTAL SHEETS
3	FLA.	4702-108	48	1	1

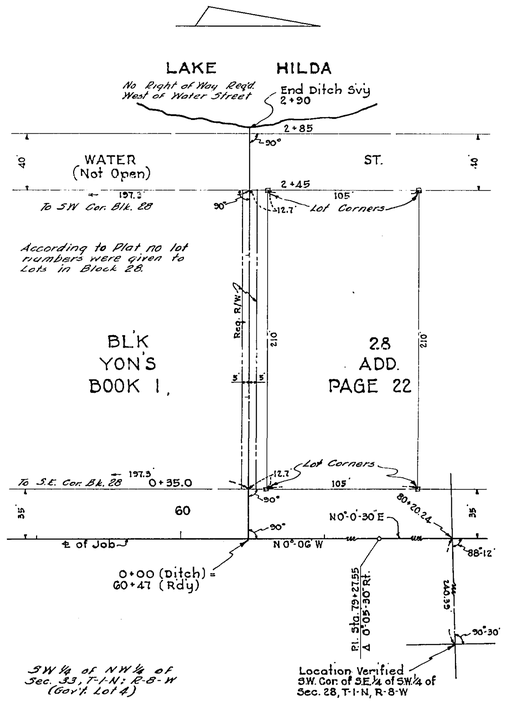

LATERAL DITCH LT. OF STA. 60+47.0
SCALE: 1" = 50' Pipe

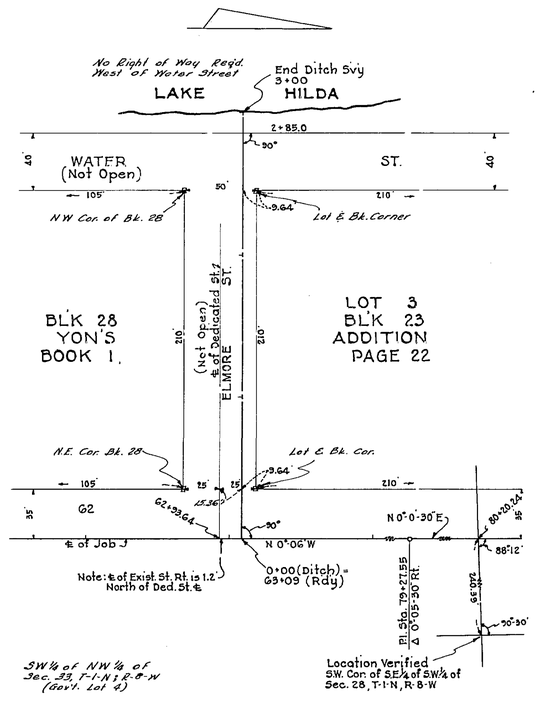

LATERAL DITCH LT. OF STA. 63+09.0
SCALE: 1" = 50' Pipe

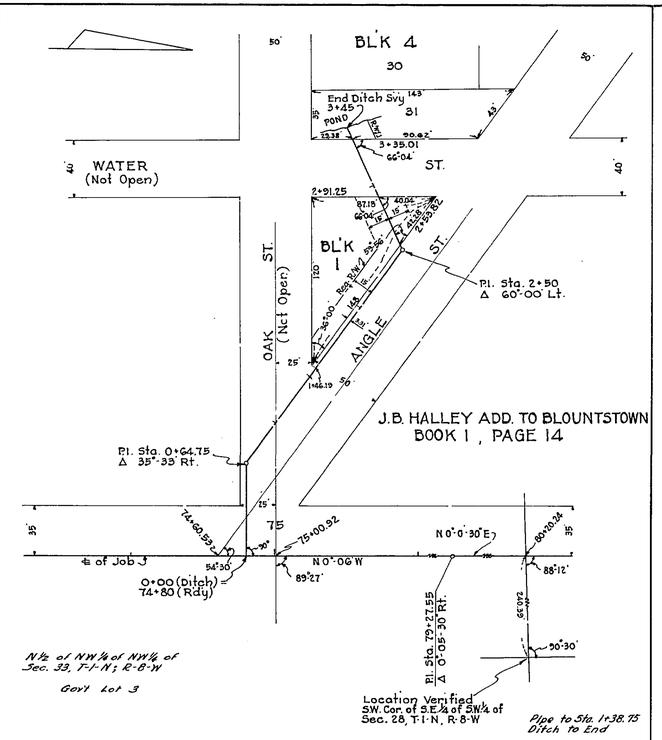

LATERAL DITCH LT. OF STA. 74+80.0
SCALE: 1" = 50'

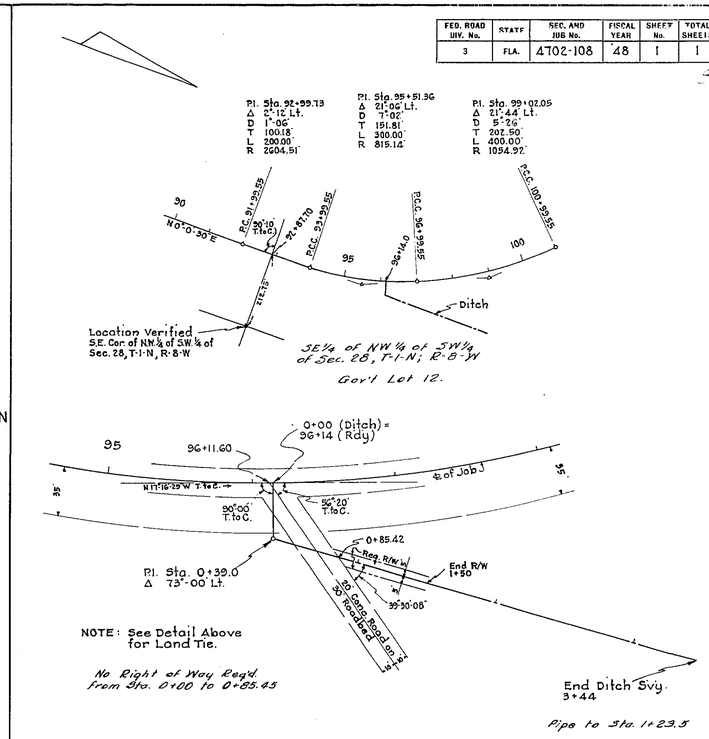

LATERAL DITCH RT. OF STA. 96+14.0
SCALE: 1" = 50'

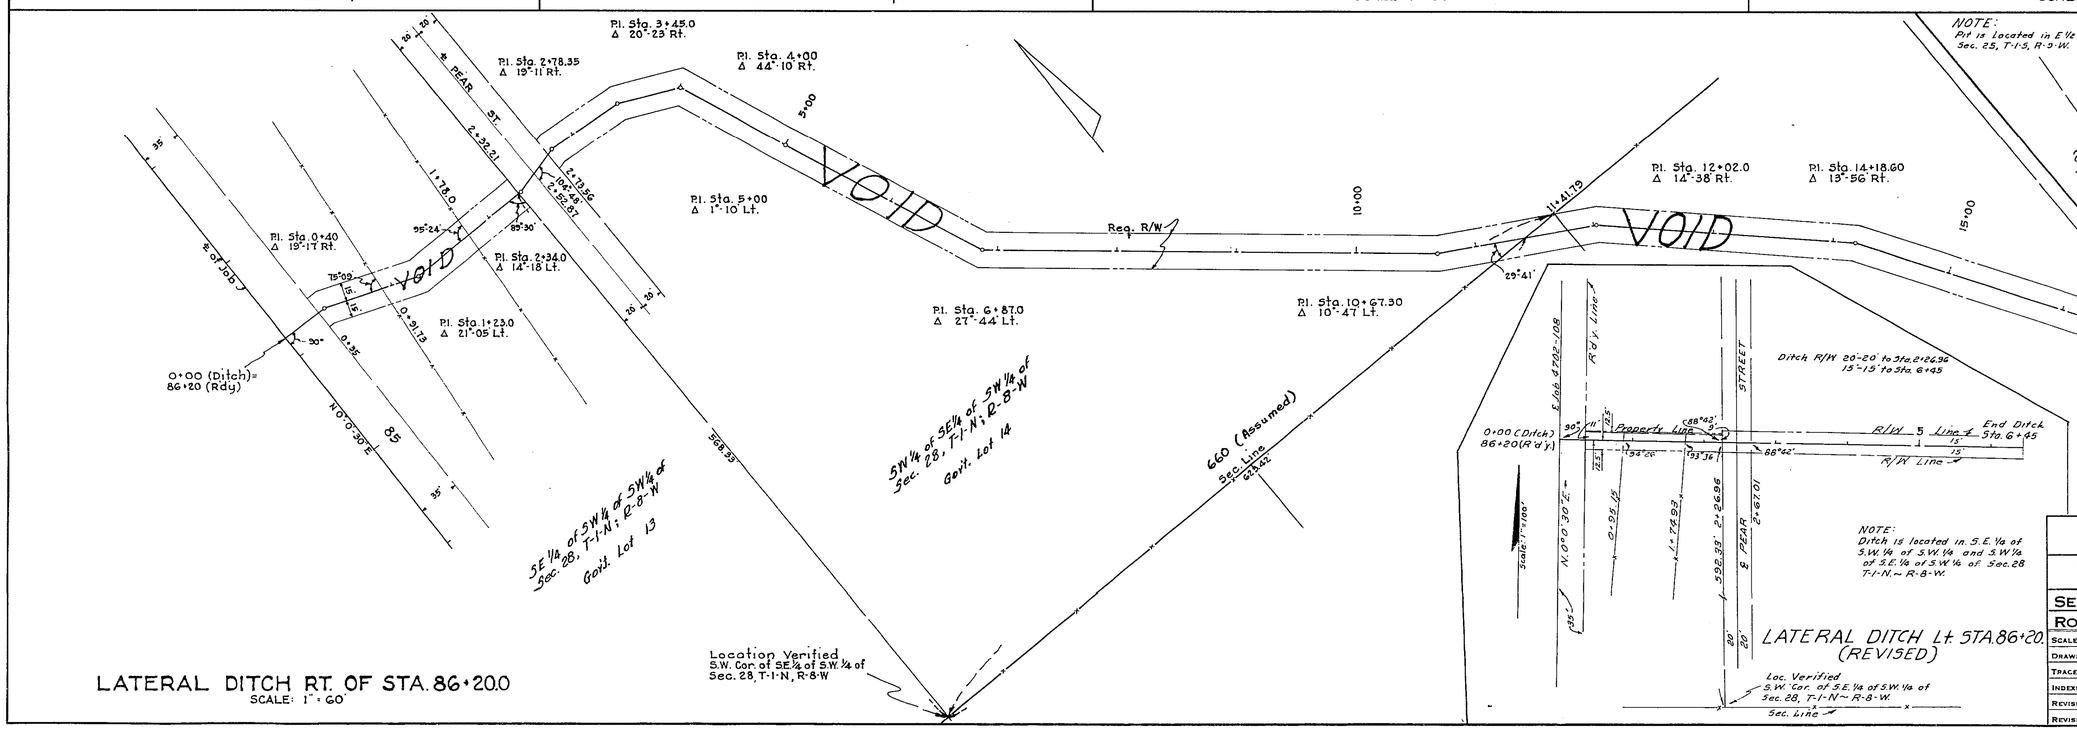

LATERAL DITCH RT. OF STA. 86+20.0
SCALE: 1" = 60'

STATE OF FLORIDA
STATE ROAD DEPARTMENT

RIGHT OF WAY MAP

SECTION No. 4702-108
ROAD No. 71 CALHOUN COUNTY

SCALE 1" =	NAMES	DATES	APPROVED BY
DRAWN	W. P.	5-13-48	DIVISION ENGINEER
TRACED	W. P.	5-13-48	
INDEXED			
REVISED	R.J.H.	5-26-49	
	R.N.J.	5-17-49	
REVISED	R.R.J.	5-30-49	STATE HIGHWAY ENGINEER
		7-1-76	