FED. ROAD DIST. No.	STATE	FED. AID PROJ. No.	FISCAL YEAR	SHEET NO.	TOTAL SHEETS
8	FLA.	145-B	39	1	2

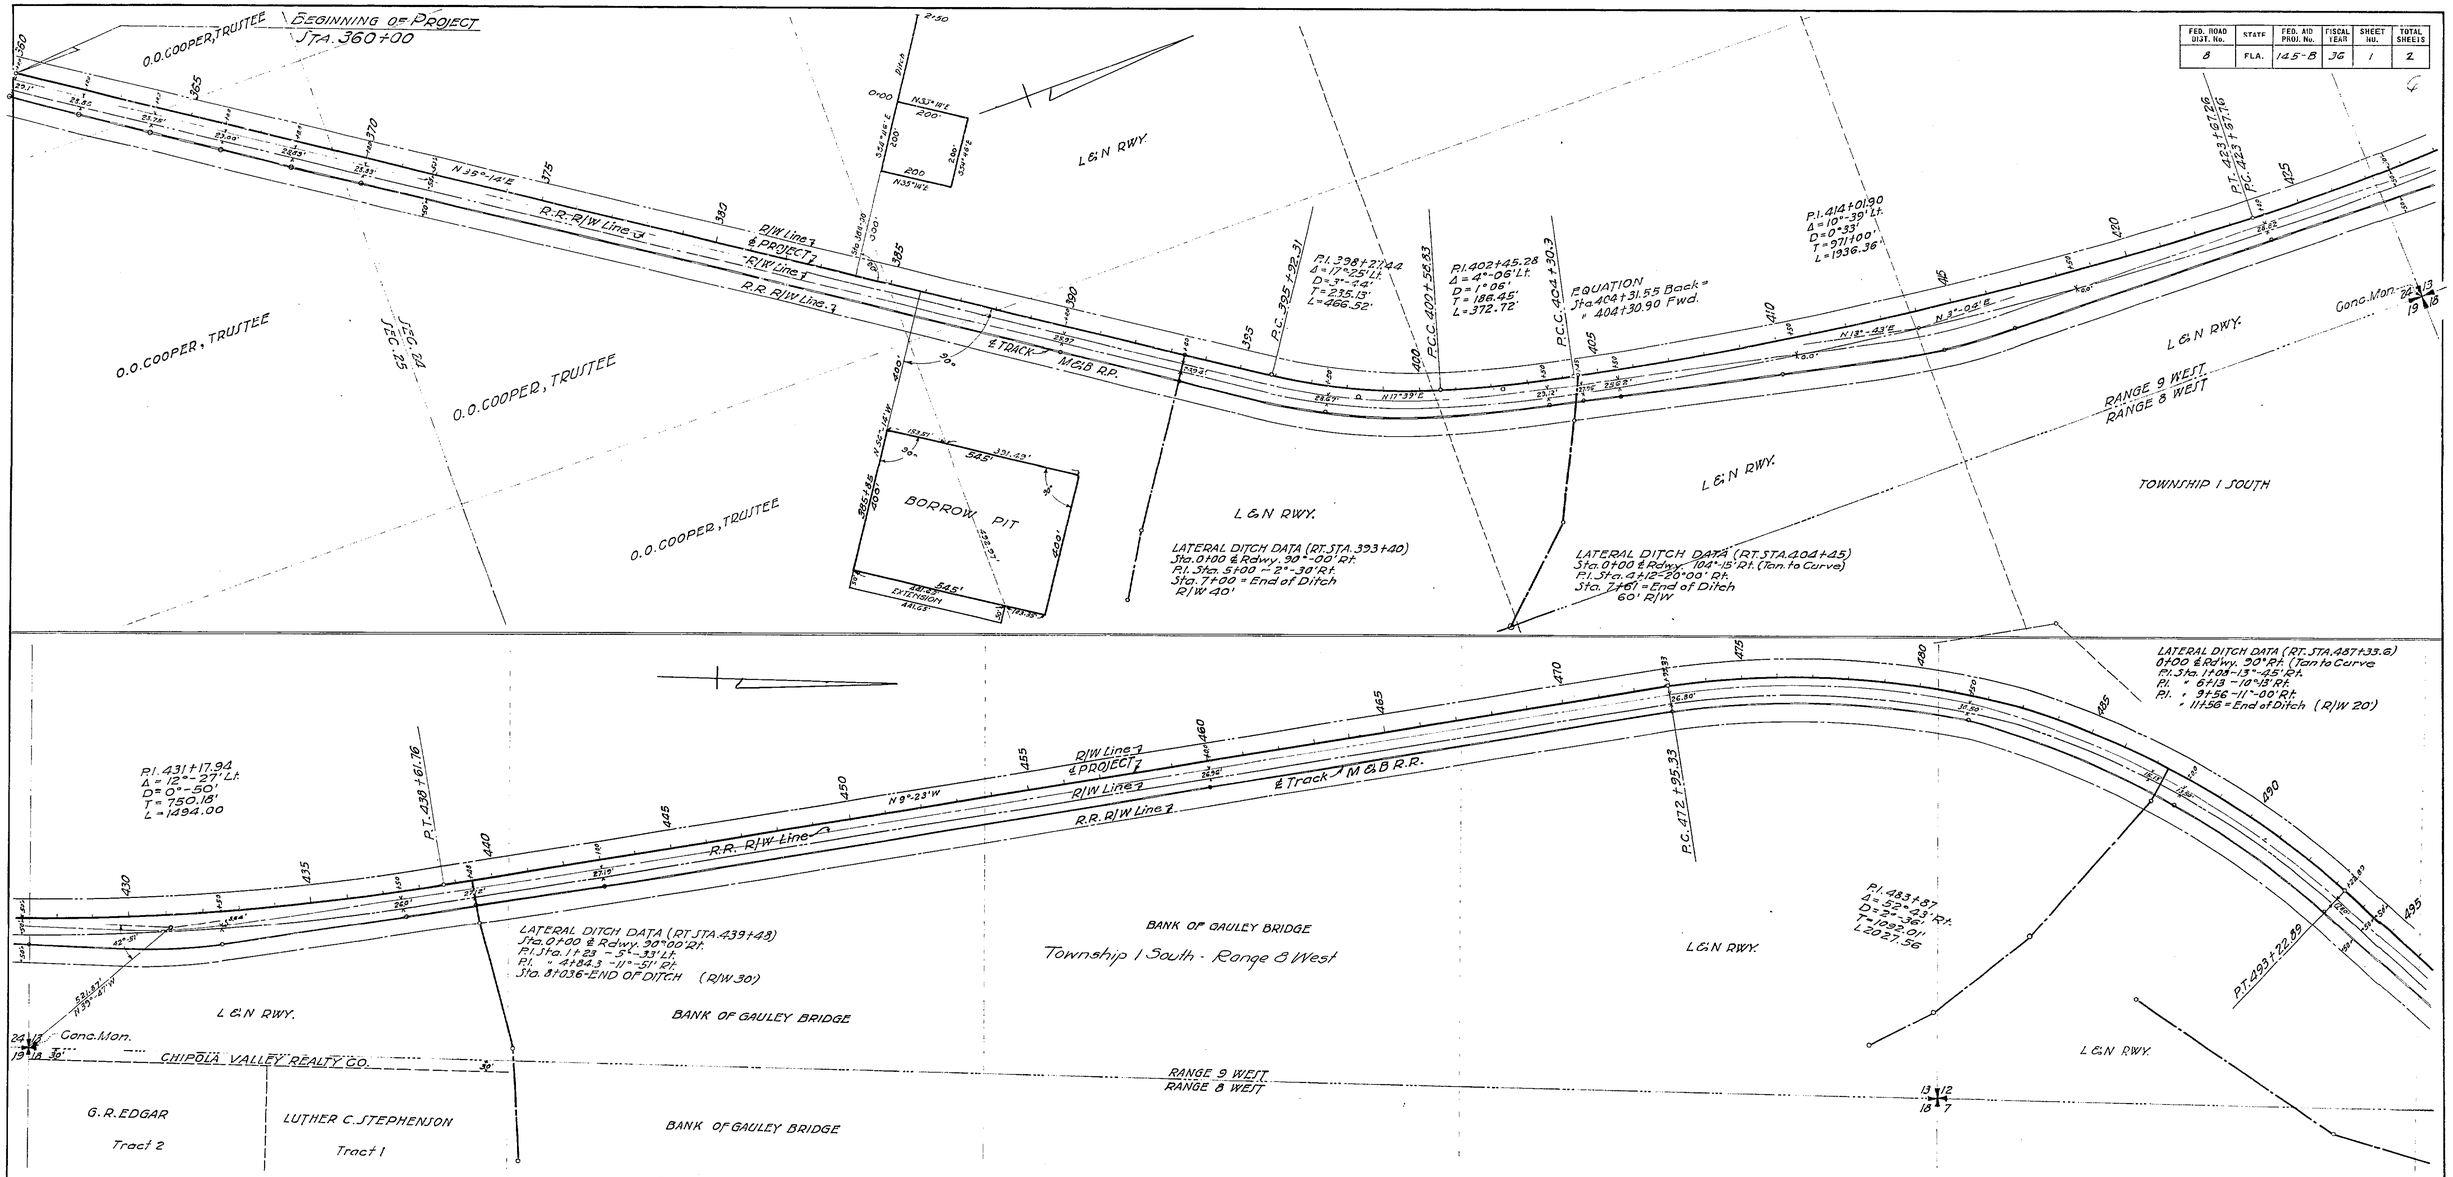

Scale 1" = 200'

The above shows existing alignment as of Sept. 5, 1939.

Div. Engr. of R/W

STATE ROAD NO. (6) 71 4702

STATE OF FLORIDA
STATE ROAD DEPARTMENT

R/W MAP ~ PROJECT 145-B

CALHOUN COUNTY

	Names	Dates	Approved by	
Designed			Bridge Engineer.	
Drawn				
Traced			State Highway Engineer.	
Checked			Drawing	Index No.
Revised				