FED. ROAD DIST. No.	STATE	FED. AID PROJ. No.	FISCAL YEAR	SHEET NO.	TOTAL SHEETS
	FLA.				

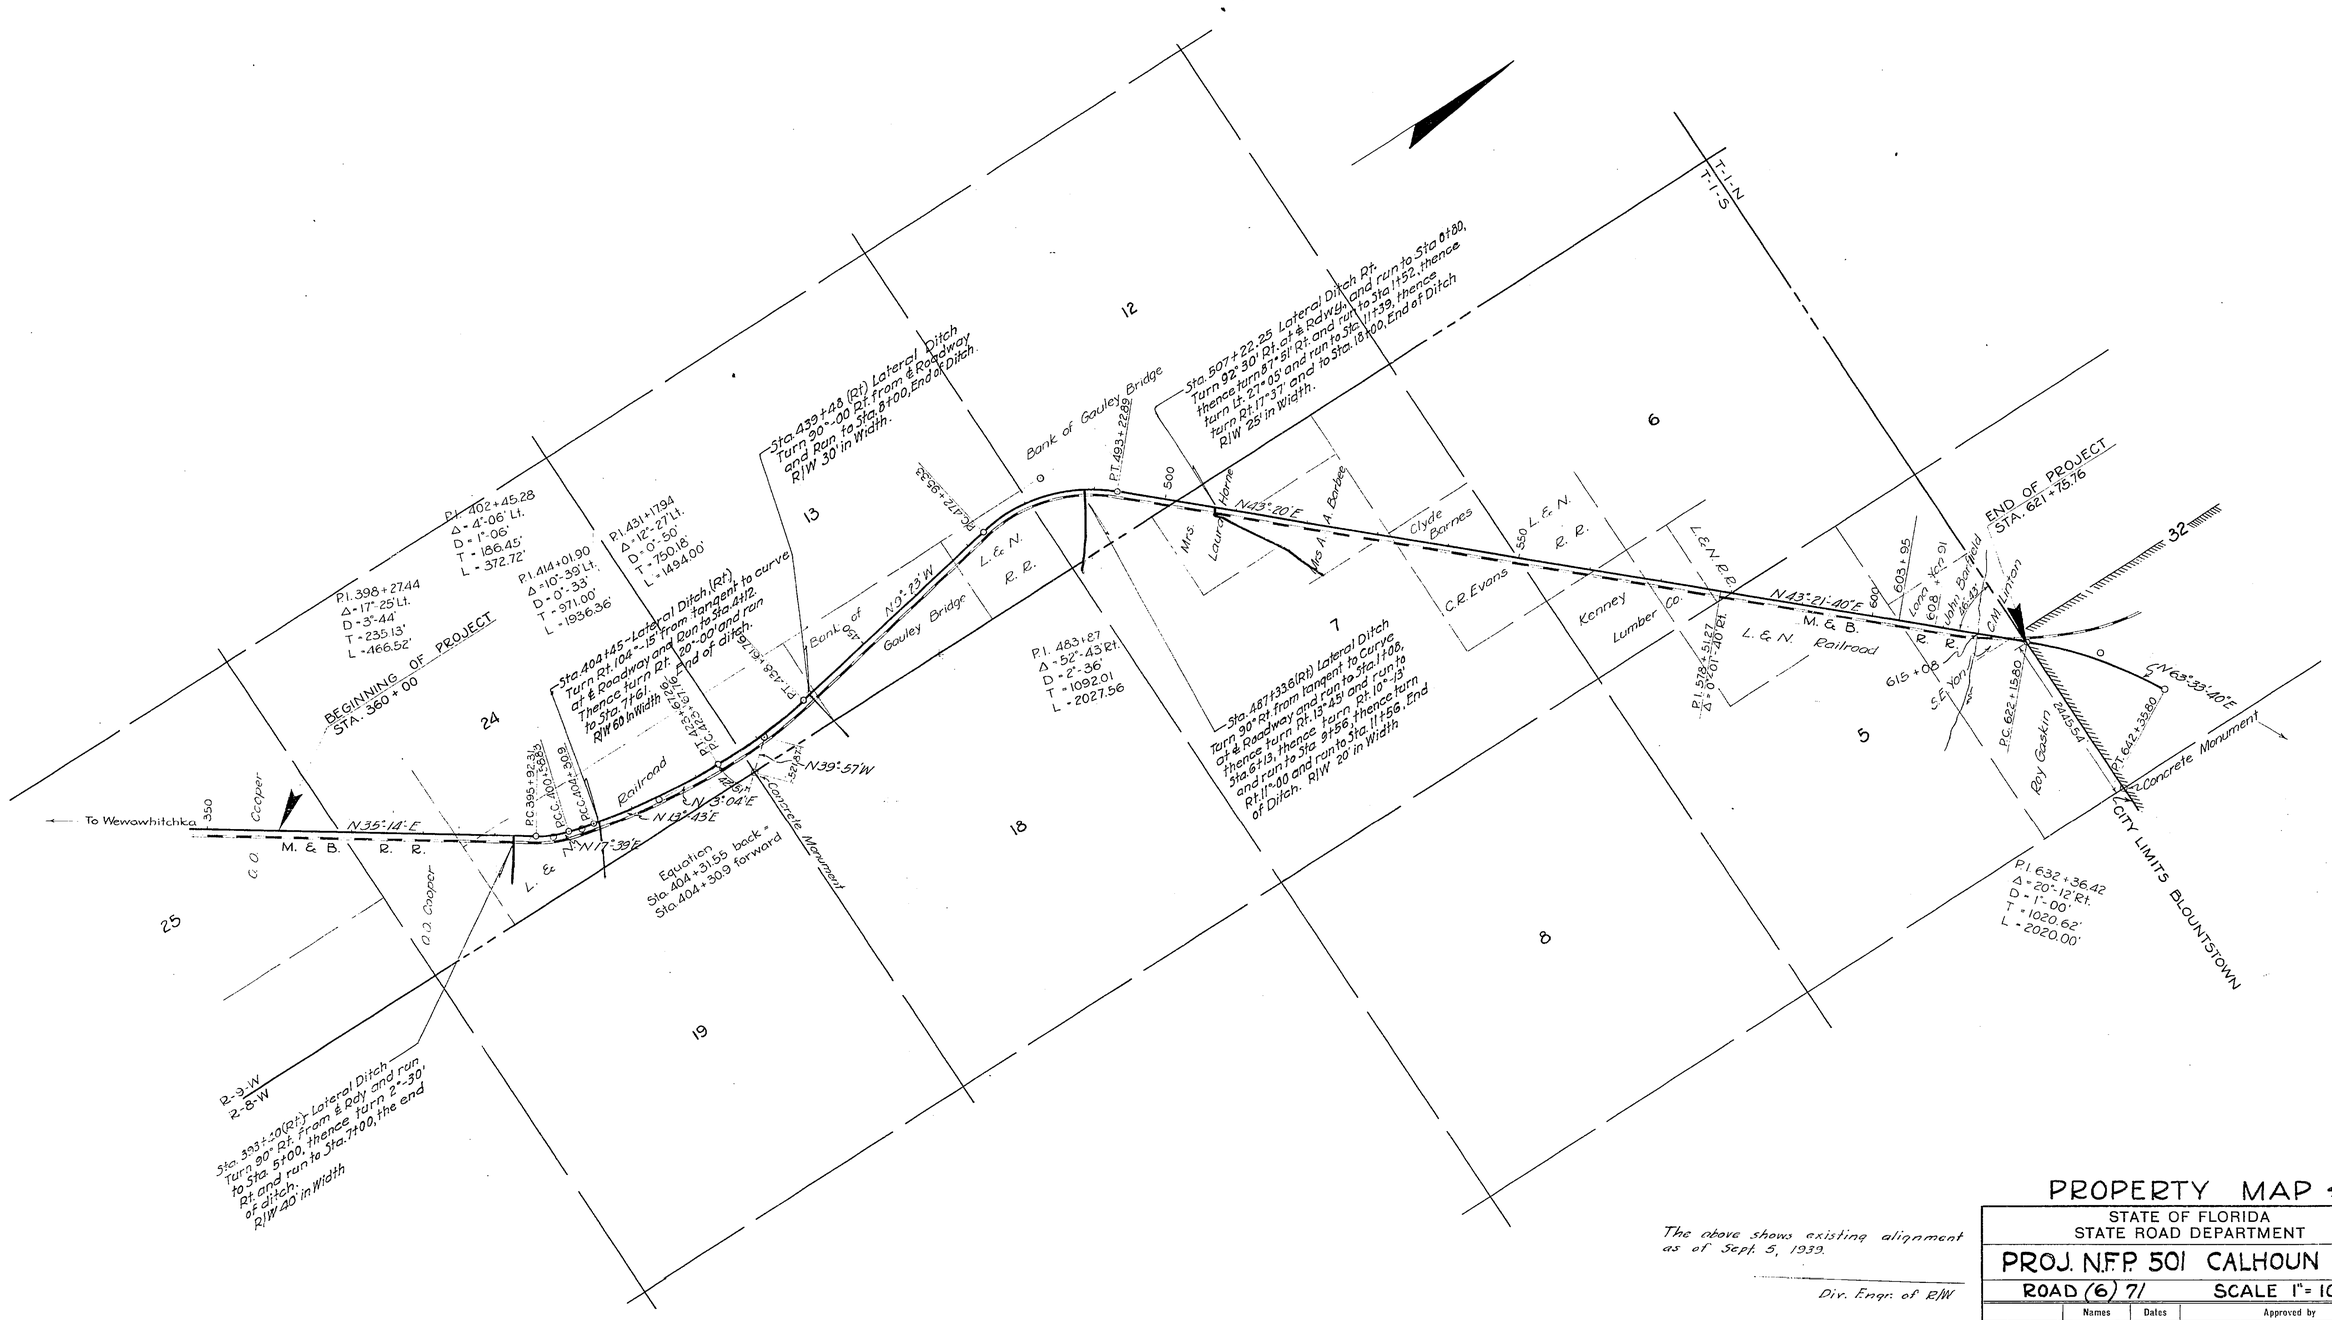

The above shows existing alignment as of Sept. 5, 1939.

Div. Engr. of R/W

PROPERTY MAP 4702

STATE OF FLORIDA
STATE ROAD DEPARTMENT

PROJ. N.F.P. 501 CALHOUN CO.

ROAD (6) 71 SCALE 1" = 1000'

	Names	Dates	Approved by
Designed			
Drawn			Bridge Engineer.
Traced			State Highway Engineer.
Checked			Drawing / Index No.
Revised			