FED. ROAD DIST. No.	STATE	FED. AID PROJ. No.	FISCAL YEAR	SHEET NO.	TOTAL SHEETS
	FLA.				

Book 10900-A, 10901-A 12

SRD NO	GRANTOR (cont'd)	INSTRUMENT	DATE OF EXEC	RECORDED BOOK	RECORDED PAGE	CLERKS NO	REMARKS
8							
9							
10	Ed. Leigh McMillian, Trustee	S. L. Mtge	8-28-46	5	405	630	R/W
11							
12	Ed. Leigh McMillian, Trustee	S. L. Mtge	9-24-46	5	406	631	R/W
13							

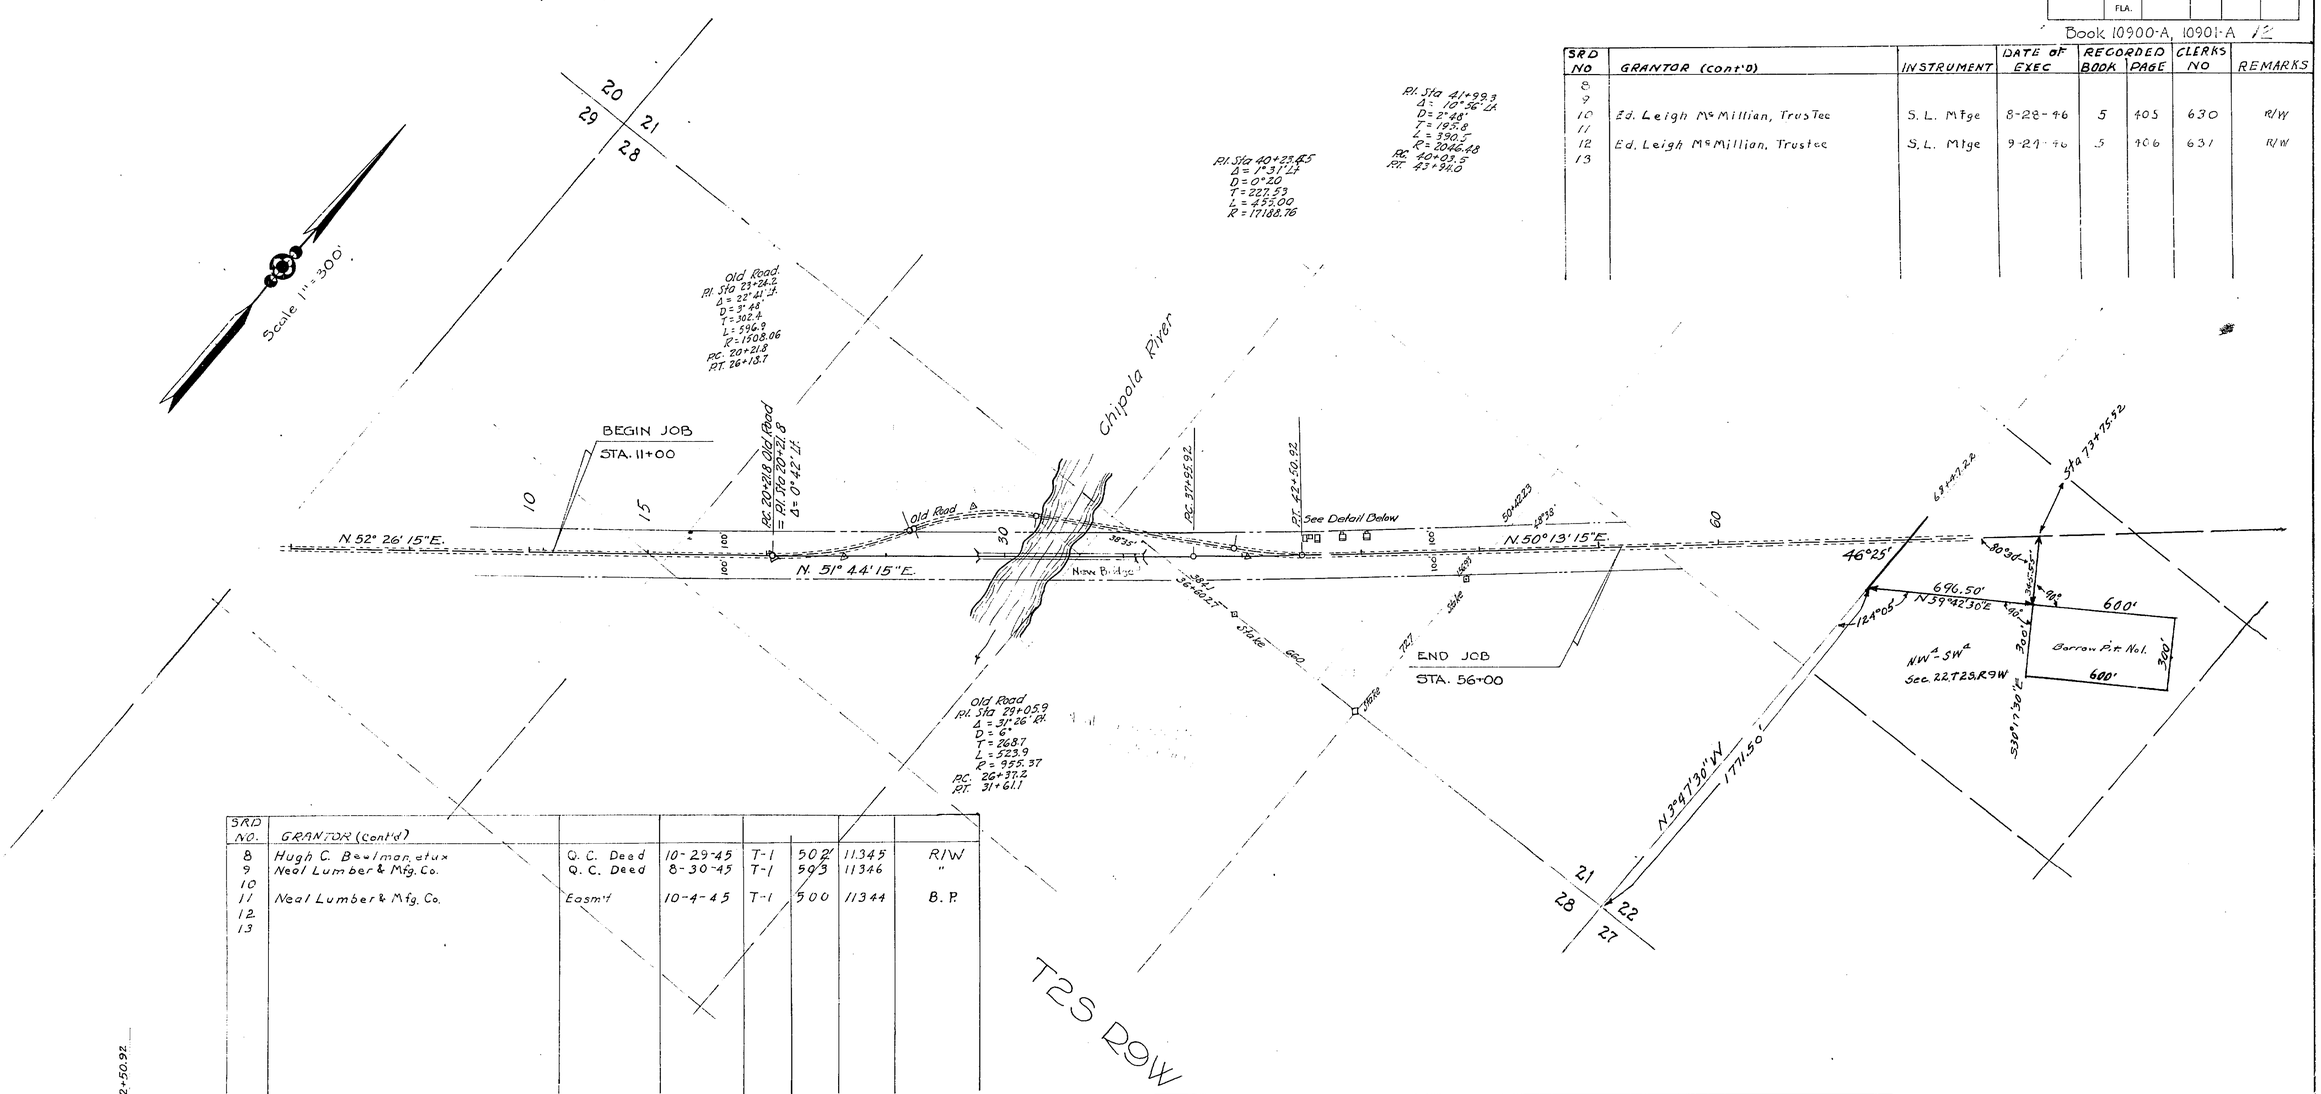

SRD NO.	GRANTOR (Cont'd)						
8	Hugh C. Beelman, etux	Q. C. Deed	10-29-45	T-1	502	11345	R/W
9	Neal Lumber & Mfg. Co.	Q. C. Deed	8-30-45	T-1	503	11346	"
10							
11	Neal Lumber & Mfg. Co.	Easm't	10-4-45	T-1	500	11344	B. P.
12							
13							

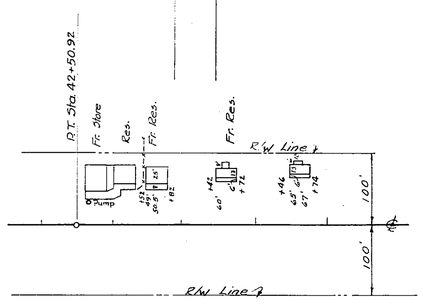

Building Detail 1" = 100'

TABULATION OF DEEDS IN FILE

SRD No.	Grantor	Instrument	Date of Execution	Recorded Book	Recorded Page	Clerks No.	Remarks
1	Calhoun County	Res.-Cont.	10-13-41				
2 R	Neal Lumber & Mfg. Co.	Q.C. Deed	11-23-42	Q-1	158	8005	R/W
3	Ed. Leigh McMillan, Trustee	Sub. Lien	11-18-42	5	312	487	"
4	Void- Judgment Paid						
5	Void- R/W Not Required						
6	H. B. McNealy etux	Q.C. Deed	5-27-44	R-1	214	9080	R/W
7	Hugh C. Beelman etux	Q.C. Deed	10-27-42	K-1	552	8008	R/W

Jan. 29, 1945.
According to abstract information furnished this office the documents listed above complete the R/W required for this project.

Div. Engr. of R/W

SECTION 4702 -

RIGHT OF WAY WIDTH 100ft. Rt & 100ft Lt of ℄

STATE OF FLORIDA
STATE ROAD DEPARTMENT

RIGHT OF WAY MAP

PROJ. 5634 RD(6) 71 CALHOUN COUNTY

501-B	Names	Dates	Approved by
Designed			
Drawn			Bridge Engineer.
Traced			State Highway Engineer.
Checked			Drawing / Index No.
Revised	10-22-45	D.W.B.	

12