FED. ROAD DIV. No.	STATE	PROJECT No.	FISCAL YEAR	SHEET No.
3	FLA.	47020-2501	'68	1

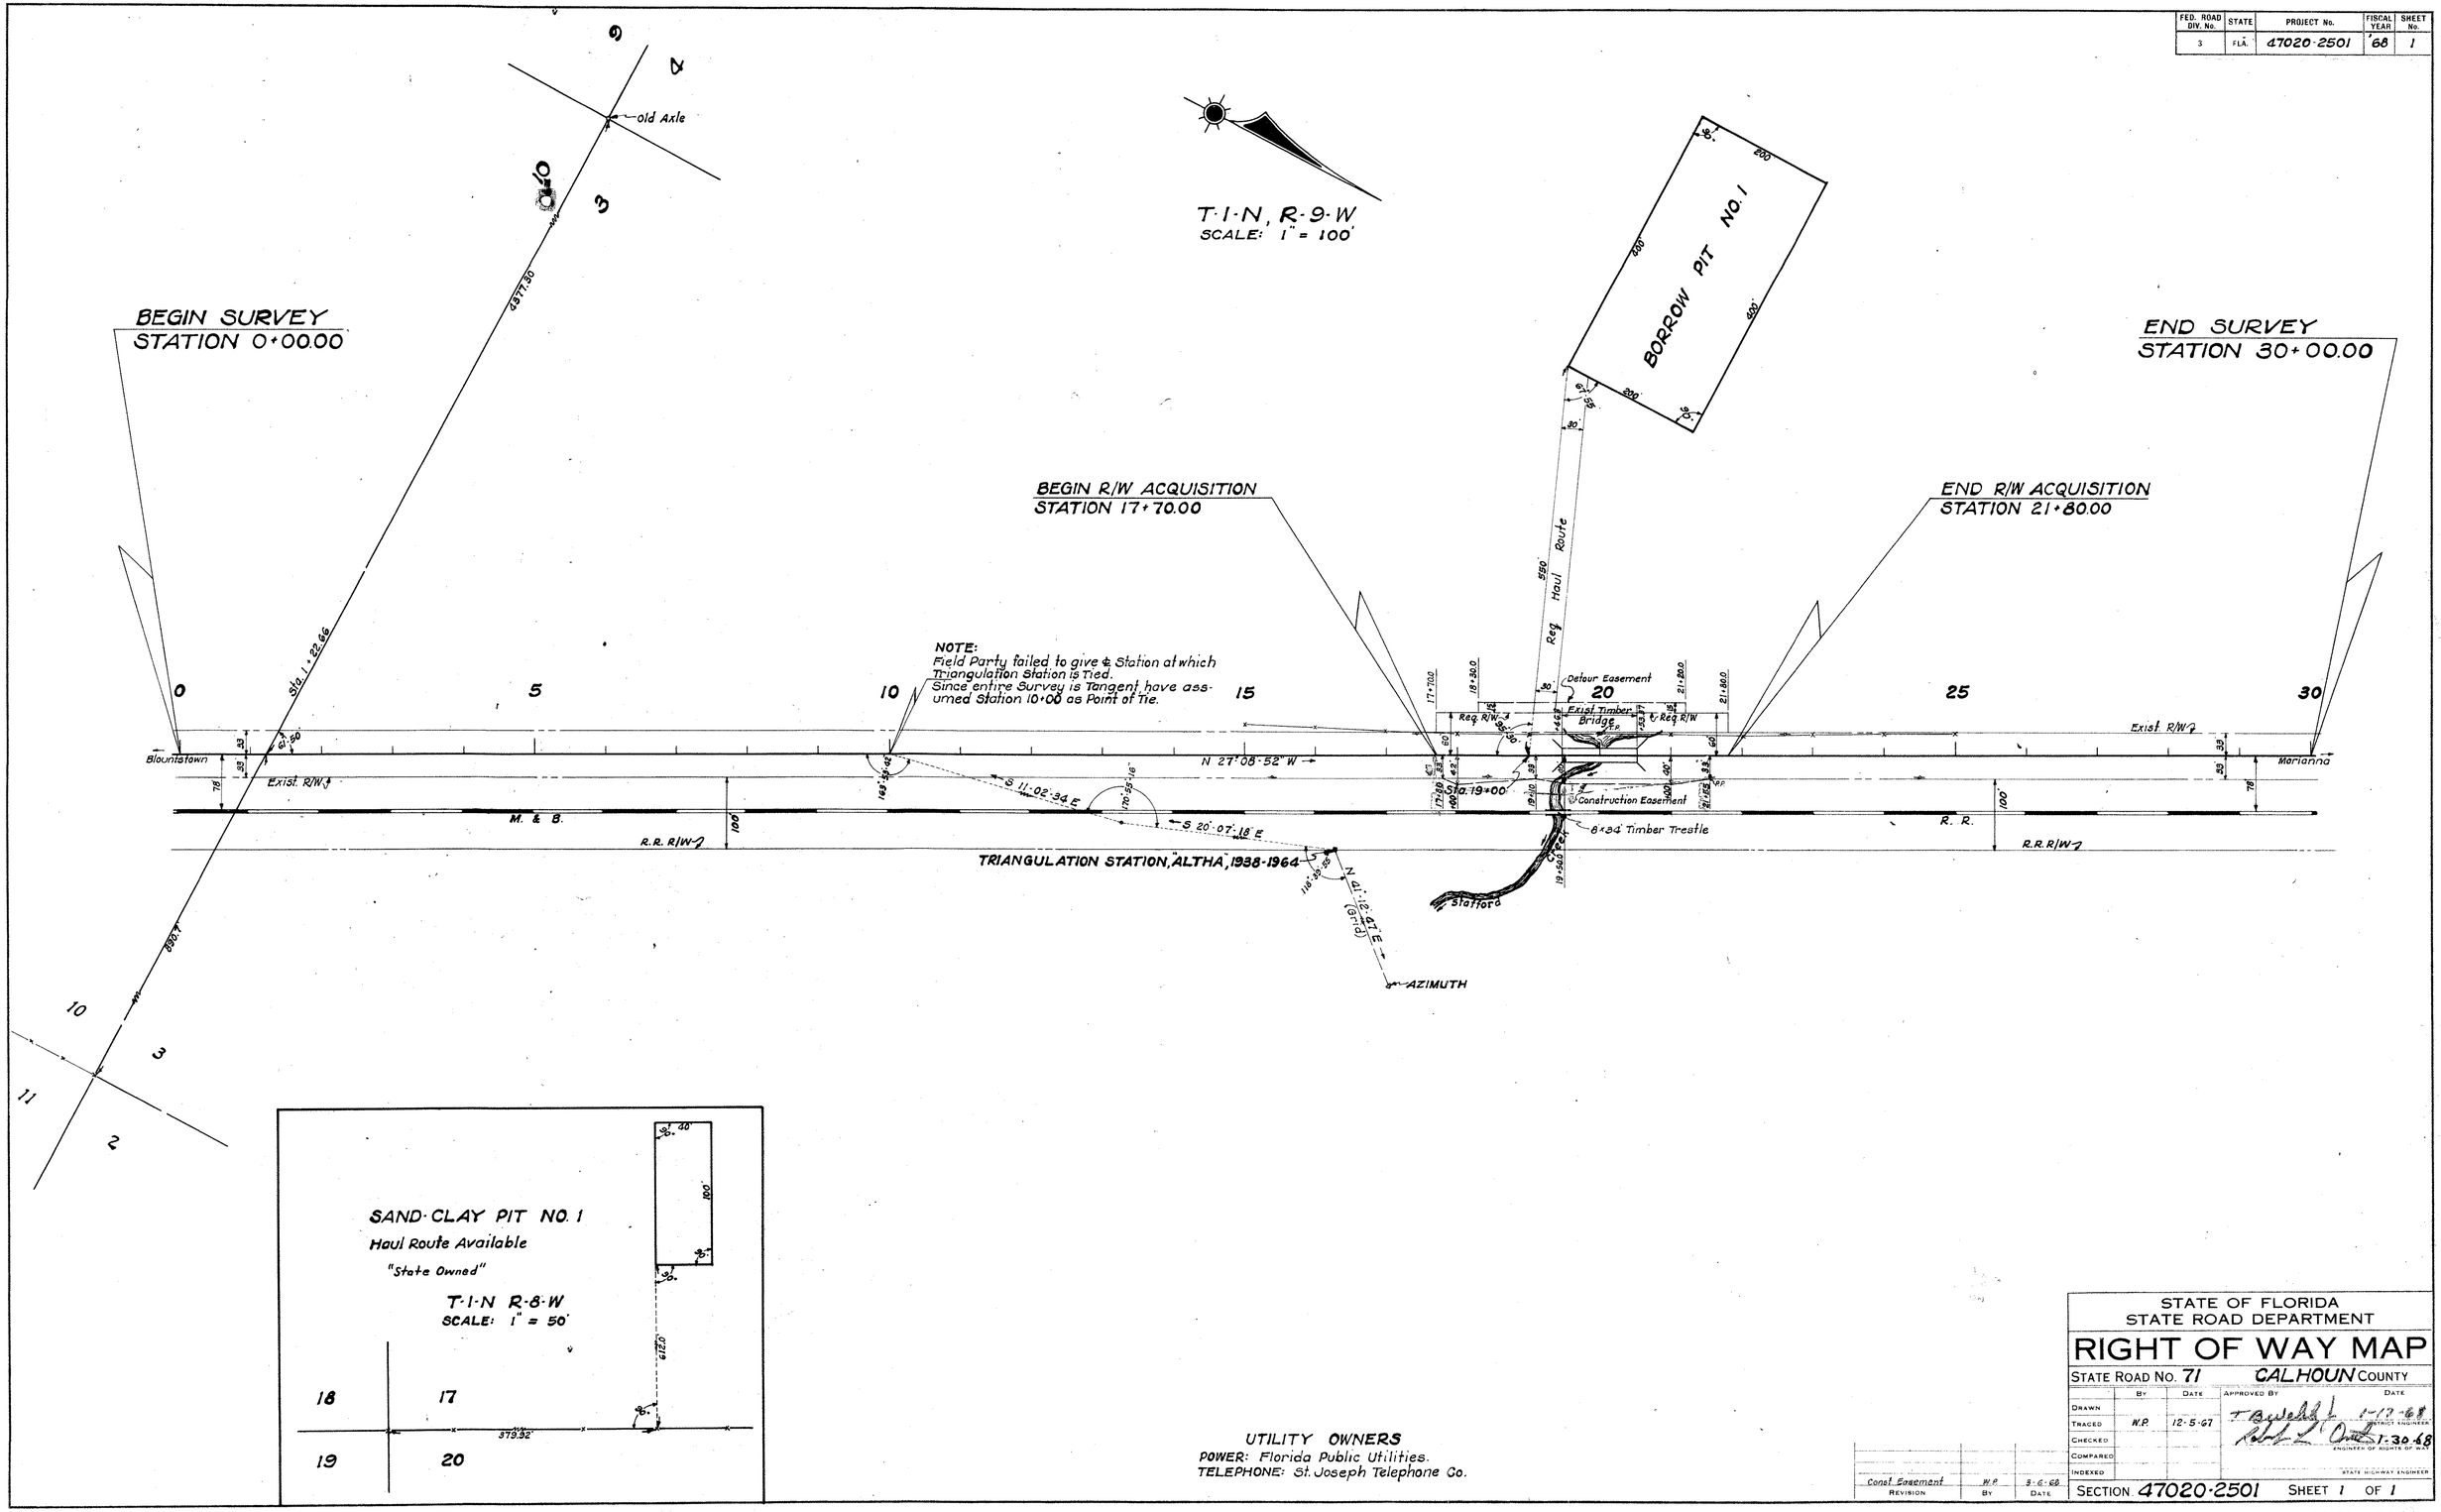

UTILITY OWNERS
POWER: Florida Public Utilities.
TELEPHONE: St. Joseph Telephone Co.

REVISION	BY	DATE
Const. Easement	W.P.	3-6-68

STATE OF FLORIDA
STATE ROAD DEPARTMENT

RIGHT OF WAY MAP

STATE ROAD NO. 71 CALHOUN COUNTY

	BY	DATE	APPROVED BY	DATE
DRAWN				
TRACED	W.P.	12-5-67	T. B. Wehl	1-17-68 DISTRICT ENGINEER
CHECKED			Robert L. Ont	1-30-68 ENGINEER OF RIGHTS OF WAY
COMPARED				
INDEXED				STATE HIGHWAY ENGINEER

SECTION 47020-2501 SHEET 1 OF 1

BRIDGE NO. 12-A NORTH OF BLOUNTSTOWN