FED. ROAD DIV. No.	STATE	F A PROJECT NO.	FISCAL YEAR	SHEET No.
3	FLA.			1

Book No. 1008643

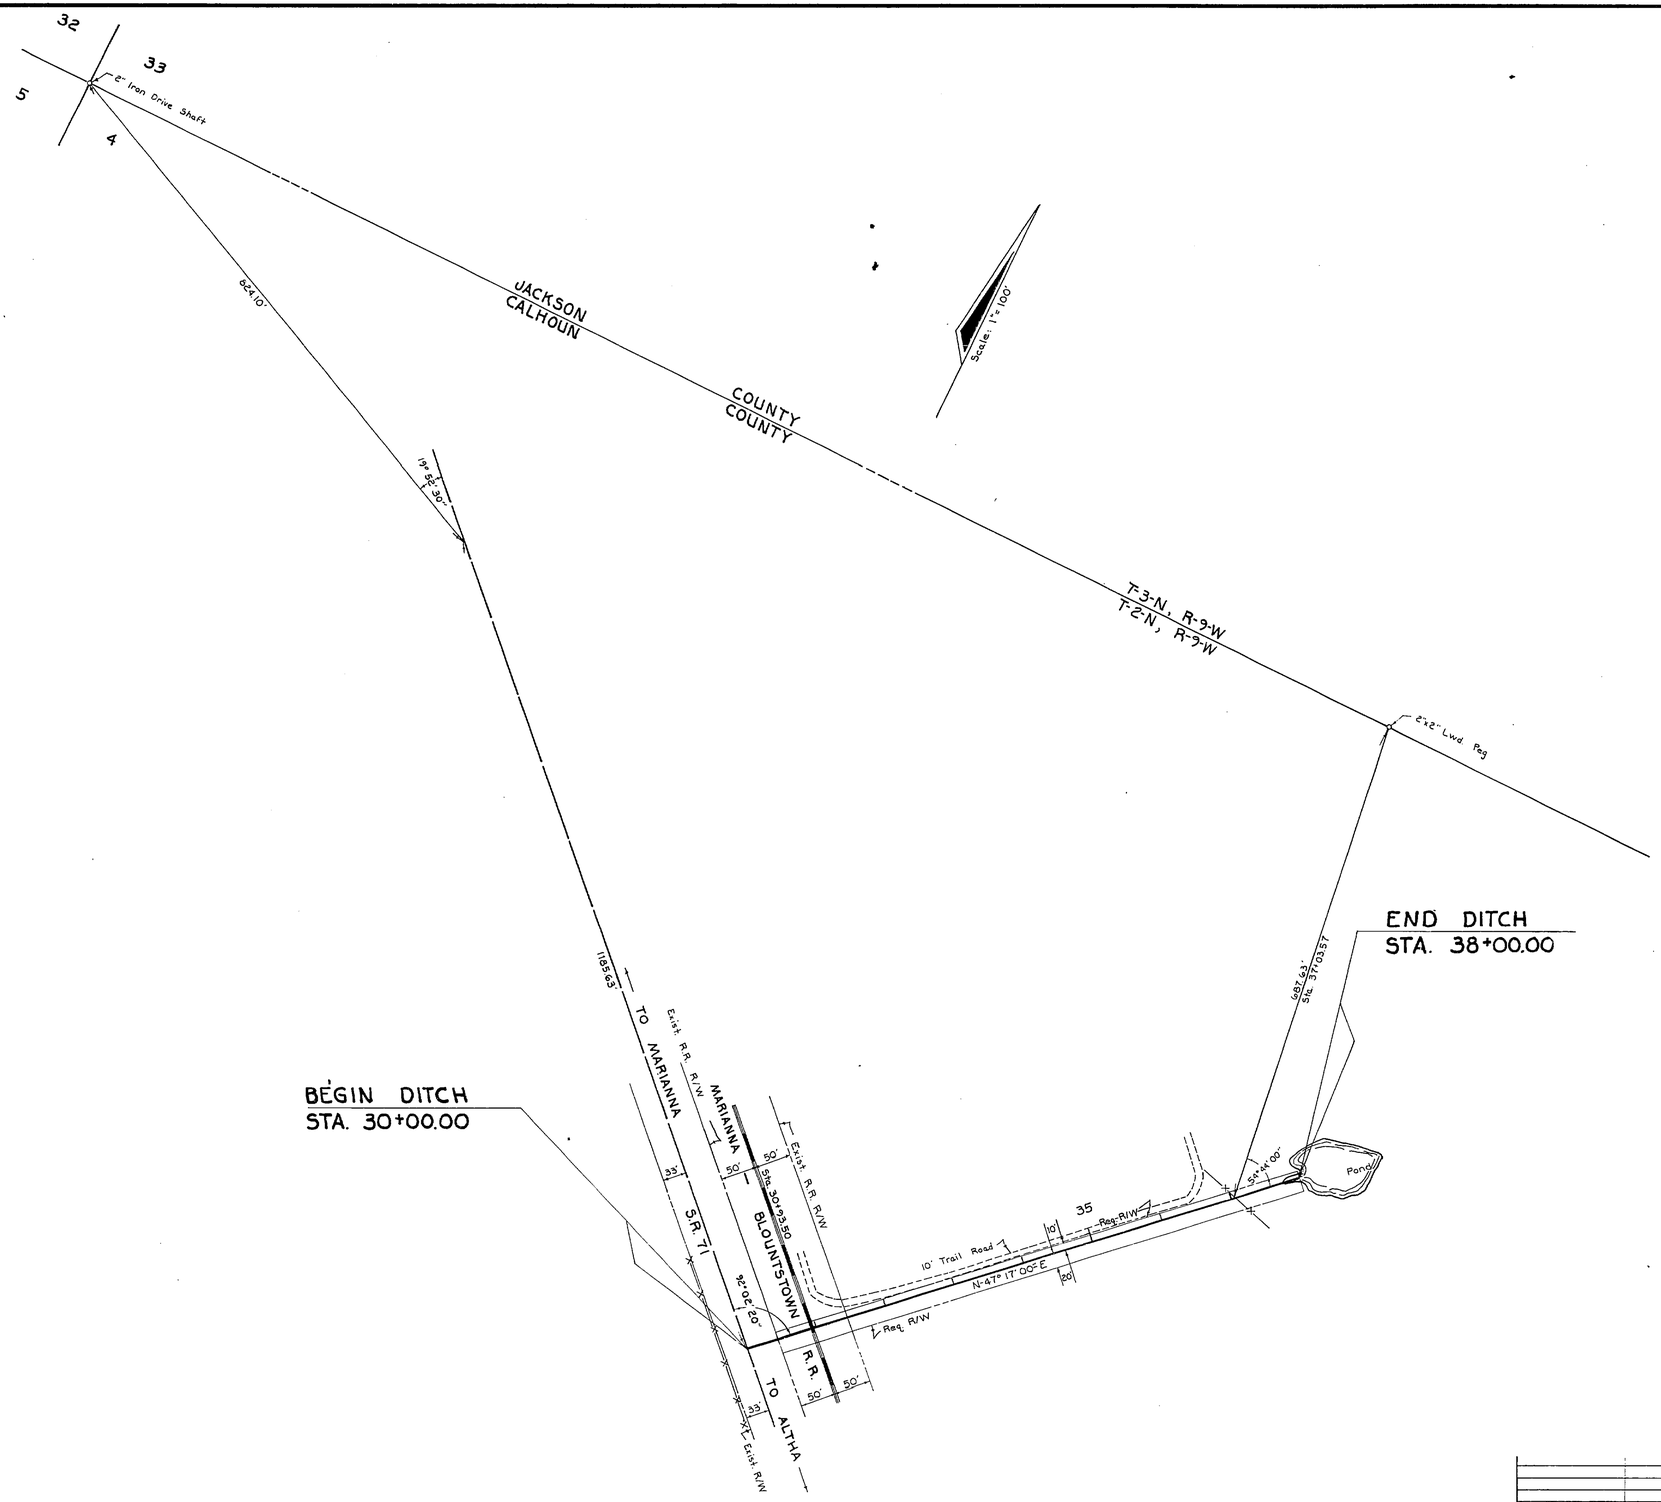

STATE OF FLORIDA
DEPARTMENT OF TRANSPORTATION

RIGHT OF WAY MAP

STATE ROAD No. 71 CALHOUN COUNTY

	BY	DATE	APPROVED BY	DATE
DRAWN				
TRACED	J.P.	8-12-75	DISTRICT ENGINEER	8-18-75
CHECKED	F.A.	8-13-75	for ENGINEER OF RIGHT OF WAY	8-27-75
COMPARED				
INDEXED			STATE HIGHWAY ENGINEER	

REVISION	BY	DATE

SECTION 47020 (PROJ. 501-C) SHEET 1 OF 1

DITCH OFF S.R. # 71 NORTH OF ALTHA