FED. RUAD DIST. No.	STATE	FED. AID PROJ. No.	FISCAL YEAR	SHEET NO.	TOTAL SHEETS
8	FLA.	5274	1940	1	1

Bk. No. 17631, Align.
" " 17699, " "
" " 17700, Ties
" " 19263, Ditch.

Scale 1" = 1000'

Decl. 3°36' E. (1935)

Meridian Reference
U.S.C.&G.S. SURVEY
TRIANGULATION STA.
"BLOUNT"

To Chipley
PROJ. 1096 RD 500

To Marianna
PROJ. 501-C RD.6

To Memphitchka
PROJ. 501 RD.6

To Bristol
PROJ. 1259 RD 500

BLOUNTSTOWN

CITY LIMITS

Sanitary Branch

Borders Branch

NETTLE RIDGE CHURCH
101 PL 129.38

Old Barn
32' Lt. 96+29
26+24

Old Rd. ⊥ ℄

To Cypress

Cypress Creek

Meadow Creek

Flowers Creek

Mill Creek

SELMAN

OCHEESEE

To Grand Ridge

END PROJ.
STA. 614+09.60

CALHOUN CO.
JACKSON CO.

INSERT
CLAY PIT No 2

Scale: 1" = 200'

Top Soil Pit
Sta 243+42.95
See Detail

Clay Pit No. 2
(See Insert)

Note: Alternate ditch should stock underpass be located at this sta. as requested by Mr. W.H. Leonard

EQUATION
P.T. Sta. 535+74.47 Bk.
Sta. 535+76.36 Ahd.

No R/W Required

LIMITS OF REVISION

STA. 311+95.50 TO 334+29.50, 75' RT.
STA. 334+29.50 TO 338+49.50, 50' RT.
STA. 338+49.50 TO 346+95.50, 75' RT.

WIDTH OF REQUIRED R/W

Sta 49+25.86	to	Sta 189+00	50'	Rt. & Lt.
189+00	to	216+00	75'	" "
216+00	to	311+95.5	50'	" "
311+95.5	to	346+95.5	75'	" "
346+95.5	to	525+00	50'	" "
525+00	to	545+00	75'	" "
545+00	to	563+00	50'	" "
563+00	to	593+00	75'	" "
593+00	to	614+09.60	50'	" "

Void Ditch Ext. BW-MLD 9-24-80

PART 1
PART 2

4775-101
Section 4703

State Road 69 Sta 0+00 to Sta 614+09.60 = 11.649 mi

STATE OF FLORIDA
STATE ROAD DEPARTMENT

RIGHT OF WAY MAP

PROJECT 5274 RD(59) CALHOUN COUNTY

	Names	Dates	Approved by
Designed			Bridge Engineer.
Drawn	MEP-J.L.M.-W.C.		
Traced	W.C.	4/29/40	State Highway Engineer.
Checked			Drawing / Index No.
Revised	W.P. / J.H.	8-13-48 / 8-18-48	

8-N-dd 12-8-78
10-15-48
12-4-48
1-3-79
10-7-75

FED. ROAD DIV. No.	STATE	F A PROJECT NO.	FISCAL YEAR	SHEET No.
3	FLA.			

Book Nº 1013053

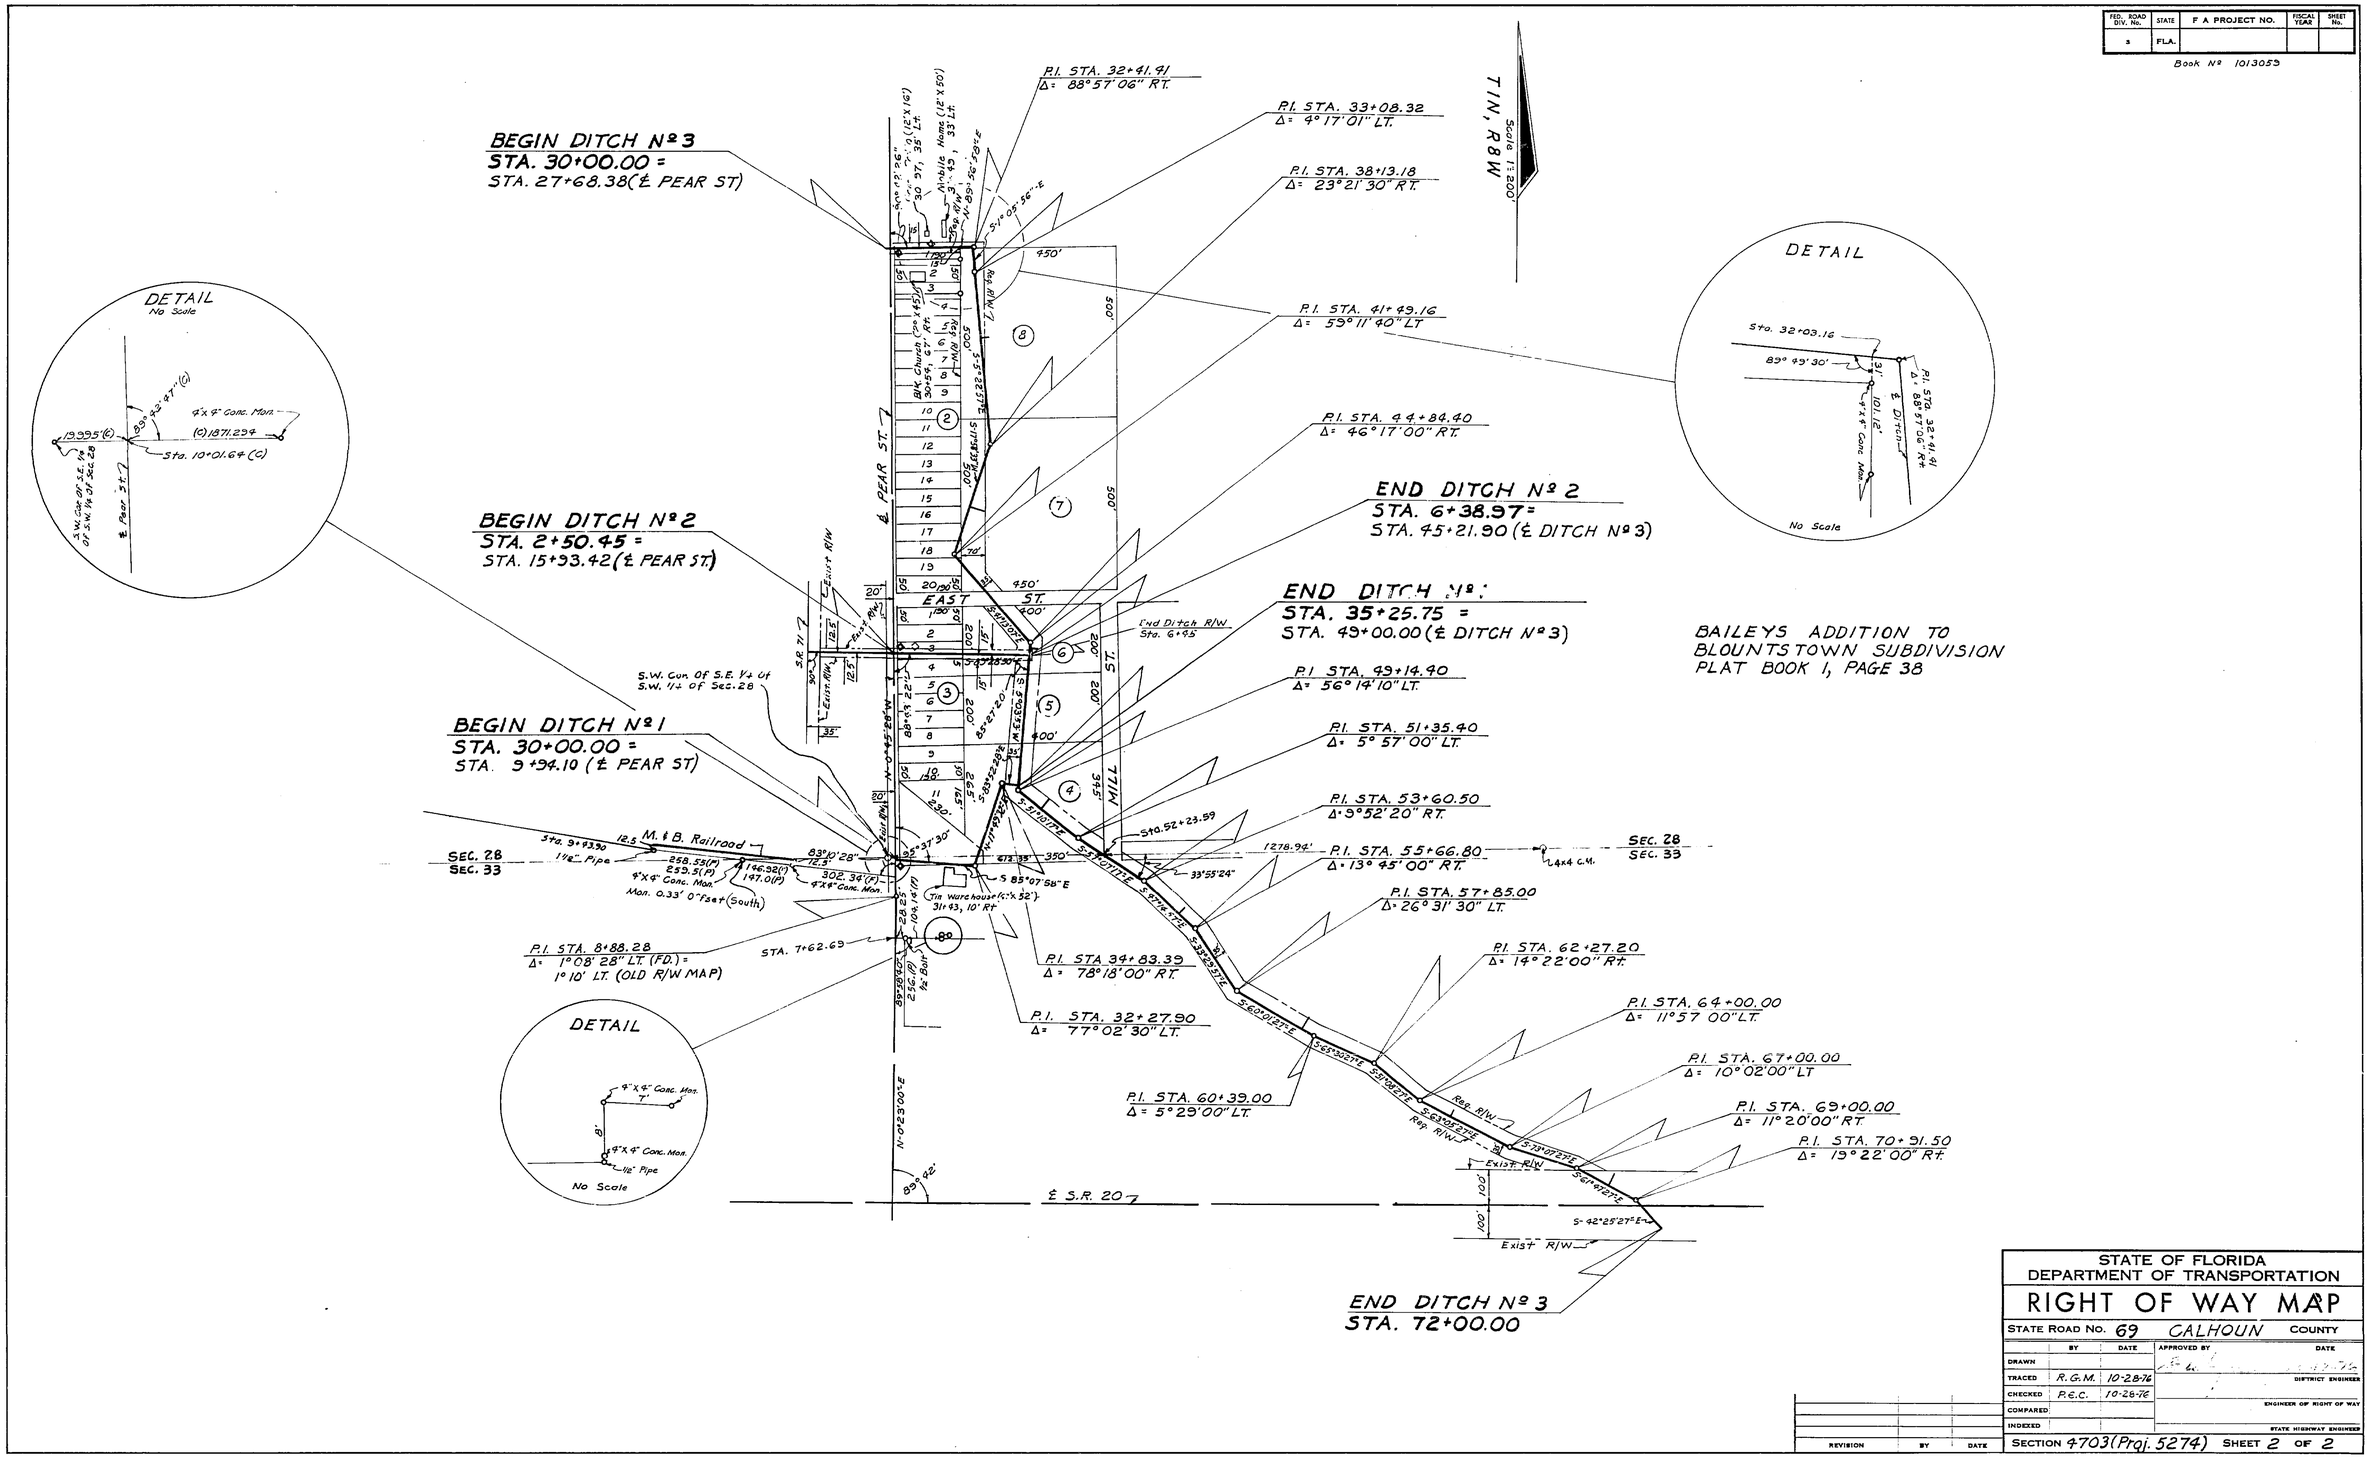

STATE OF FLORIDA
DEPARTMENT OF TRANSPORTATION

RIGHT OF WAY MAP

STATE ROAD No. 69 CALHOUN COUNTY

	BY	DATE	APPROVED BY	DATE
DRAWN				
TRACED	R.G.M.	10-28-76		DISTRICT ENGINEER
CHECKED	P.E.C.	10-28-76		ENGINEER OF RIGHT OF WAY
COMPARED				
INDEXED				STATE HIGHWAY ENGINEER

REVISION	BY	DATE

SECTION 4703 (Proj. 5274) SHEET 2 OF 2

-4703 proj 5274 2 of 2