FED. ROAD DIV. No.	STATE	SECTION	JOB No.	FISCAL YEAR	SHEET NO.	TOTAL SHEETS
3	FLA.	4704	103	47		

4704 103

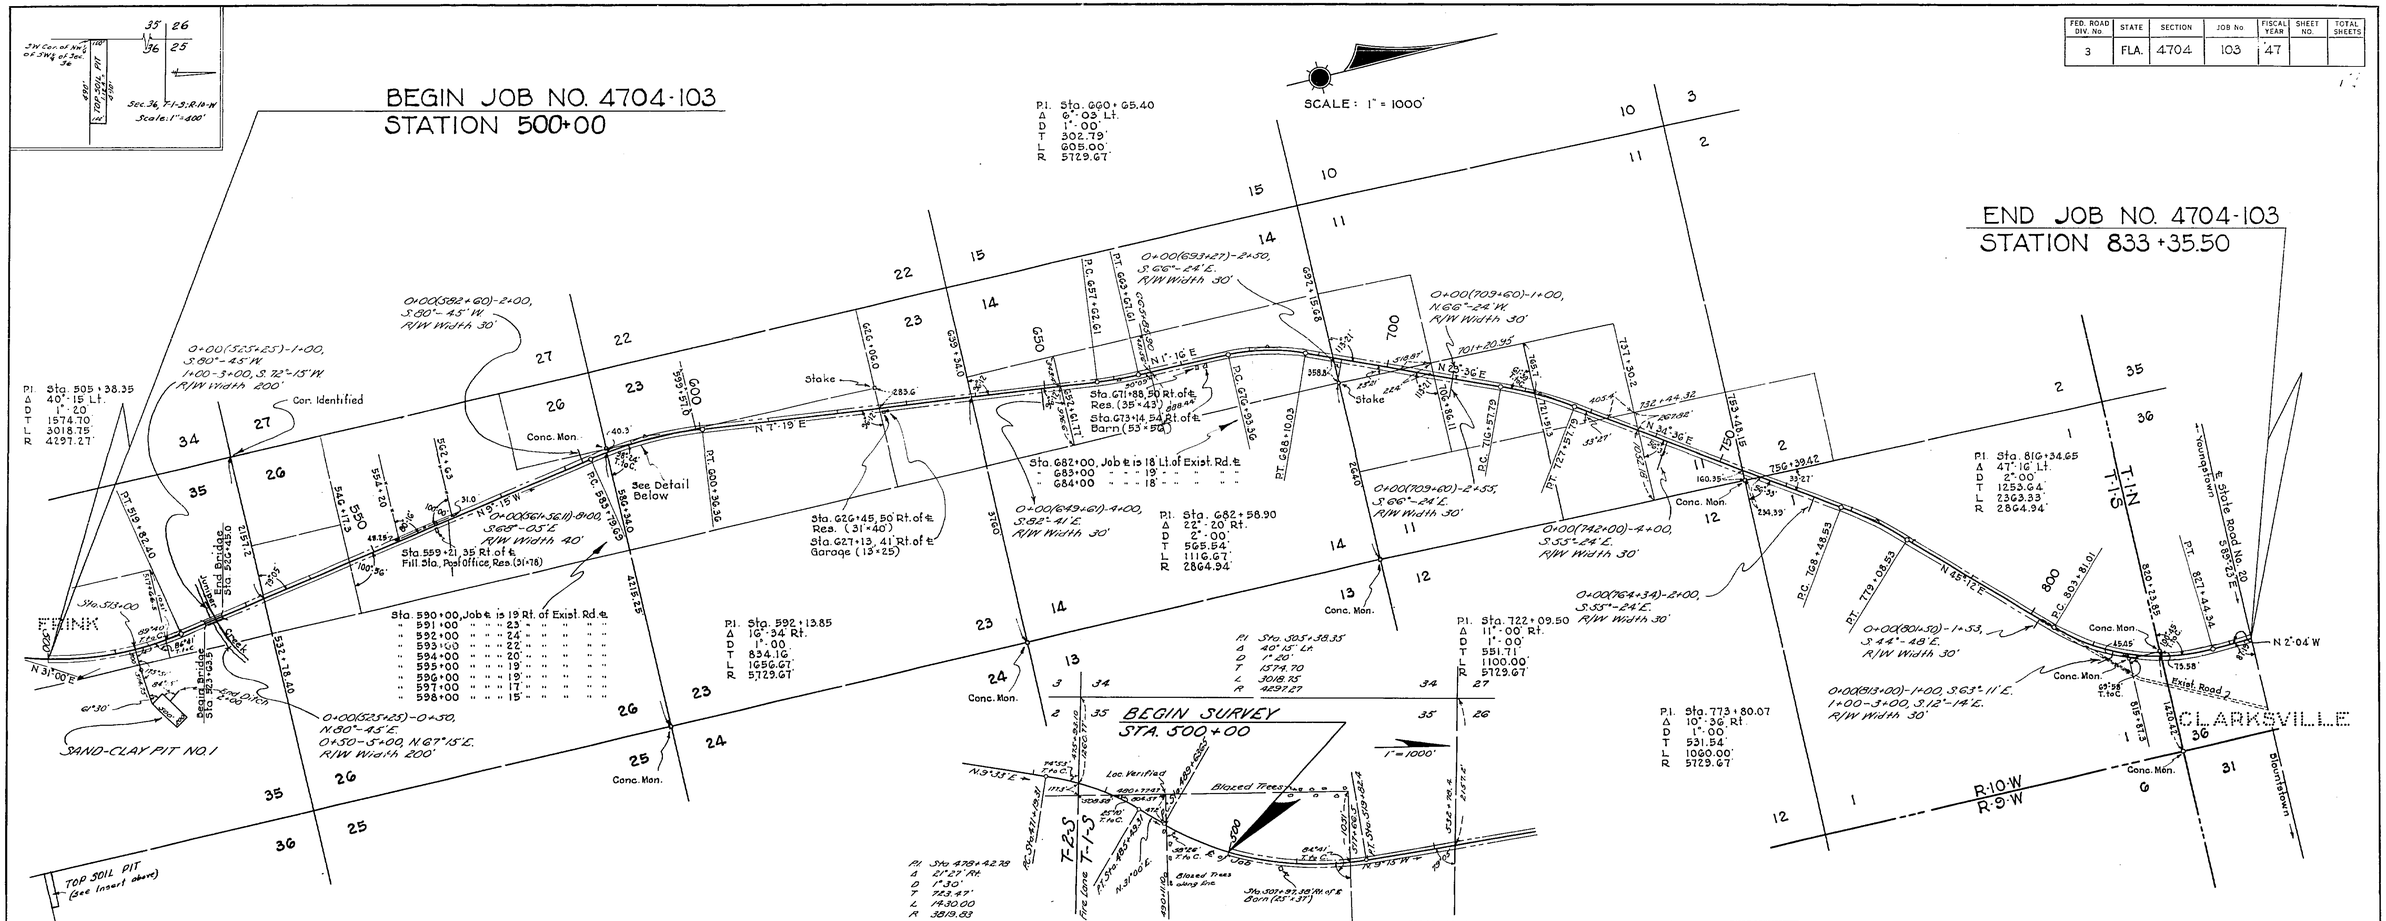

TABULATION OF TELEPHONE AND POWER POLES

STATION	TEL. POLES RT.	TEL. POLES LT.	POWER POLES RT.	POWER POLES LT.
121+58		41'		
123+60		34'		
125+38		35'		
127+15		30'		
128+86		28'		
130+60		27'		
132+36		29'		
134+07		29'		
135+80		30'		
137+69		30'		
139+25		31'		
140+96		31'		
142+70		31'		
144+41		31'		
146+14		31'		
147+85		31'		
149+61		32'		
151+36		32'		
184+20		32'		
186+00		35'		
187+74		35'		
189+50		35'		
191+28		35'		
192+96		34'		
194+72		36'		
196+40		38'		
198+00		36'		
199+90		34'		
201+65		29'		
203+00		29'		
205+60		25'		
207+60		26'		
209+20		25'		
210+75		25'		
214+56		36'		
216+24		35'		
217+90		39'		
220+72		39'		
223+24		32'		
224+80		32'		

STATION	TEL. POLES RT.	TEL. POLES LT.	POWER POLES RT.	POWER POLES LT.
226+50		32'		
228+20		32'		
229+92		31'		
231+65		31'		
233+78		31'		
236+55		32'		
237+20	30'			
238+56	32'			
240+94	34'			
243+35	30'			
246+65	30'			
248+04	19'			
250+32	23'			
252+00	31'			
253+80	32'			
256+25	32'			
258+70	32'			
261+00	32'			
263+30	32'			
265+75	32'			
268+00	32'			
270+50	32'			
272+95	32'			
275+60	34'			
277+90	34'			
280+40	34'			
282+60	34'			
285+25	34'			
287+90	34'			
289+50	34'			
291+05	34'			
293+00	34'			
295+05	34'			
297+00	34'			
299+00	34'			
301+00	34'			
303+00	33'			
305+00	33'			
307+00	33'			
309+00	33'			

STATION	TEL. POLES RT.	TEL. POLES LT.	POWER POLES RT.	POWER POLES LT.
311+00	33'			
313+00	33'			
315+20	33'			
317+40	33'			
319+30	33'			
321+40	33'			
323+40	33'			
325+40	33'			
327+30	33'			
329+30	33'			
331+40	33'			
333+30	33'		38'	
335+35	33'		44'	
337+25	33'			44'
339+25	28'			45'
341+25	28'			45'
343+25	28'			37'
345+30	28'			42'
347+30	28'			15'
349+30	28'			11'
351+30	28'		36'	
353+30	28'		44'	
355+30	29'			45'
357+30	29'			27'
359+25	29'			40'
361+25	29'		45'	
363+15	29'		43'	
365+20	29'		41'	
367+10	29'		40'	
369+10	29'		37'	
370+10	29'		36'	
373+10	30'			28'
375+10	38'			40'
377+10	38'			37'
381+10	40'		36'	
383+00	43'			34'
385+10	44'		40'	
395+00	40'			
397+10	27'			
399+10	20'			

STATION	TEL. POLES RT.	TEL. POLES LT.	POWER POLES RT.	POWER POLES LT.
401+10	19'			
403+10	30'			
405+05	37'			
407+10	50'			
409+10	27'			
411+06	27'			
413+10	30'			
415+12	36'			
417+10	45'			
419+35	28'			
421+74	44'			
435+82				
441+57				
460+66				
466+42				
472+19				
483+50				
499+22				
510+83				
514+19				
521+62				
560+24				
574+83				
591+93				
597+62				
629+44				
635+23				
639+94				
646+54				
652+07				
655+73				
659+64				
665+36				
670+13				
671+63				
676+79				
770+14				

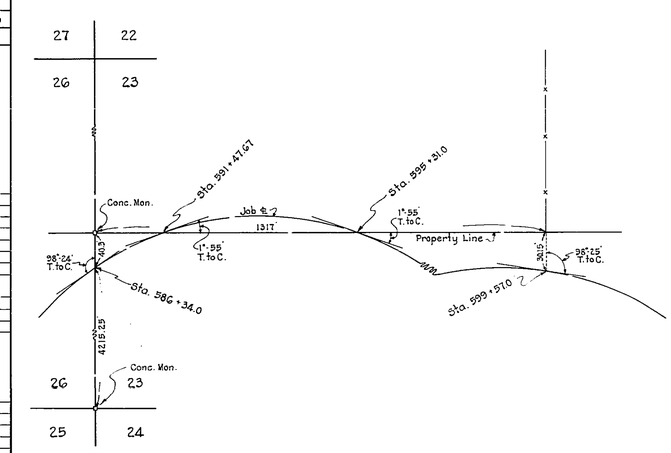

DETAIL OF TIES FROM STA. 586+34.0 TO 599+57.0
NO SCALE

NOTE:
Proposed Job ℄ is within limits of existing 30' graded road throughout entire length except as shown.

PROPOSED R/W WIDTH
50' RT. & 50' LT. OF ℄ FROM BEGINNING TO END OF JOB

LENGTH OF JOB 4704-103 = 5.953 MILES

STATE OF FLORIDA
STATE ROAD DEPARTMENT

RIGHT OF WAY MAP

ROAD NO.	COUNTY	SECTION	JOB NO.
73	CALHOUN	4704	103

REVISIONS		
Names	Dates	Descriptions
F.J.H.	7-25-47	
D.W.R.	8-21-47	Sta. 577+66.5
K.J.H.	12-23-48	P.I. Sta. 56

	Names	Dates
Designed by		
Checked by		
Drawn by	J.A.McA.	2-18-47
Checked by		
Quantities by		
Checked by		
Traced by	W.P.	2-18-47

Approved by

Bridge Engineer,
State Highway Engineer

Drawing No. | Index No.