FED. ROAD DIV. No.	STATE	F A PROJECT NO.	FISCAL YEAR	SHEET No.
3	FLA.	47040-2501		1

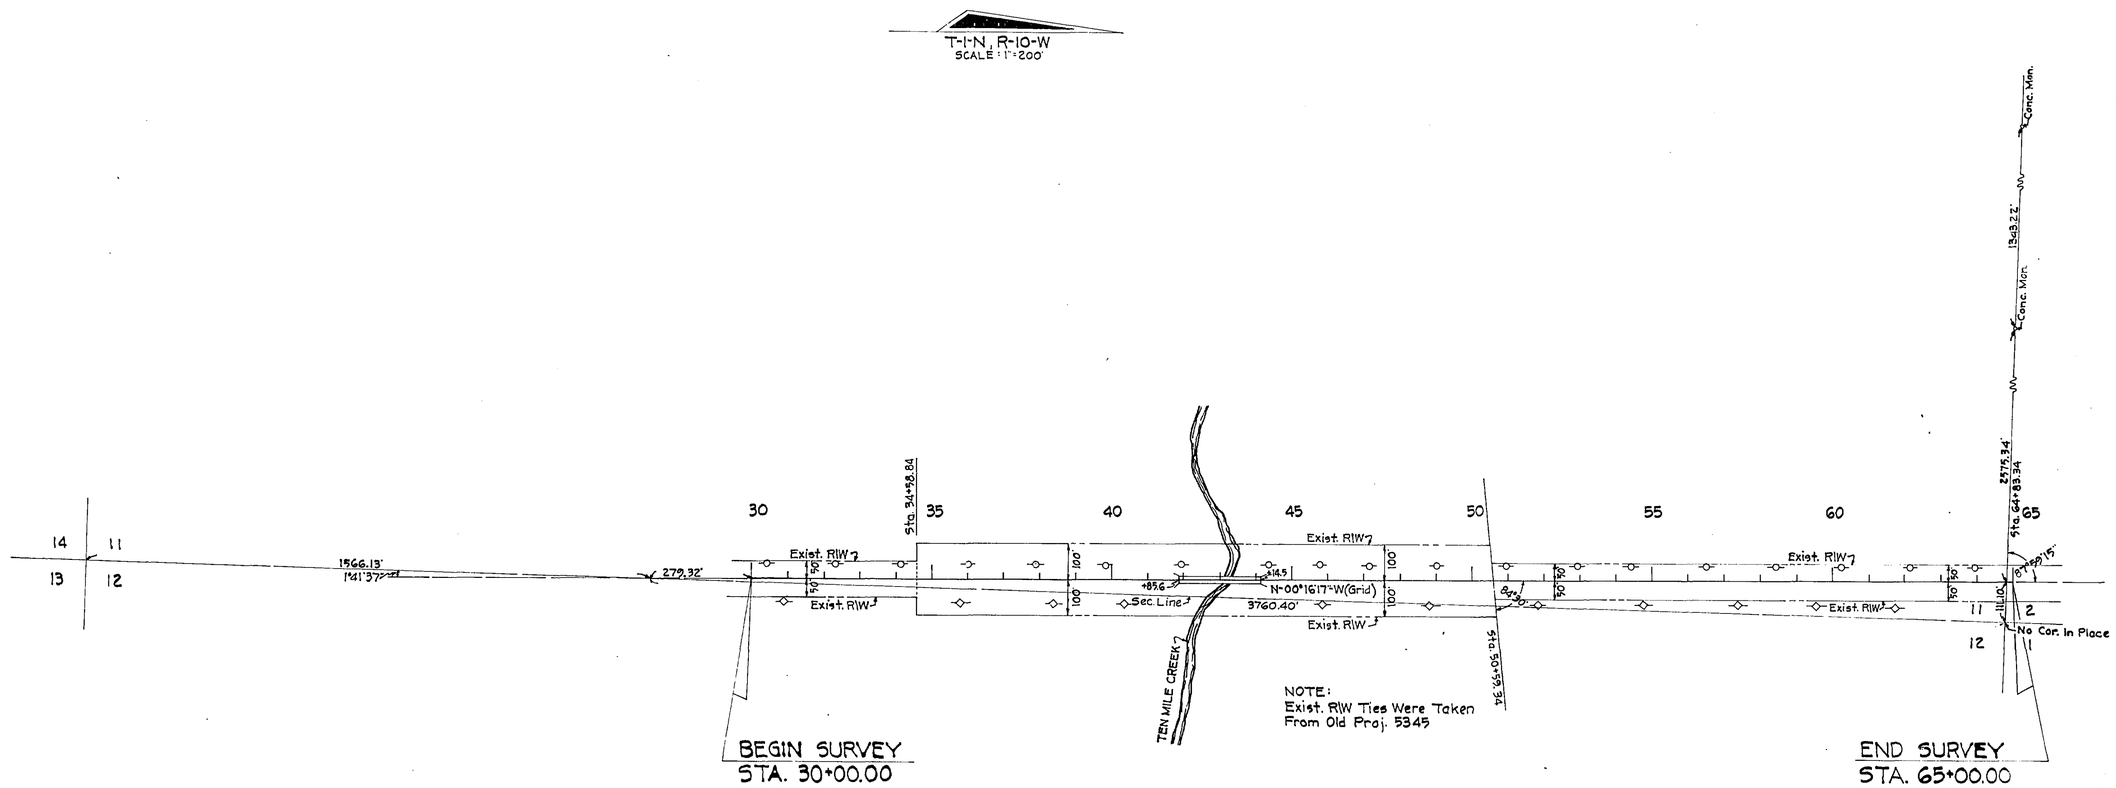

NOTE:
Exist. R/W Ties Were Taken
From Old Proj. 5345

STATION	X	Y	CONVERGENCE	SCALE FACTOR
34+16.84	1779454.3407	545291.6037	0°21'06.80"	0.99996492
60+00.00	1779442.1024	547874.7313	0°21'06.96"	0.99996564

UTILITY OWNERS
Power Poles: West Fla. Elec. Co-op
Telephone Poles: St. Joseph Tele. & Teleg. Co.

STATE OF FLORIDA
DEPARTMENT OF TRANSPORTATION

RIGHT OF WAY MAP

STATE ROAD No. 73 CALHOUN COUNTY

	BY	DATE	APPROVED BY	DATE
DRAWN				
TRACED	Q.L.K.	3-23-71	DISTRICT ENGINEER	4-22-71
CHECKED				
COMPARED			ENGINEER OF RIGHT OF WAY	5-10-71
INDEXED			STATE HIGHWAY ENGINEER	

REVISION	BY	DATE

SECTION 47040-2501 SHEET 1 OF 1

Budget Item № 311006

TEN MILE CREEK — BRIDGE № 21-A