FED. ROAD DIV. No.	STATE	SEC. AND JOB No.	FISCAL YEAR	SHEET No.	TOTAL SHEETS
3	FLA.	4618-201 & 4706-201	51	1	1

98.

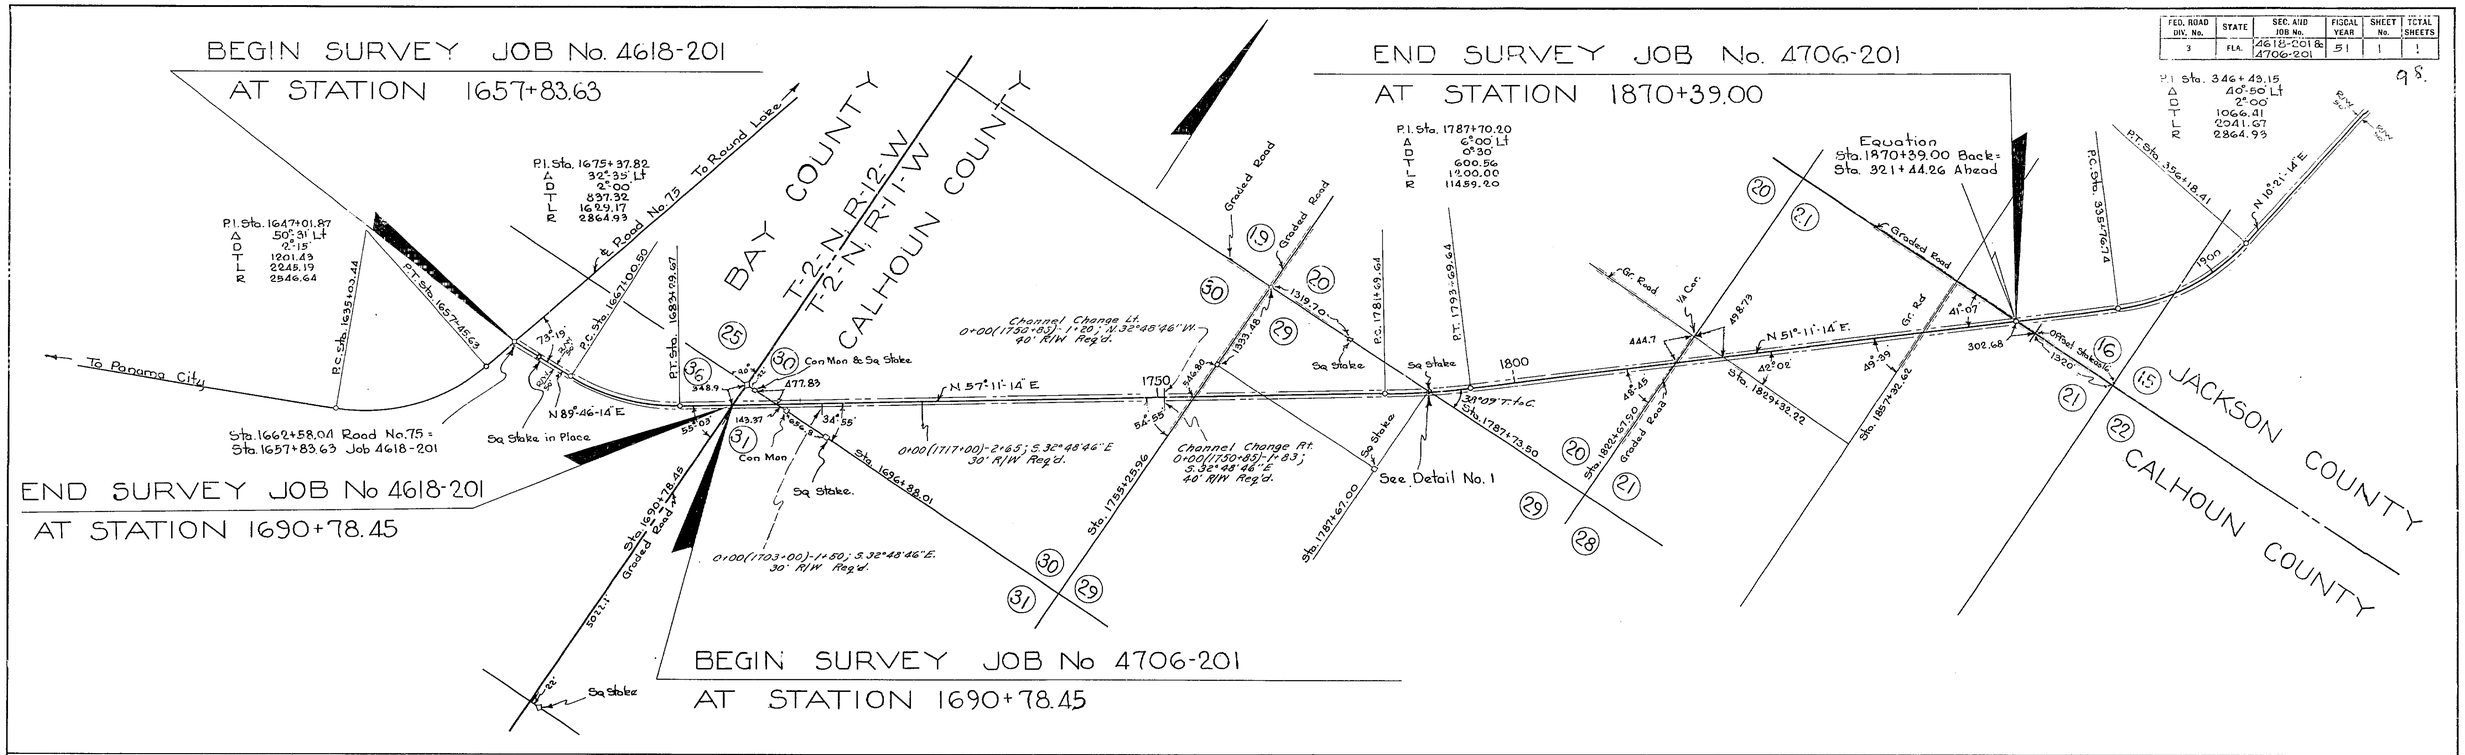

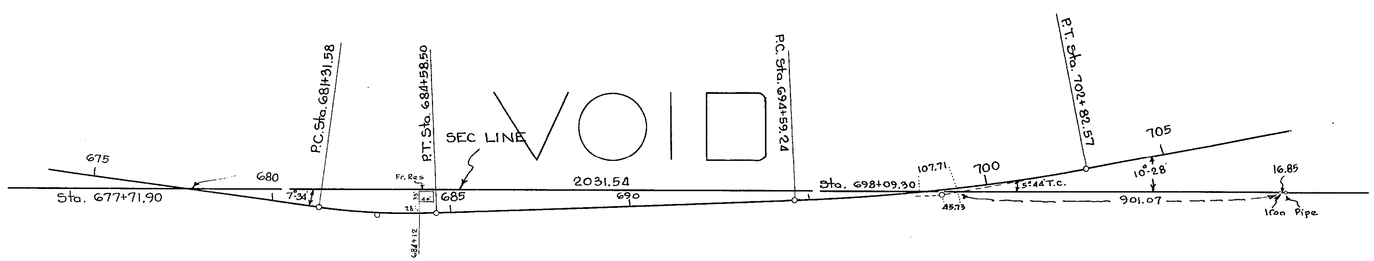

DETAIL No. 2
Scale: 1" = 200'

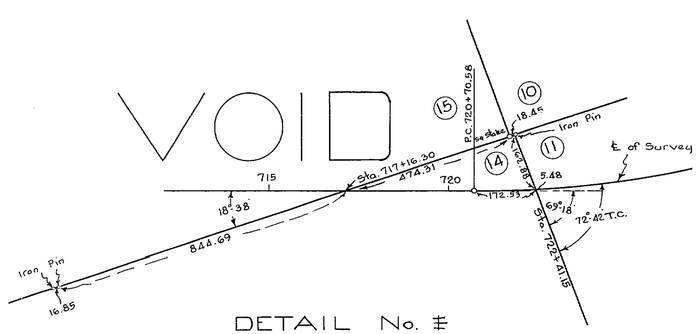

DETAIL No. 3
Scale: 1" = 200'

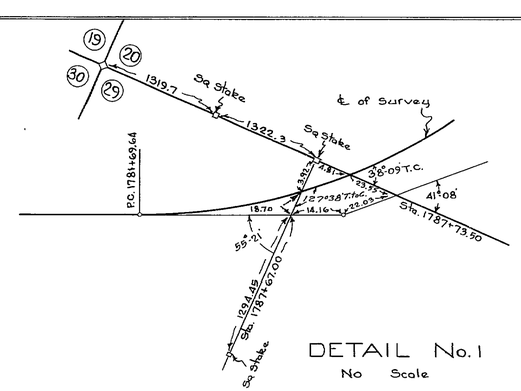

DETAIL No. 1
No Scale

REQUIRED R/W WIDTH
50' RT & LT FROM BEGINNING OF JOB TO END

STATE OF FLORIDA
STATE ROAD DEPARTMENT

RIGHT OF WAY MAP

SECTION No. 4618-201 & 4706-201

ROAD No. 167 BAY & CALHOUN COUNTY

SCALE 1" = 100.0'	NAMES	DATES	APPROVED BY
DRAWN	D.L.T.	7-9-51	DIVISION ENGINEER
TRACED	J.M.S.	7-9-51	
INDEXED			
REVISED		7-12-51	STATE HIGHWAY ENGINEER
REVISED		7-21-56	