FED. ROAD DIV. No.	STATE	SEC. AND JOB No.	FISCAL YEAR	SHEET No.	TOTAL SHEETS
3	FLA.	4707-101	'52	1	1

26.

SCALE: 1" = 1000'
T-2-S, R-9-W

BEGIN SURV. JOB NO. 4707-101
STATION 10+00

END SURV., JOB NO. 4707-101
STATION 175+10.15

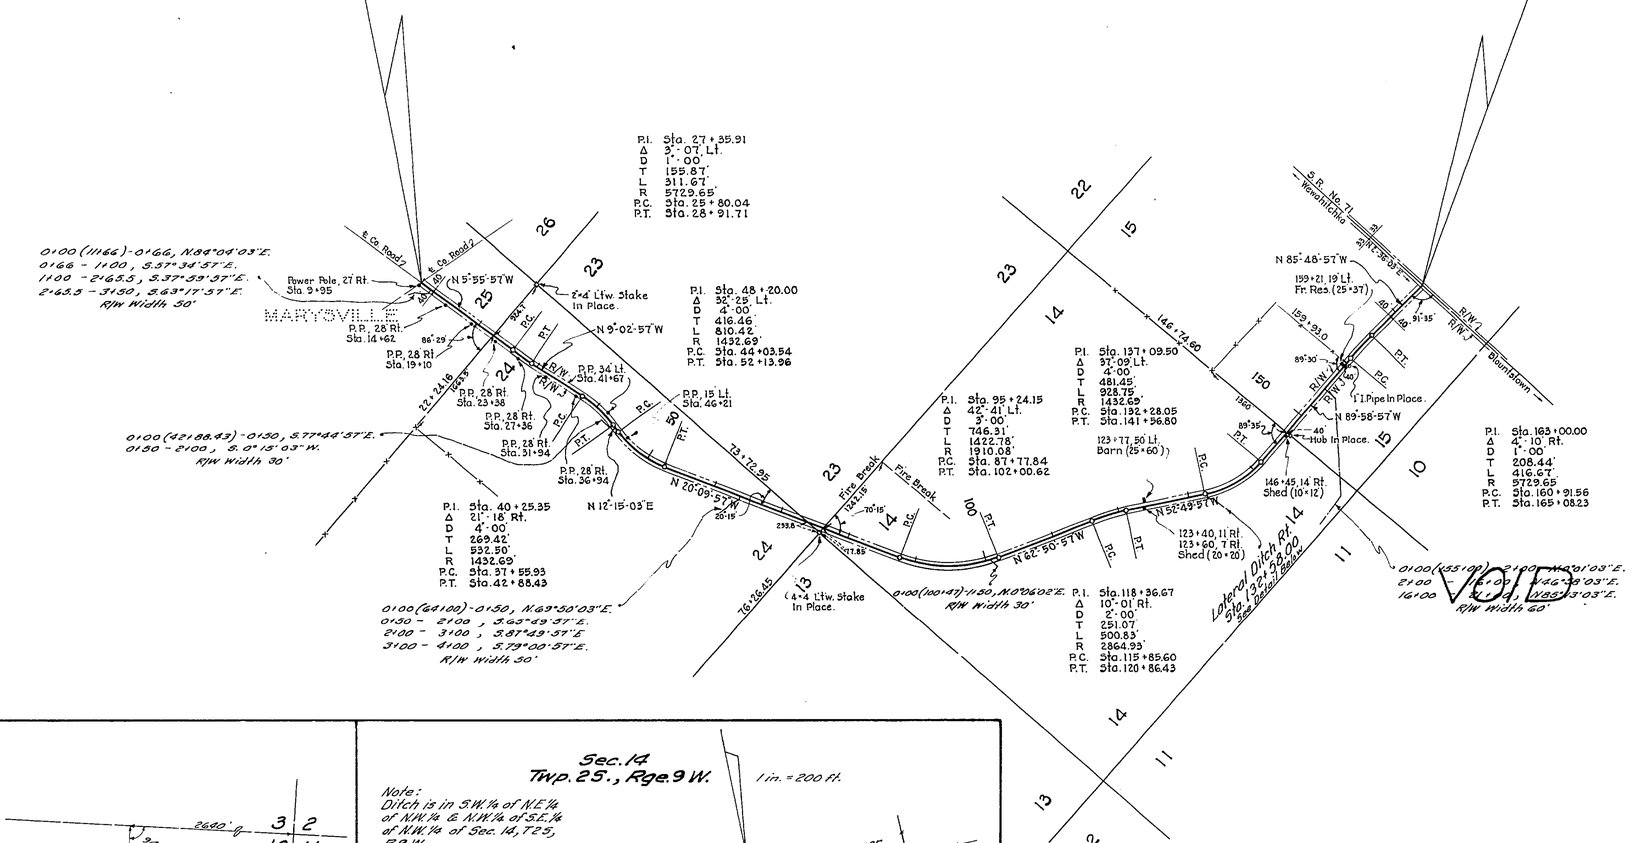

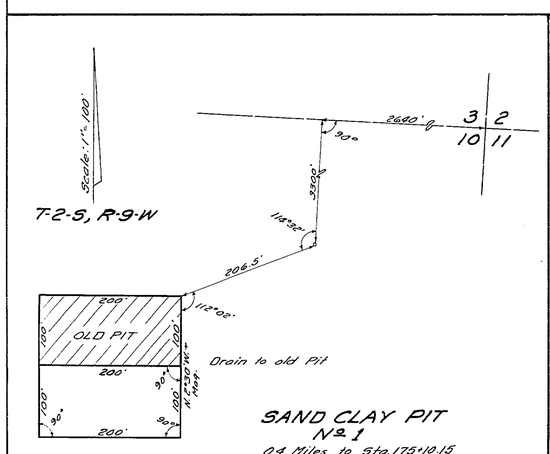

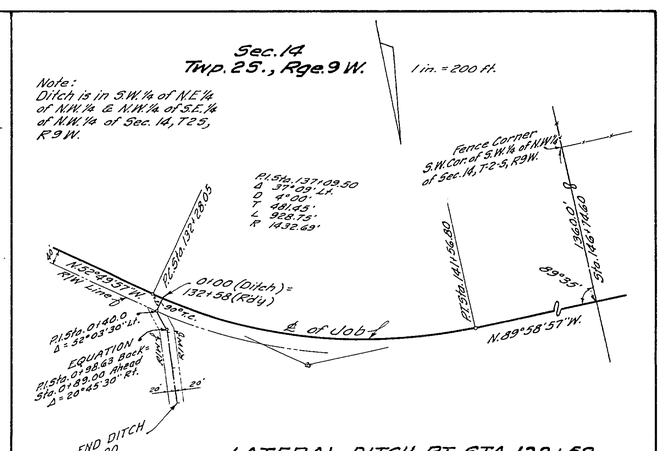

REQUIRED R/W WIDTH

40' RT. & LT. OF ℄ FROM BEGINNING TO END OF JOB SURVEY.

STATE OF FLORIDA
STATE ROAD DEPARTMENT

RIGHT OF WAY MAP

SECTION No. 4707-101

ROAD No. 275 CALHOUN COUNTY

SCALE 1" =	NAMES	DATES	APPROVED BY
DRAWN	F. S	3-3-52	DIVISION ENGINEER
TRACED	W. P.	3-3-52	
INDEXED			
REVISED		1-30-53	STATE HIGHWAY ENGINEER
REVISED			