FED. ROAD DIV. No.	STATE	SEC. AND JOB No.	FISCAL YEAR	SHEET No.	TOTAL SHEETS
3	FLA.	4750-152	55	1	1

33

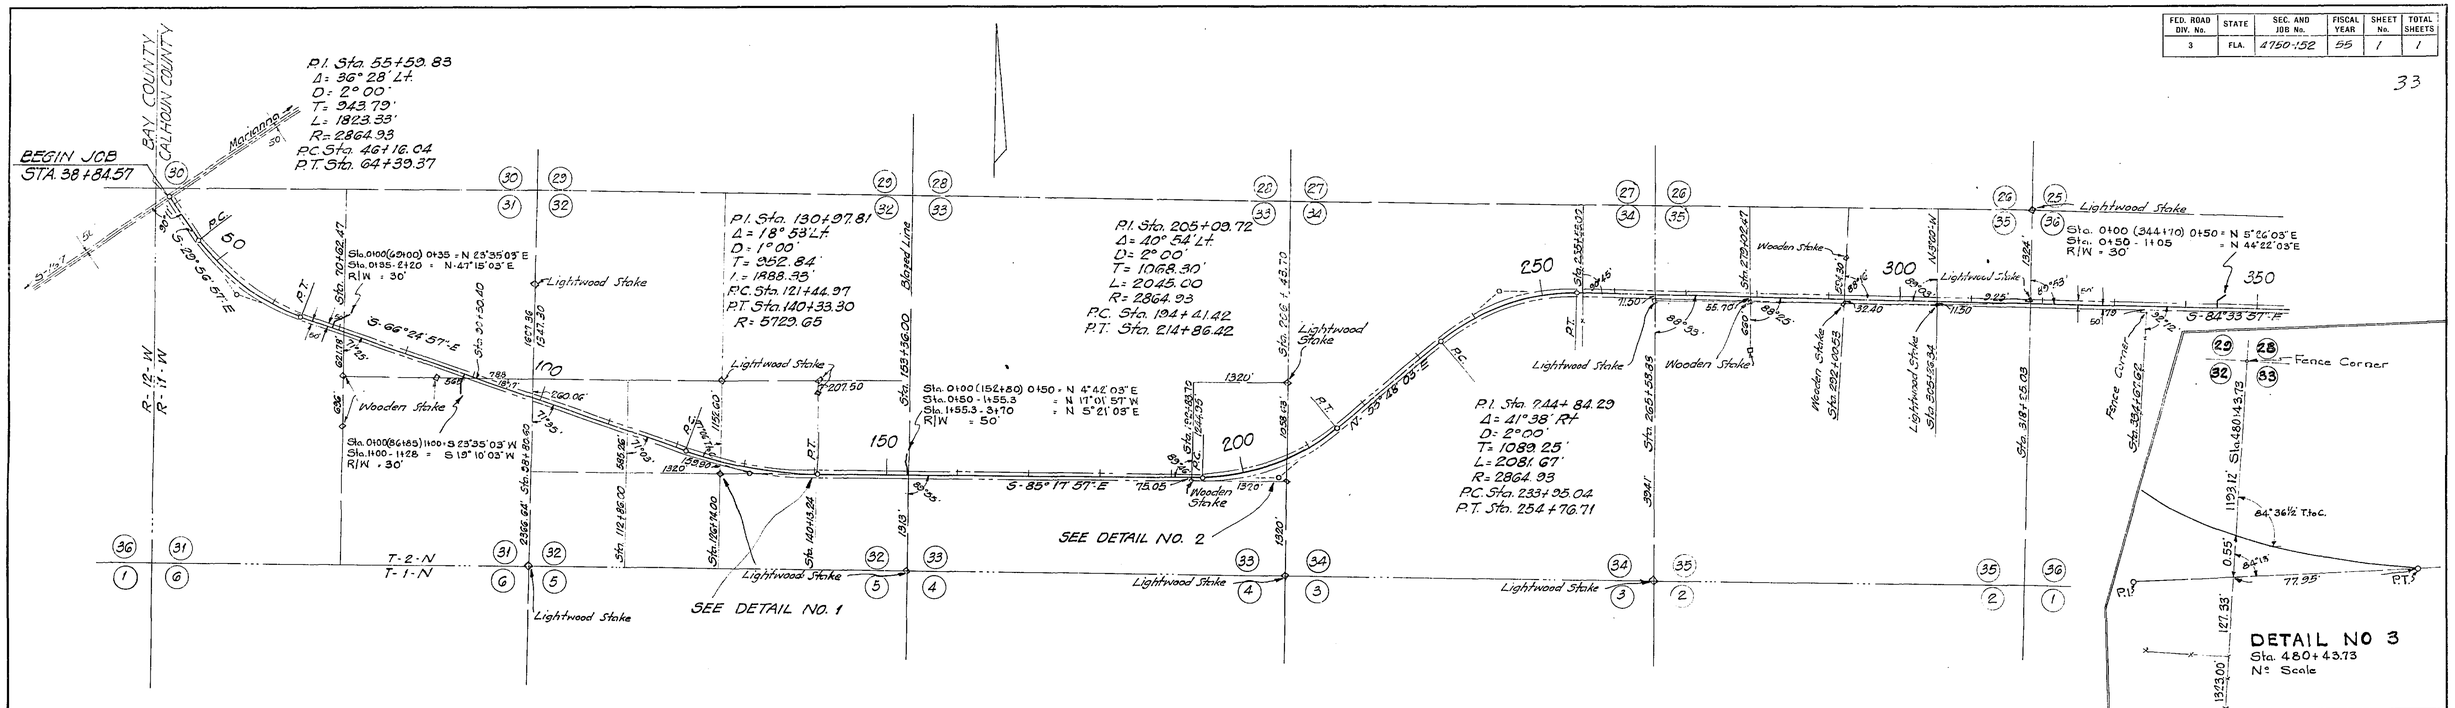

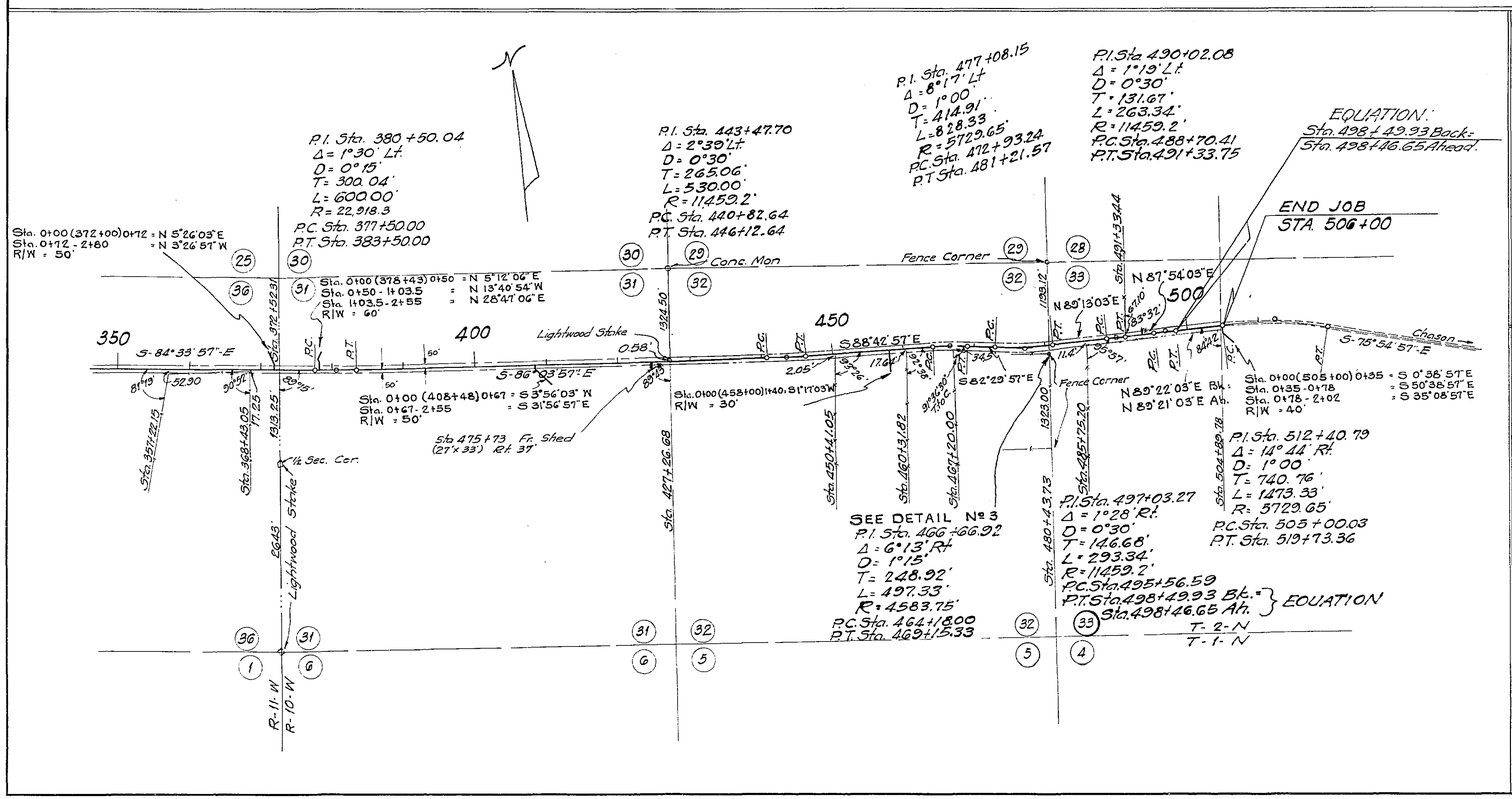

DETAIL NO. 1

NO SCALE

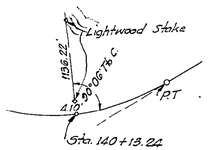

DETAIL NO. 2

NO SCALE

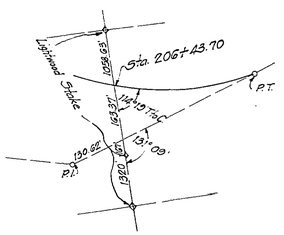

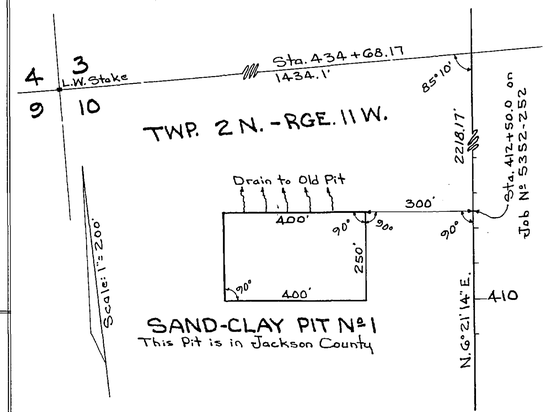

REQUIRED R/W WIDTH

50' RT & LT OF ℄ FROM BEGINNING TO END OF SURVEY

STATE OF FLORIDA
STATE ROAD DEPARTMENT

RIGHT OF WAY MAP

SECTION No. 4750-(152) 252

ROAD No. S-274 CALHOUN COUNTY

SCALE 1" = 1000'	NAMES	DATES	APPROVED BY
DRAWN			
TRACED	WWW	12/30/54	DIVISION ENGINEER
INDEXED			
REVISED		5-24-55	STATE HIGHWAY ENGINEER
REVISED	VN	6-3-55	