FED. ROAD DIV. No.	STATE	SEC. AND JOB No.	FISCAL YEAR	SHEET No.	TOTAL SHEETS
3	FLA.	4750-151	'53		

31

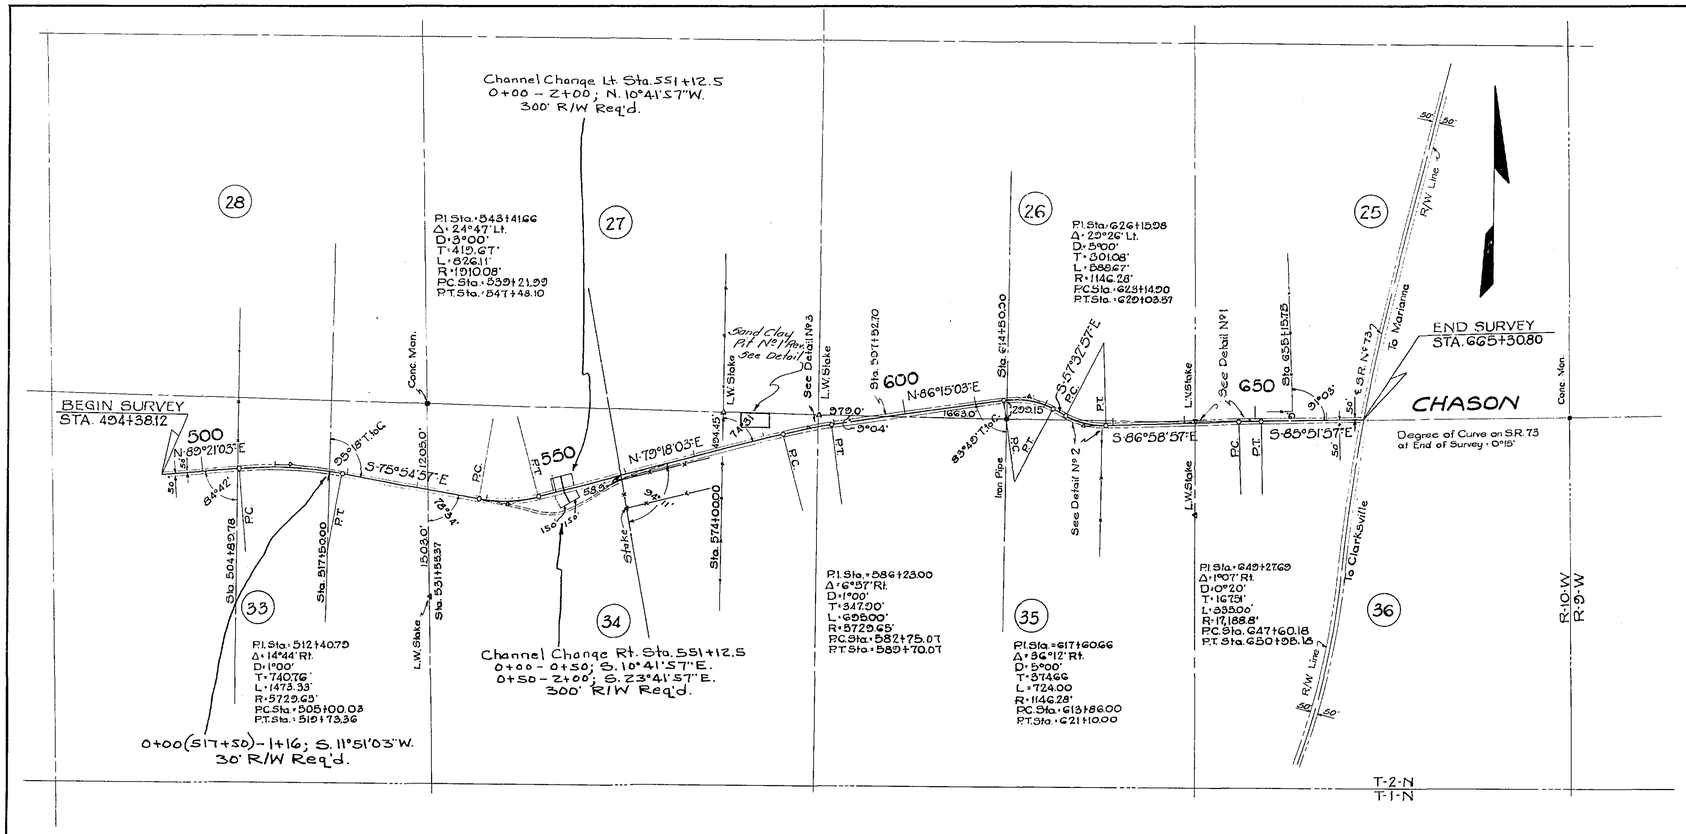

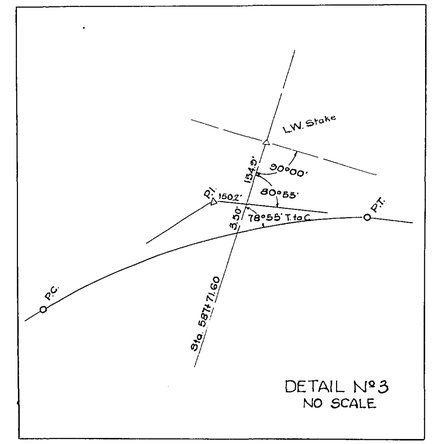

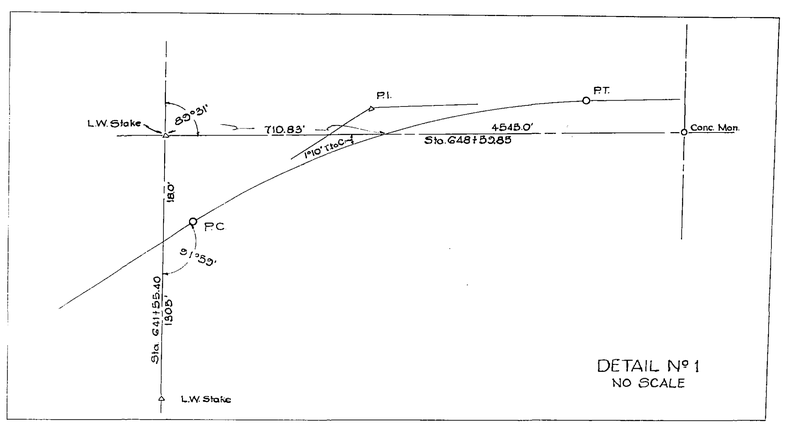

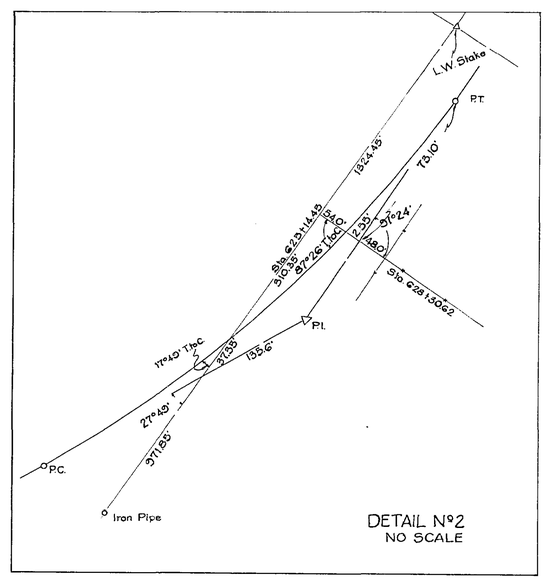

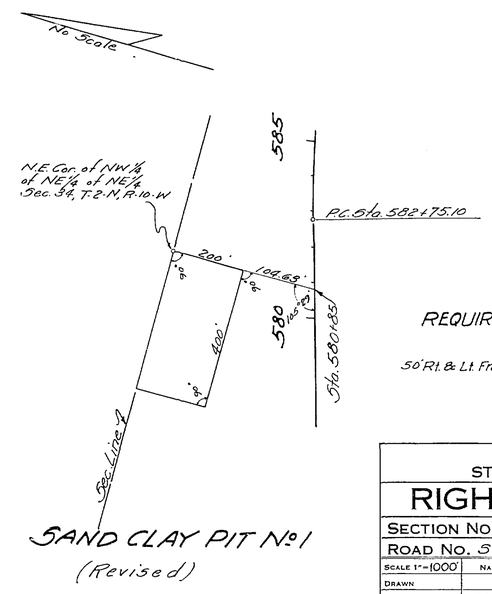

REQUIRED R/W WIDTHS

50' Rt. & Lt. From Beginning to End of Job.

STATE OF FLORIDA
STATE ROAD DEPARTMENT

RIGHT OF WAY MAP

SECTION No. 4750-151

ROAD No. S-274 CALHOUN COUNTY

SCALE 1"=1000'	NAMES	DATES	APPROVED BY
DRAWN			
TRACED	J.G.P.	8-10-53	DIVISION ENGINEER
INDEXED			
REVISED		8-21-53	STATE HIGHWAY ENGINEER
REVISED		8-31-53	
REVISED		9-9-53	
		10-6-53	
		10-29-53	