FED. ROAD DIV. No.	STATE	SEC. AND JOB No.	FISCAL YEAR	SHEET No.	TOTAL SHEETS
3	FLA.	4750-250	50	1	2

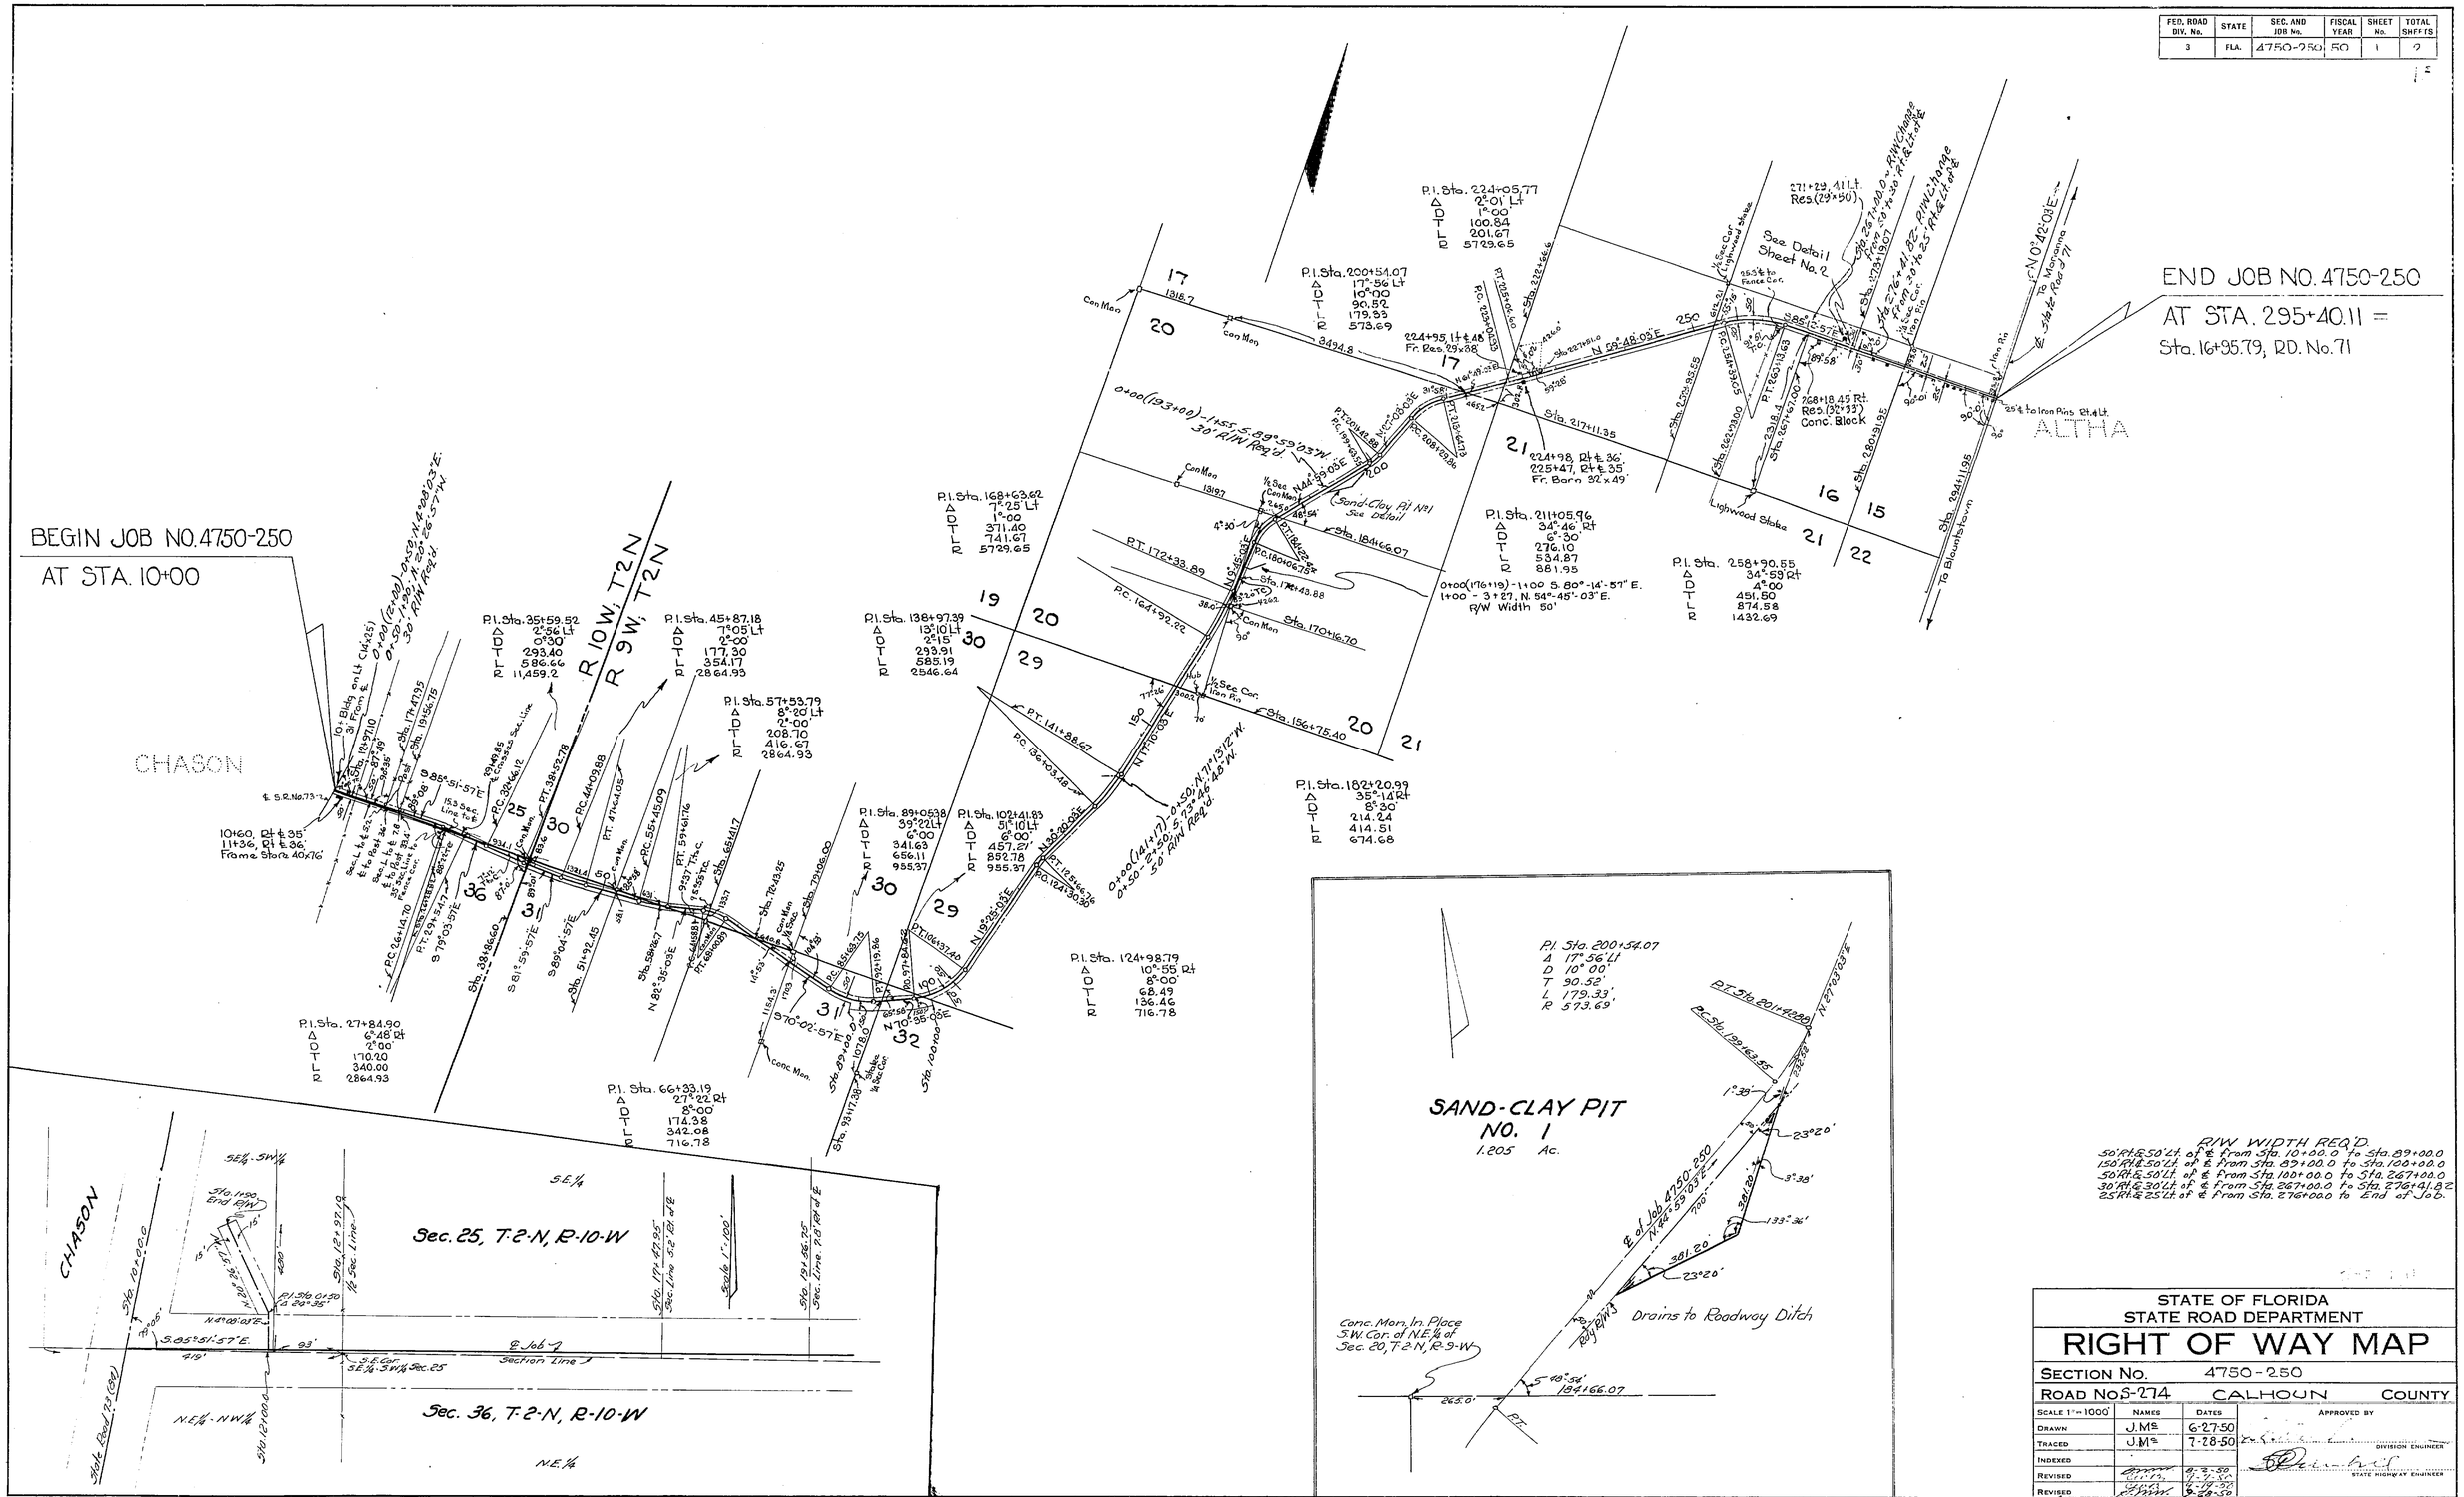

STATE OF FLORIDA
STATE ROAD DEPARTMENT

RIGHT OF WAY MAP

SECTION No. 4750-250

ROAD No. S-274 CALHOUN COUNTY

SCALE 1" = 1000'	NAMES	DATES	APPROVED BY
DRAWN	J.M.	6-27-50	
TRACED	J.M.	7-28-50	DIVISION ENGINEER
INDEXED			
REVISED		8-2-50	
REVISED		9-28-50	STATE HIGHWAY ENGINEER
REVISED		10-5-50	

FED. ROAD DIV. No.	STATE	SEC. AND JOB No.	FISCAL YEAR	SHEET No.	TOTAL SHEETS
3	FLA.	4750-250	50	2	2

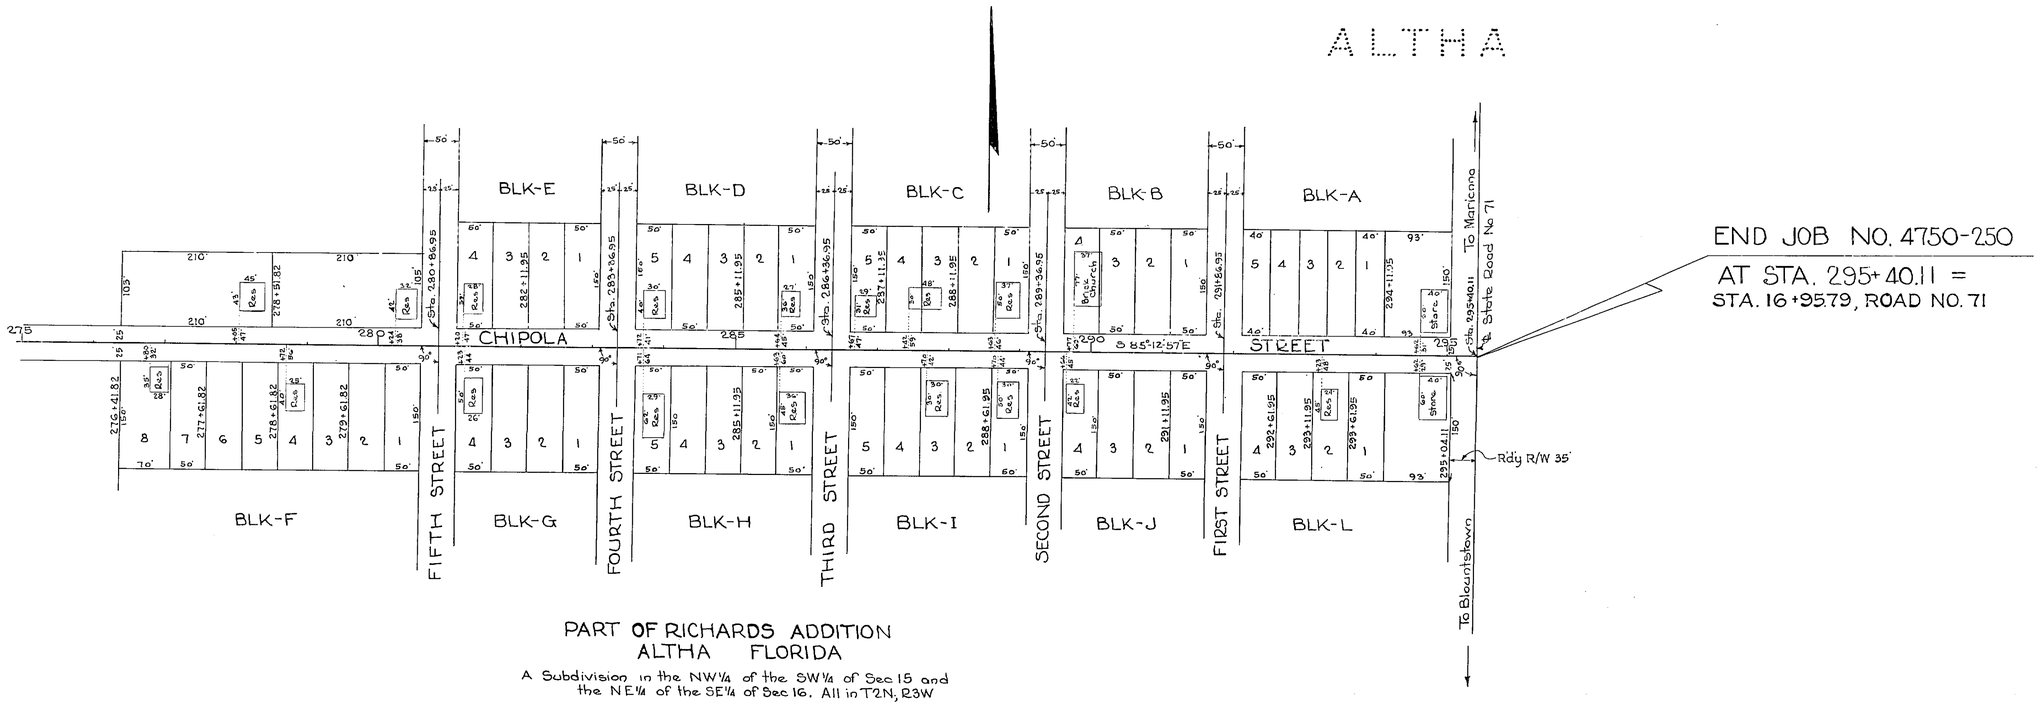

PART OF RICHARDS ADDITION
ALTHA FLORIDA

A Subdivision in the NW¼ of the SW¼ of Sec 15 and the NE¼ of the SE¼ of Sec 16. All in T2N, R3W

TABULATION OF POWER & TELEPHONE POLES

	POWER		TEL			POWER		TEL			POWER		TEL			POWER		TEL	
STA	RT	LT	RT	LT	STA	RT	LT	RT	LT	STA	RT	LT	RT	LT	STA	RT	LT	RT	LT
10+50		31			66+88			20		175+59			22		245+96				28
13+52			21		67+76			1		178+36			13		247+26				34
15+22			22		70+66				29	179+10		29			262+09				23
15+39		60			89+60				13	180+68			20		264+68				19
16+55		31			98+60			32		181+02			31		267+29				20
16+83			22		119+43				41	182+35			21		269+58	20			
17+50			22		121+25				20	183+31	31				269+81				19
20+17			24		123+14			3		183+65			21		270+90			18	
21+92			25		125+05			23		183+86		37			271+09	21			
22+08		31			126+91			25		186+24			26		272+40			18	
23+56			22		127+57		32			188+85			25		272+59	20			
25+45			24		128+78			24		189+12		30			272+86				19
26+51		29			130+67			23		191+44			25		274+08	21			
28+38			29		132+55			23		194+05			32		274+88				20
29+22			20		133+06		35			194+34		29			276+10	20			
31+11			24		134+47			23		196+63			25		277+48				20
31+71		28			136+36			22		199+24			27		277+59	20			
33+08			19		138+16			30		200+24	50				279+11				19
35+30			27		138+54		27			200+27		23			279+26	22			
36+56			26		140+05			34		200+49			31		280+74	21			
37+71		36			141+85			29		201+76			23		280+77			21	
38+82			19		142+69	35	24			204+34			20		281+12				18
38+63			22		143+79			28		204+47		23			283+12	22			
40+53			20		145+67			27		206+95			20		284+61	22			
41+68		28			147+50			28		209+19			19		287+60	22			
42+40			24		147+78		24			209+35				37	289+16	23			
44+26			27		149+40			29		210+89			33		291+00	23			
46+14			28		151+30			28		212+24			27		294+00	23			
46+47	33	23			153+16			30		213+40				22	294+07		25		
48+05			23		153+87		25			214+68				20					
49+90			24		155+00			31		215+50	28								
51+28		26			156+91			30		217+35				22					
51+67			24		158+74			39		219+94				32					
53+67			23		160+58			55		220+52			33						
55+55			26		160+89		25			222+54				26					
56+27		25			161+56			28		224+14				28					
57+47			33		162+81			28		227+74				23					
59+33			22		165+40			28		229+34				22					
61+05		33			167+09	36	27			232+92				23					
61+22			18		167+97			35		235+55				24					
63+09			19		170+62			44		238+14				25					
64+94			22		173+15			31		240+76				25					
65+50		25			173+68		24			243+34				28					

JOB ℄ RT & LT OF EXIST ROAD ℄

STATION	RT	LT	℄ on ℄	STATION	RT	LT	℄ on ℄	STATION	RT	LT	℄ on ℄	STATION	RT	LT	℄ on ℄
12+00	1.0			124+00	11.0			174+00			✓	223+00		.5	
21+00		2.0		125+00			✓	175+00			✓	224+00	1.0		
23+00		2.0		127+00	1.0			177+00	1.0			226+00	1.0		
26+00		5.0		128+00			✓	178+00	3.0			227+00	1.0		
27+00		3.5		129+00	.5			179+00	3.0			228+00	1.5		
28+00		1.5		130+00			✓	180+00		3.0		229+00	1.5		
29+00	2.5			132+00	1.0			181+00		8.0		231+00		1.0	
31+00	1.5			133+00	2.0			182+00		6.0		244+00	1.0		
32+00			✓	134+00	2.5			183+00	2.0			245+00	2.5		
33+00	1.0			135+00	2.5			184+00	1.0			246+00	3.5		
34+00	.5			136+00	2.0			185+00	1.5			247+00	7.0		
35+00		1.5		137+00	1.5			186+00	2.5			249+00	47.0		
36+00	2.0			138+00	1.0			187+00	1.0			259+00	57.0		
37+00	5.5			139+00	2.0			188+00			✓	261+00	12.0		
38+00	5.0			140+00		1.5		189+00			✓	262+00	3.0		
39+00	3.0			142+00		.5		190+00			✓	263+00	3.0		
40+00	4.5			143+00		3.0		191+00			✓	264+00	1.5		
42+00	.5			144+00		4.0		192+00			✓	265+00	1.5		
43+00		1.0		145+00		2.5		193+00			✓	267+00	3.0		
44+00		1.0		146+00		3.5		194+00			✓	270+00	1.5		
45+00			✓	147+00		4.0		195+00			✓	271+00		2.0	
46+00		1.5		148+00		4.0		196+00			✓	273+00		1.0	
47+00		2.0		149+00		2.5		197+00	.5			275+00			✓
48+00		1.0		150+00		5.5		198+00			✓	282+00			✓
49+00		3.0		151+00		4.0		199+00			✓	286+00			✓
50+00		2.0		152+00		4.0		200+00			✓	287+00			✓
51+00		1.0		153+00		4.0		201+00			✓				
52+00		.5		154+00		3.5		202+00		1.5					
53+00		1.0		155+00		1.5		203+00		1.5					
54+00		3.0		156+00		.5		204+00		2.0					
55+00		2.0		157+00	.5			205+00			✓				
56+00		5.0		158+00			✓	206+00		1.5					
57+00		2.0		159+00			✓	207+00			✓				
58+00		1.5		160+00	.5			208+00			✓				
60+00		2.0		162+00	.5			209+00		1.0					
61+00	1.0			163+00	.5			211+00		2.0					
62+00	2.5			164+00	1.5			212+00		4.0					
63+00	6.0			165+00	3.0			213+00		3.5					
64+00	7.0			166+00	1.0			214+00	1.0						
65+00		2.0		167+00			✓	215+00			✓				
66+00		4.5		168+00		2.0		216+00		1.0					
67+00	.5			169+00		.5		217+00		1.0					
68+00	37.0			170+00		1.0		218+00		1.0					
70+00	42.0			171+00			✓	219+00		1.0					
120+00	60.0			172+00			✓	220+00		1.0					
122+00	35.0			173+00			✓	221+00		.5					

REQUIRED R/W WIDTH'S

50' RT. & LT. OF ℄ FROM BEG. OF JOB TO STA. 276+41.82
25 " " " " " " STA. 276+41.82 TO END OF JOB.

STATE OF FLORIDA
STATE ROAD DEPARTMENT

RIGHT OF WAY MAP

SECTION No. 4750-250

ROAD No. S-274 CALHOUN COUNTY

SCALE 1"=	NAMES	DATES	APPROVED BY
DRAWN	J.M.S	7-4-50	DIVISION ENGINEER
TRACED	J.M.S	7-28-50	
INDEXED			
REVISED		8-2-50	STATE HIGHWAY ENGINEER
REVISED			