FED. ROAD DIV. No.	STATE	SEC. AND JOB No.	FISCAL YEAR	SHEET No.	TOTAL SHEETS
3	FLA.	47501-2601	'59	1	1

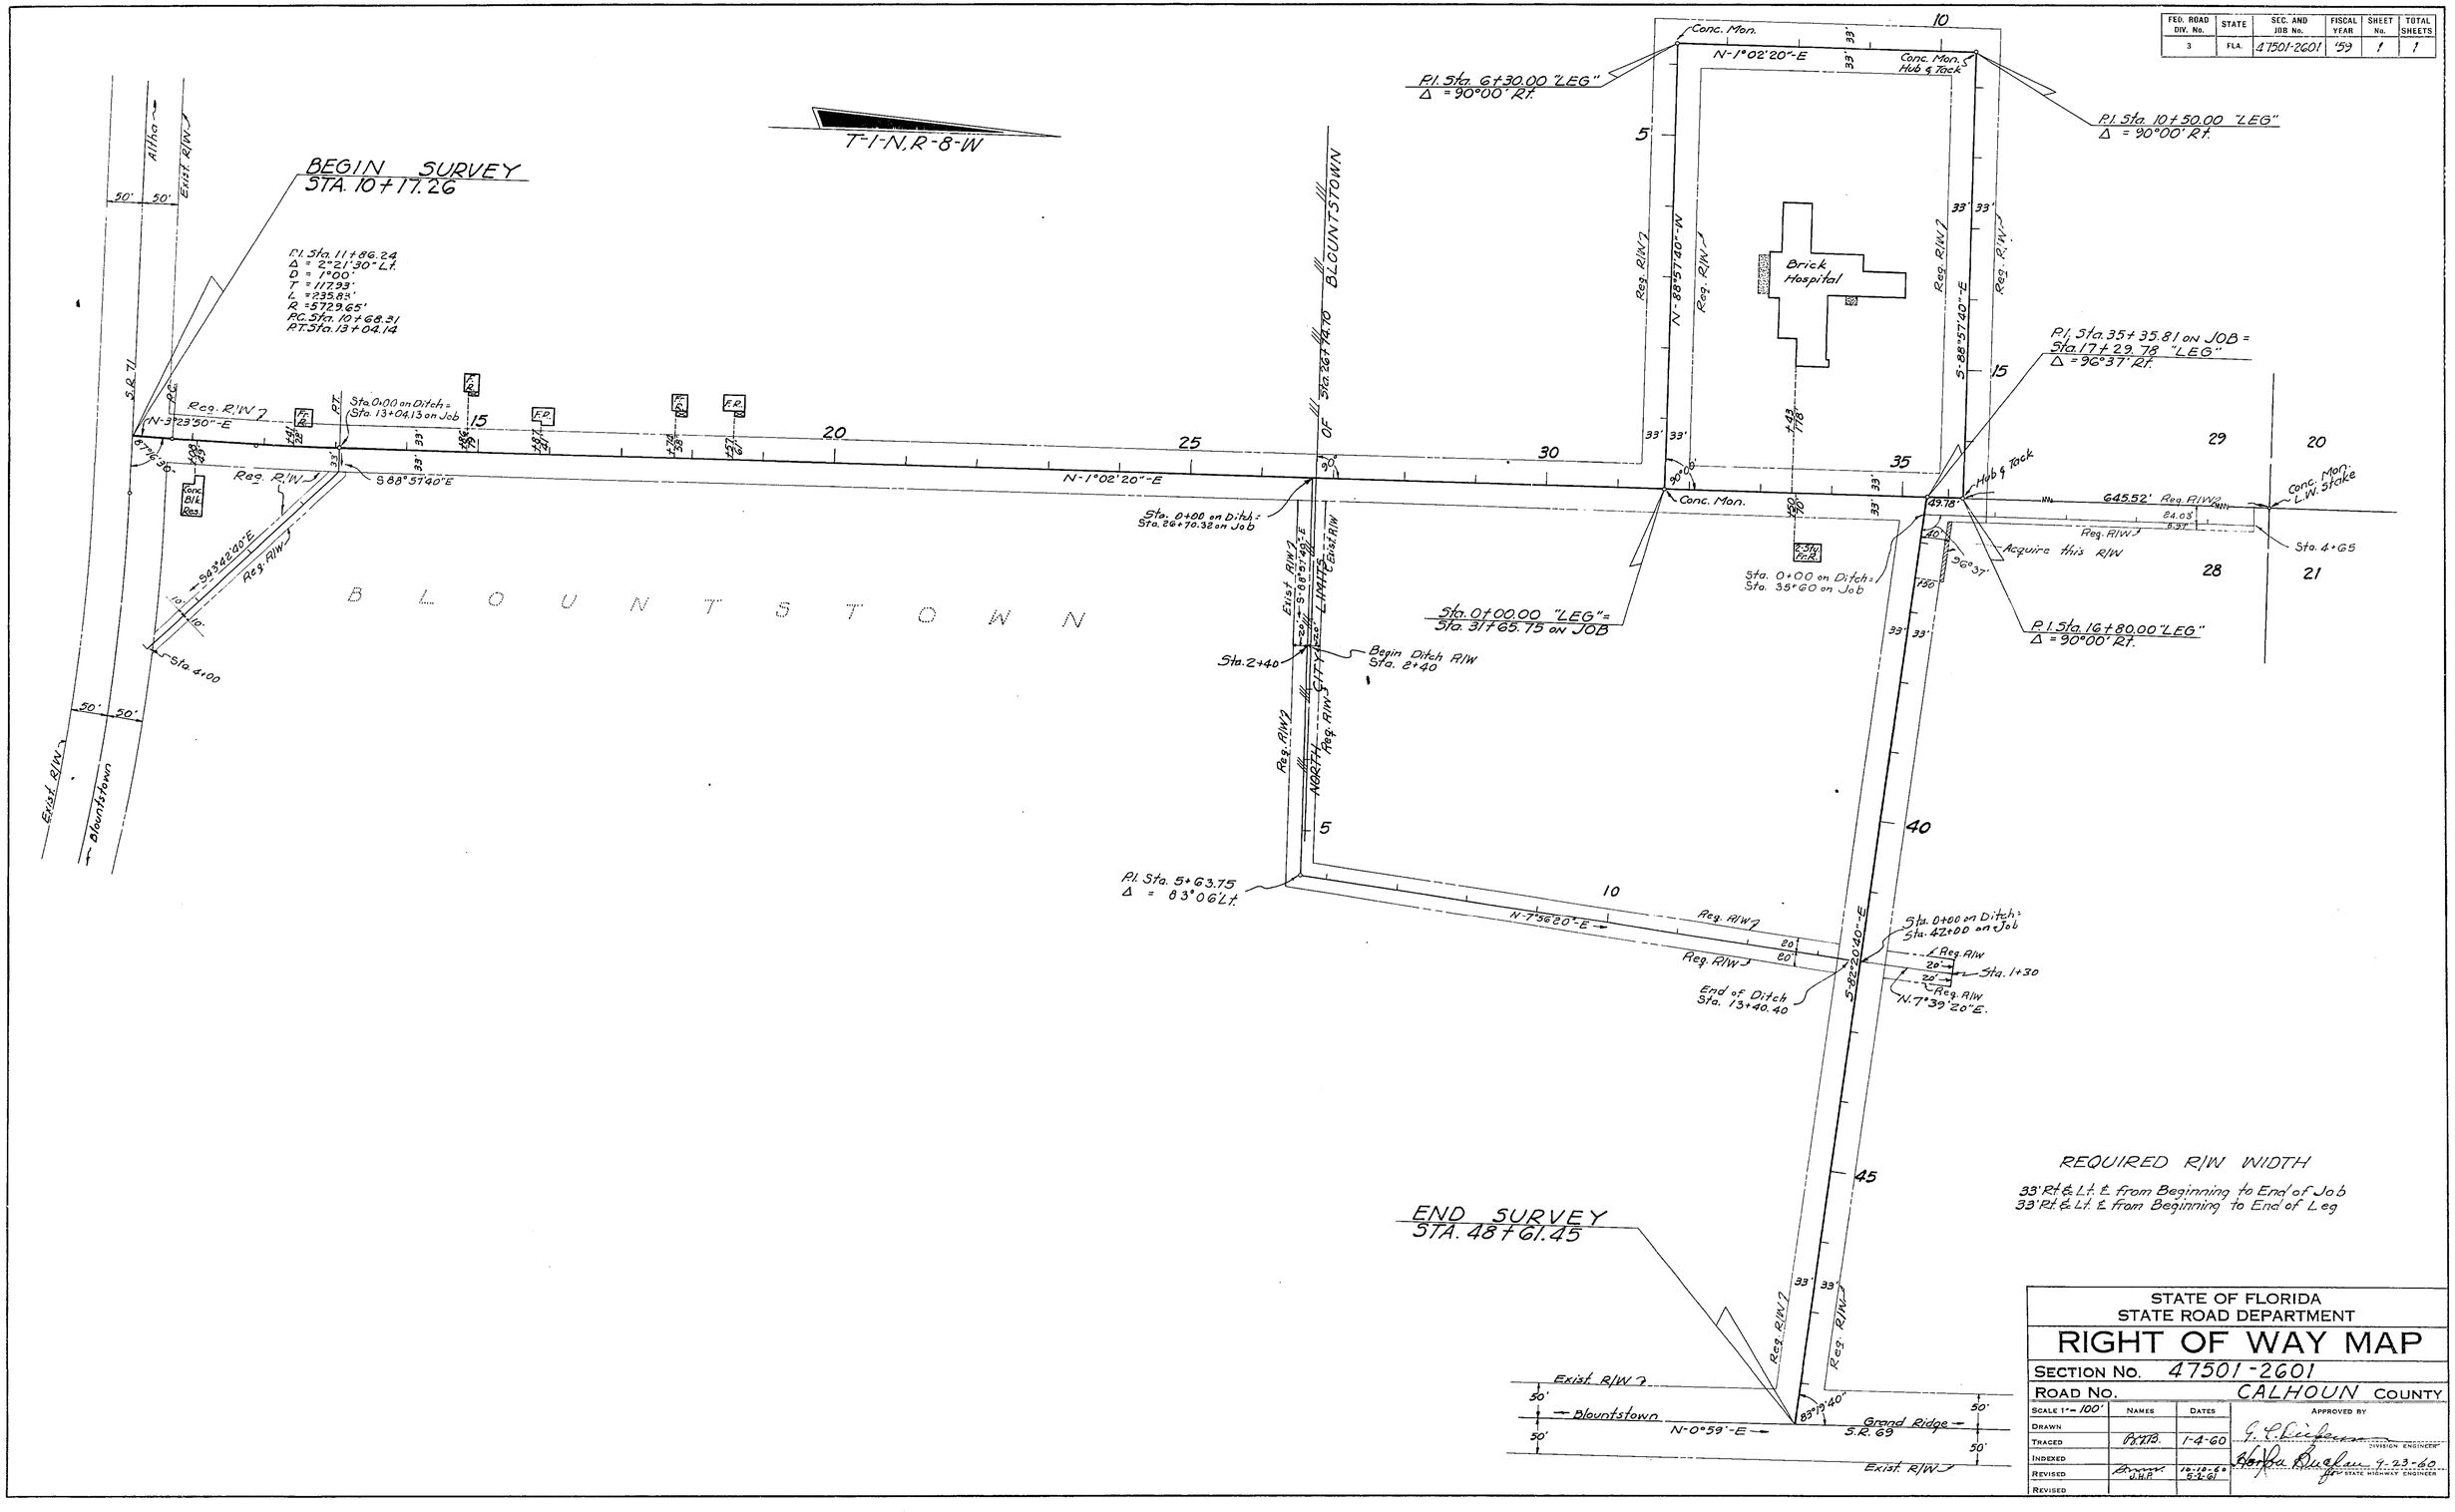

REQUIRED R/W WIDTH

33' Rt & Lt. from Beginning to End of Job
33' Rt & Lt. from Beginning to End of Leg

STATE OF FLORIDA
STATE ROAD DEPARTMENT

RIGHT OF WAY MAP

SECTION No. 47501-2601

ROAD No. CALHOUN COUNTY

SCALE 1" = 100'	NAMES	DATES	APPROVED BY
DRAWN			
TRACED	P.T.B.	1-4-60	DIVISION ENGINEER
INDEXED			
REVISED	J.H.P.	10-10-60 5-2-61	STATE HIGHWAY ENGINEER
REVISED			