FED. ROAD DIV. No.	STATE	PROJECT No.	FISCAL YEAR	SHEET No.
3	FLA.	47501-2603		1

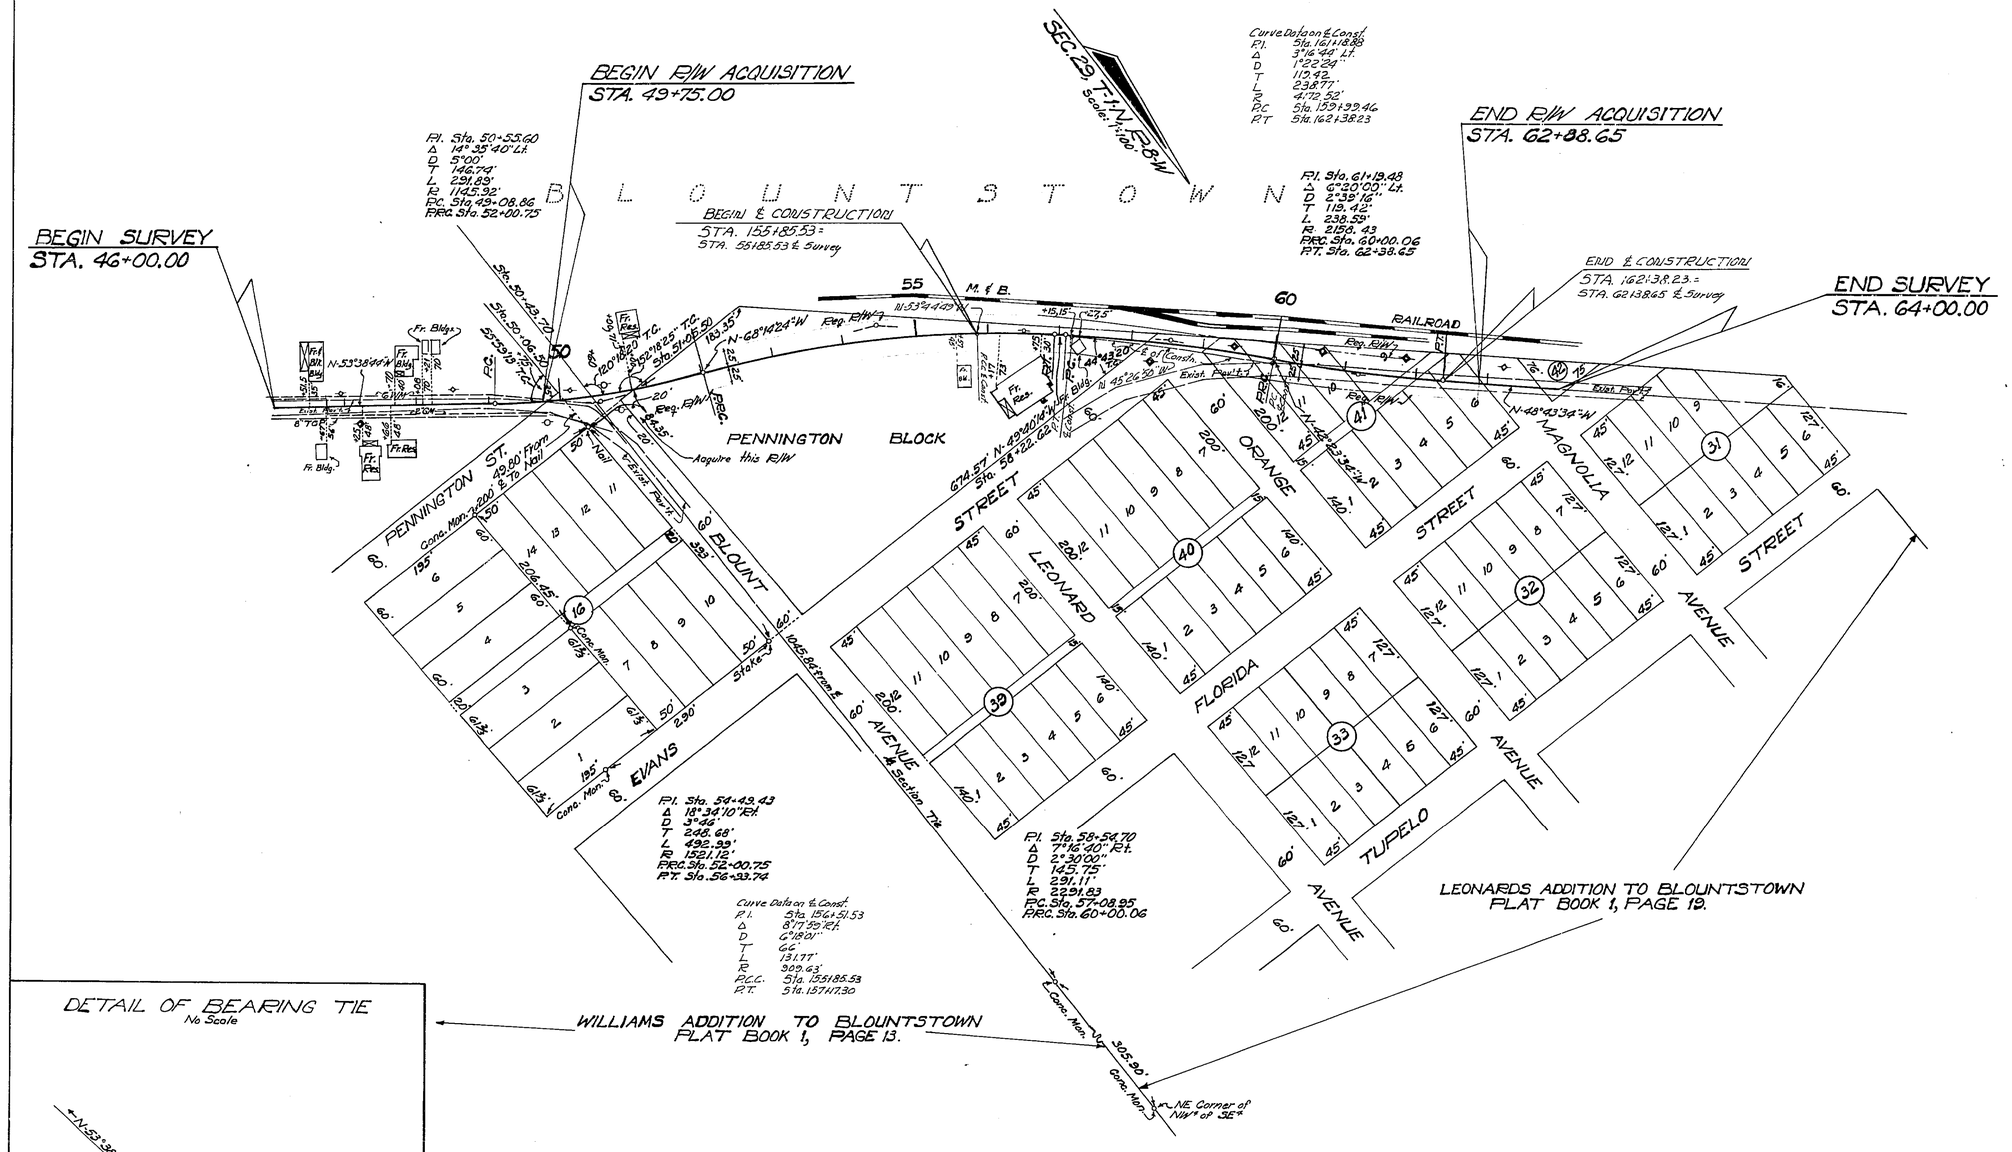

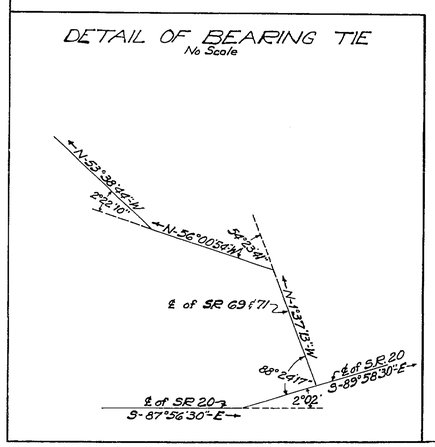

UTILITY OWNERS

- Telephone Poles: St. Joseph Telephone Co.
- Power Poles: Florida Public Utilities Co.
- Sanitary Sewer: City of Blountstown
- Water Mains: City of Blountstown
- Gas: City of Blountstown

STATE OF FLORIDA
STATE ROAD DEPARTMENT

RIGHT OF WAY MAP

STATE ROAD NO. CALHOUN COUNTY

	BY	DATE	APPROVED BY	DATE
DRAWN				
TRACED	D.V.	4-2-68		DISTRICT ENGINEER
CHECKED				
COMPARED				ENGINEER OF RIGHTS OF WAY
INDEXED				STATE HIGHWAY ENGINEER

REVISION	BY	DATE
℄ Constn.	JW-MHC	11-18-68
	DV-MHC	3-6-68

SECTION 47501-2603 SHEET 1 OF 1

ANGLE STREET IN BLOUNTSTOWN