FED. ROAD DIV. No.	STATE	PROJECT No.	FISCAL YEAR	SHEET No.
3	FLA.	47501-2605	68	1

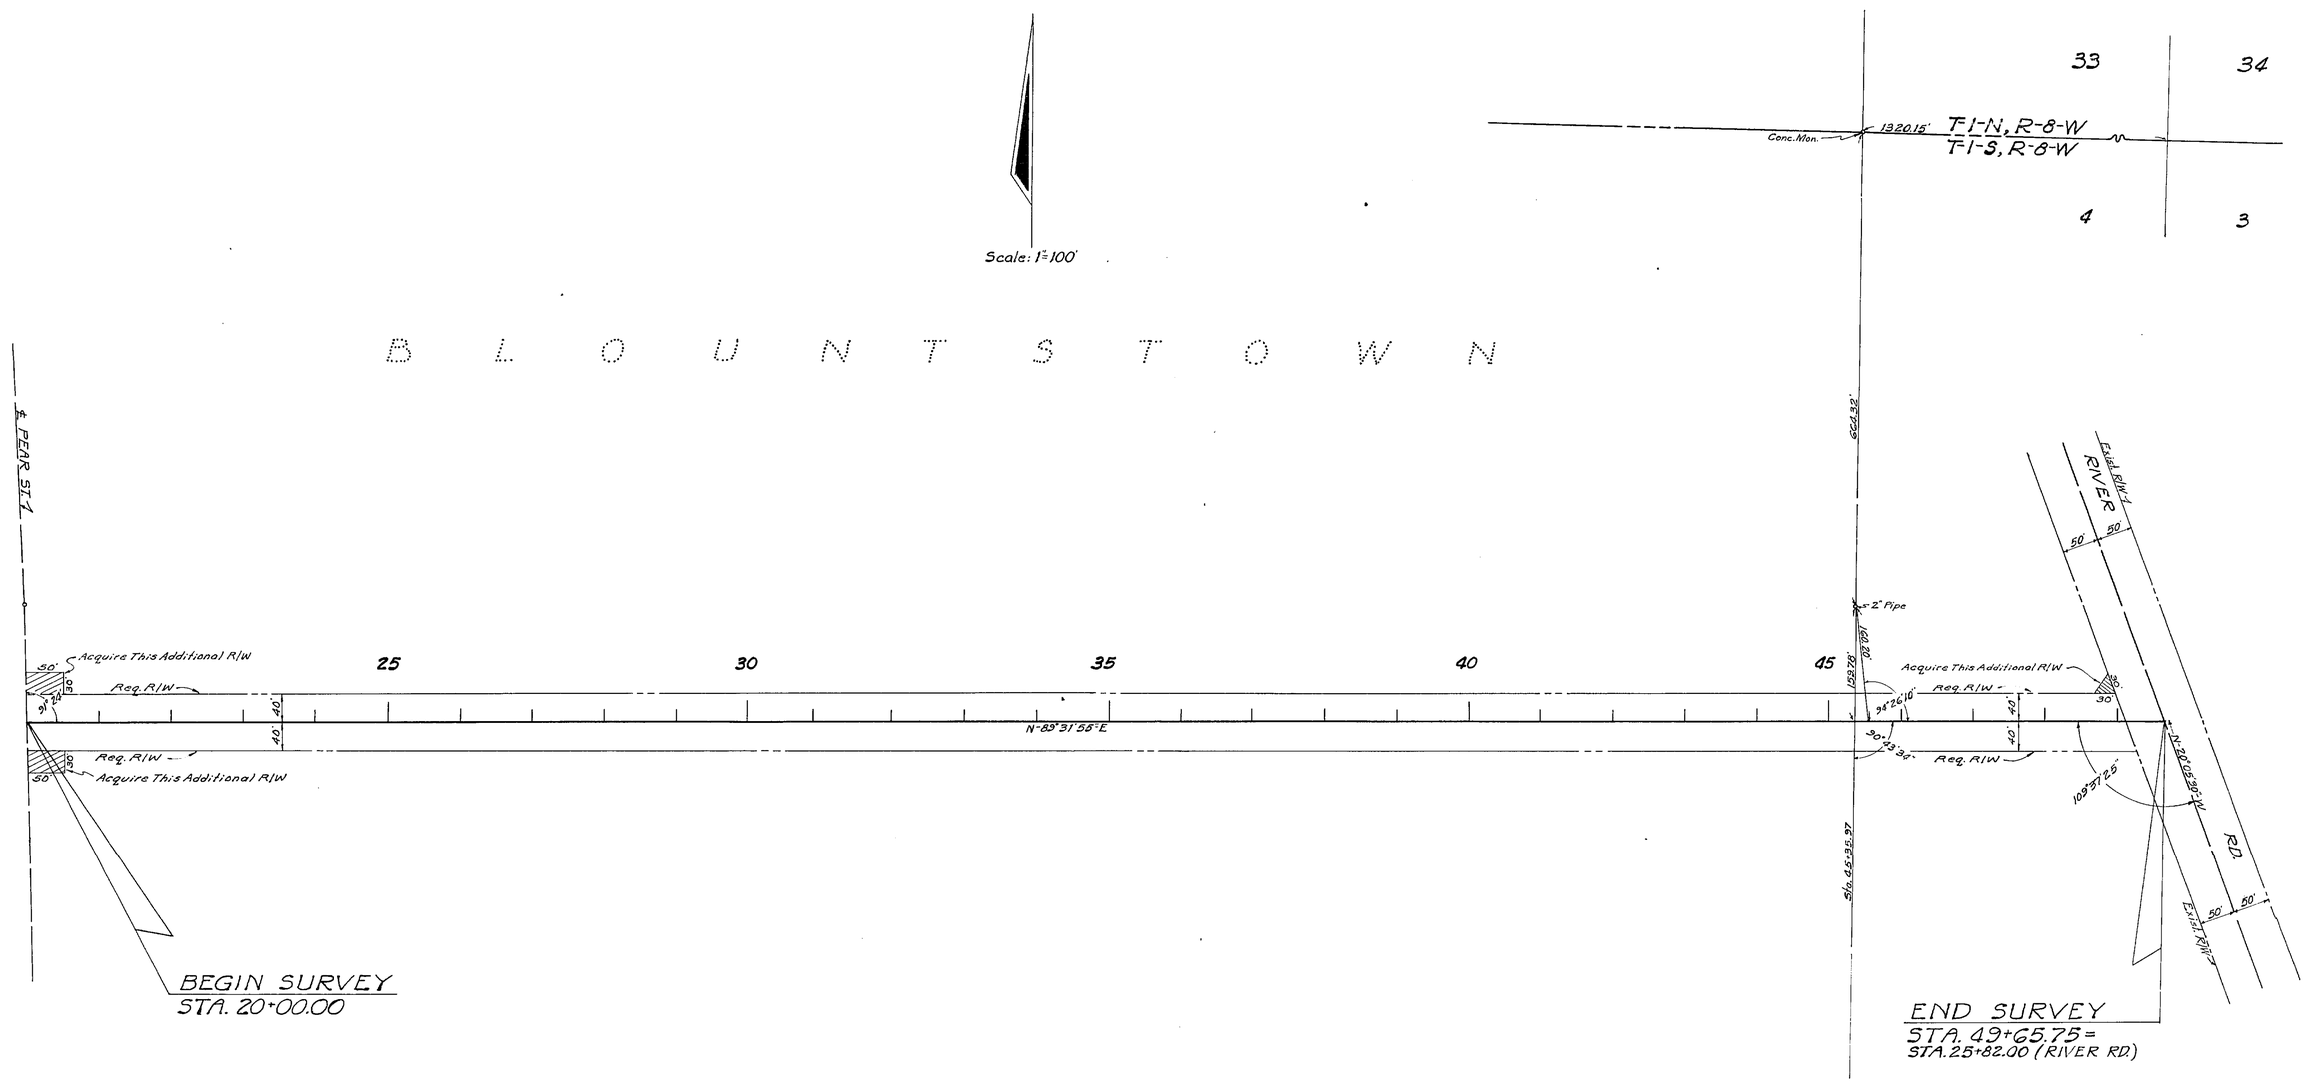

STATE OF FLORIDA
STATE ROAD DEPARTMENT

RIGHT OF WAY MAP

STATE ROAD No. CALHOUN COUNTY

	BY	DATE	APPROVED BY	DATE
DRAWN				
TRACED	JW	11-26-68	T. Bewick	16 Dec 1968 DIST. RIGHT ENGINEER
CHECKED				
COMPARED				ENGINEER OF RIGHTS OF WAY
INDEXED				1-9-68 STATE HIGHWAY ENGINEER

REVISION	BY	DATE
R/W Req. & Add.	JW-WCS	1-2-69

SECTION 47501-2605 SHEET 1 OF 1

TUPELO AVE. | FROM SOUTH PEAR STREET TO RIVER ROAD IN BLOUNTSTOWN