FED ROAD DIV. No.	STATE	PROJECT No.	FISCAL YEAR	SHEET No.
3	FLA.	47501-2607	68	1

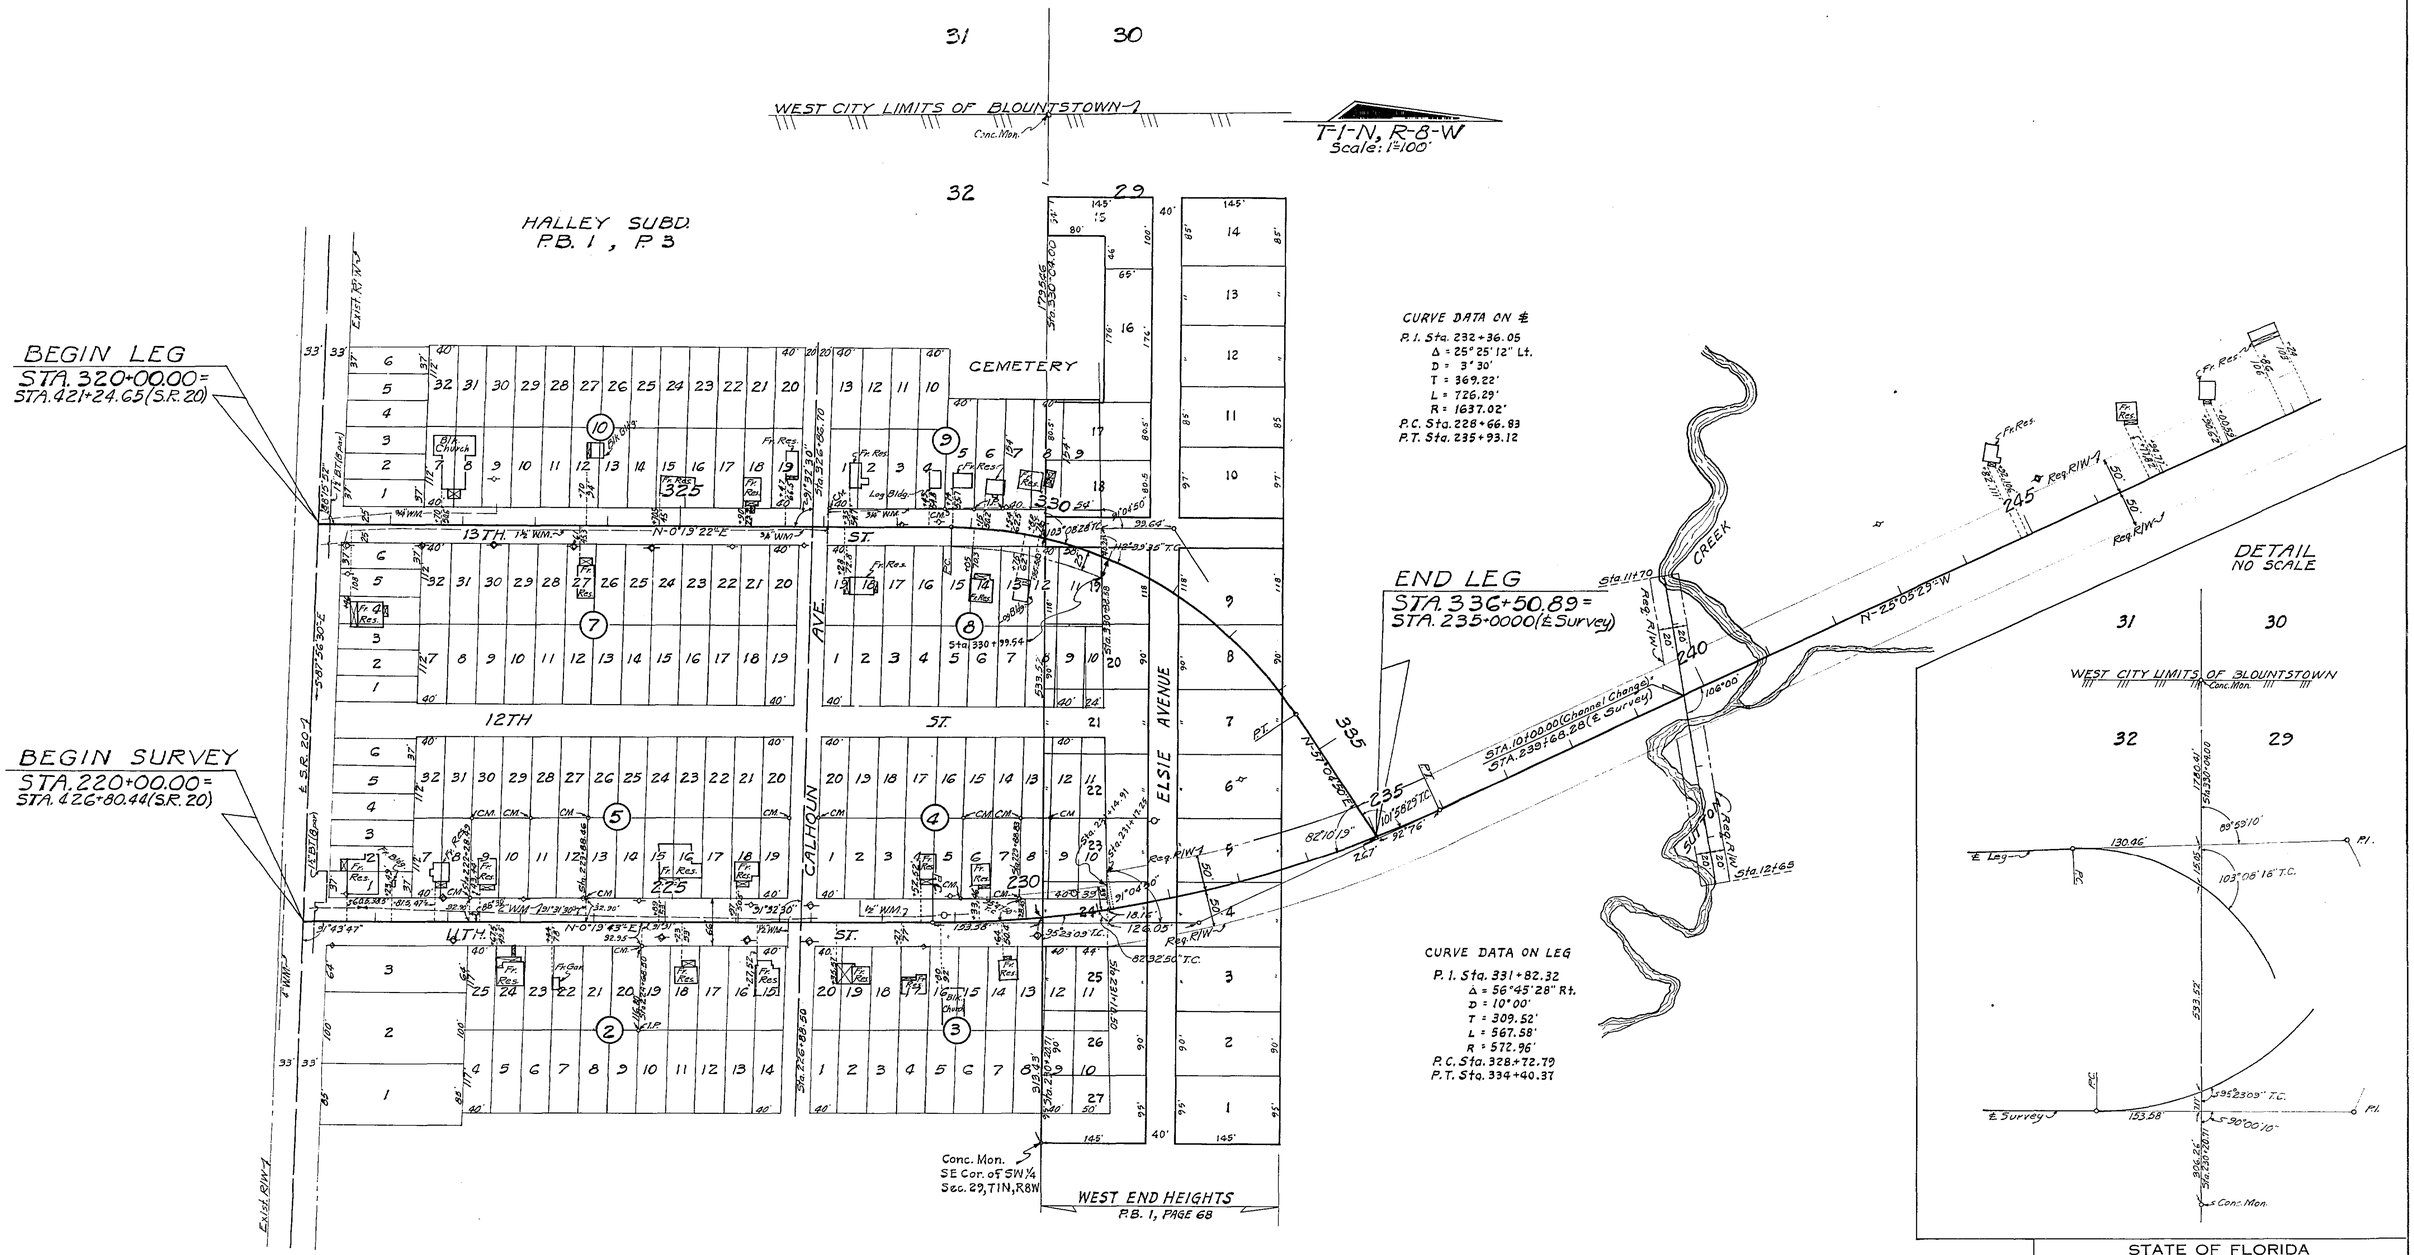

UTILITY OWNERS

Leg — Power Poles: From Beginning of Leg to Sta. 328+58: City of Blountstown
Power Pole: From 328+58 to End of Leg: West Fla. Elect. Co-op.
Water Main: City of Blountstown
Tele. Cable: St. Joseph Tele. Co.
Tele Poles: St. Joseph Tele. Co.

Survey — Power Poles: From Beginning of Job to Sta 227+00: City of Blountstown
Power Poles. From Sta. 28+67 to Sta 268+50: West Fla. Elect. Co-op.

REVISION	BY	DATE
WEST END HEIGHTS	JW-MHC	5-9-69
	BW	3-12-69
	JW-MHC	3-3-69
Creek & Channel Ch.	JW-MHC	1-20-69
	J.W.-W.C.S.	1-2-69

STATE OF FLORIDA
STATE ROAD DEPARTMENT

RIGHT OF WAY MAP

STATE ROAD No. CALHOUN COUNTY

	BY	DATE	APPROVED BY	DATE
DRAWN				
TRACED	J.W.	12-13-68	T. B. [illegible]	[illegible]
CHECKED			DISTRICT ENGINEER	
COMPARED			ENGINEER OF RIGHTS OF WAY	
INDEXED			[illegible]	1-9-68
			STATE HIGHWAY ENGINEER	

SECTION 47501-2607 SHEET 1 OF 2

S.R. 20 TO S.R. 71 & LEG ALONG 13TH. ST.

FED. ROAD DIV. No.	STATE	PROJECT No.	FISCAL YEAR	SHEET No.
3	FLA.	47501-2607	68	2

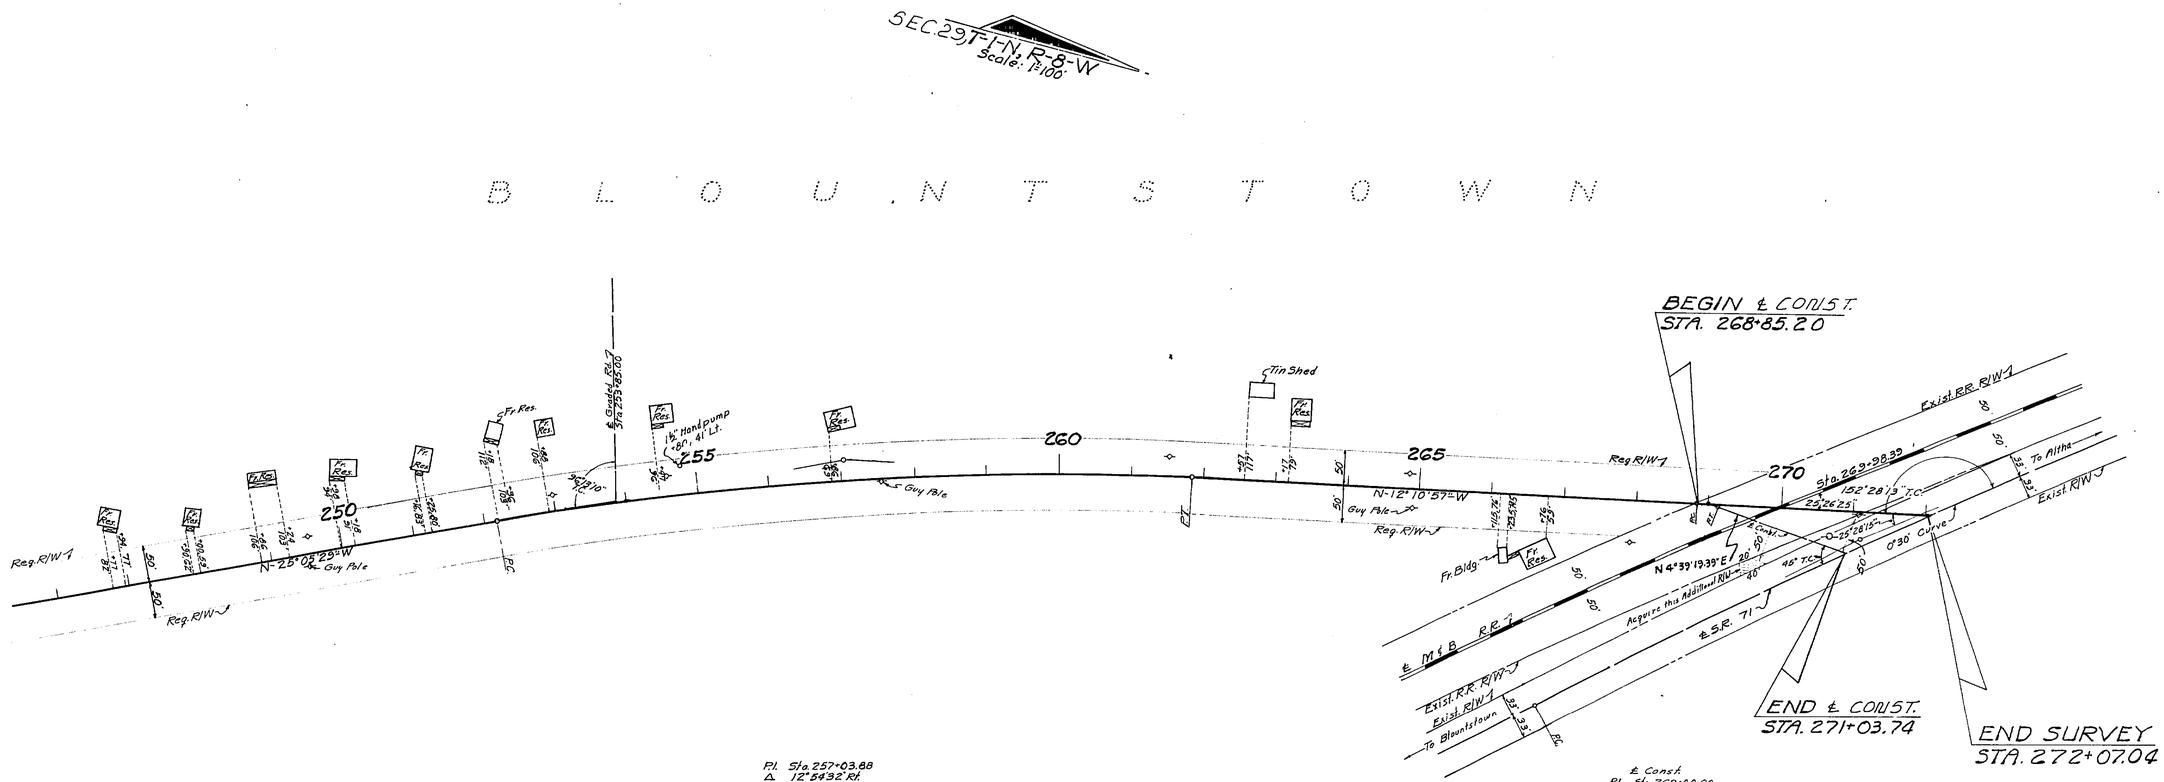

P.I. Sta. 257+03.88
Δ 12°54'32" Rt.
D 1°20'
T 486.14'
L 968.17'
R 4297.18'
P.C. Sta. 252+17.74
P.T. Sta. 261+85.91

℄ Const.
P.I. Sta. 269+00.00
Δ 16°50'16.39" Rt.
D 57°17'45.176"
T 14.80'
L 29.39'
R 100.00'
P.C. Sta. 268+85.20
P.T. Sta. 269+14.59

STATE OF FLORIDA
STATE ROAD DEPARTMENT

RIGHT OF WAY MAP

STATE ROAD No. CALHOUN COUNTY

	BY	DATE	APPROVED BY	DATE
DRAWN			T. Bu[illegible]	20 Dec 19[illegible] DISTRICT ENGINEER
TRACED	J.W.	12-13-68		
CHECKED				
COMPARED			[illegible]	1-9-68 ENGINEER OF RIGHTS OF WAY
INDEXED				STATE HIGHWAY ENGINEER

REVISION	BY	DATE
Eliminated Pit	BW	3-12-69
	DEE-MHC	2-6-69
	JW-MHC	1-20-69

SECTION. 47501-2607 SHEET 2 OF 2

S.R. 20 TO S.R. 71 & LEG ALONG 13TH ST.

A. R. COSTWELL, JACKSONVILLE, FLORIDA -- INK LINEN --