FED. ROAD DIV. No.	STATE	PROJECT No	FISCAL YEAR	SHEET No.
3	FLA.	47501-2609		1

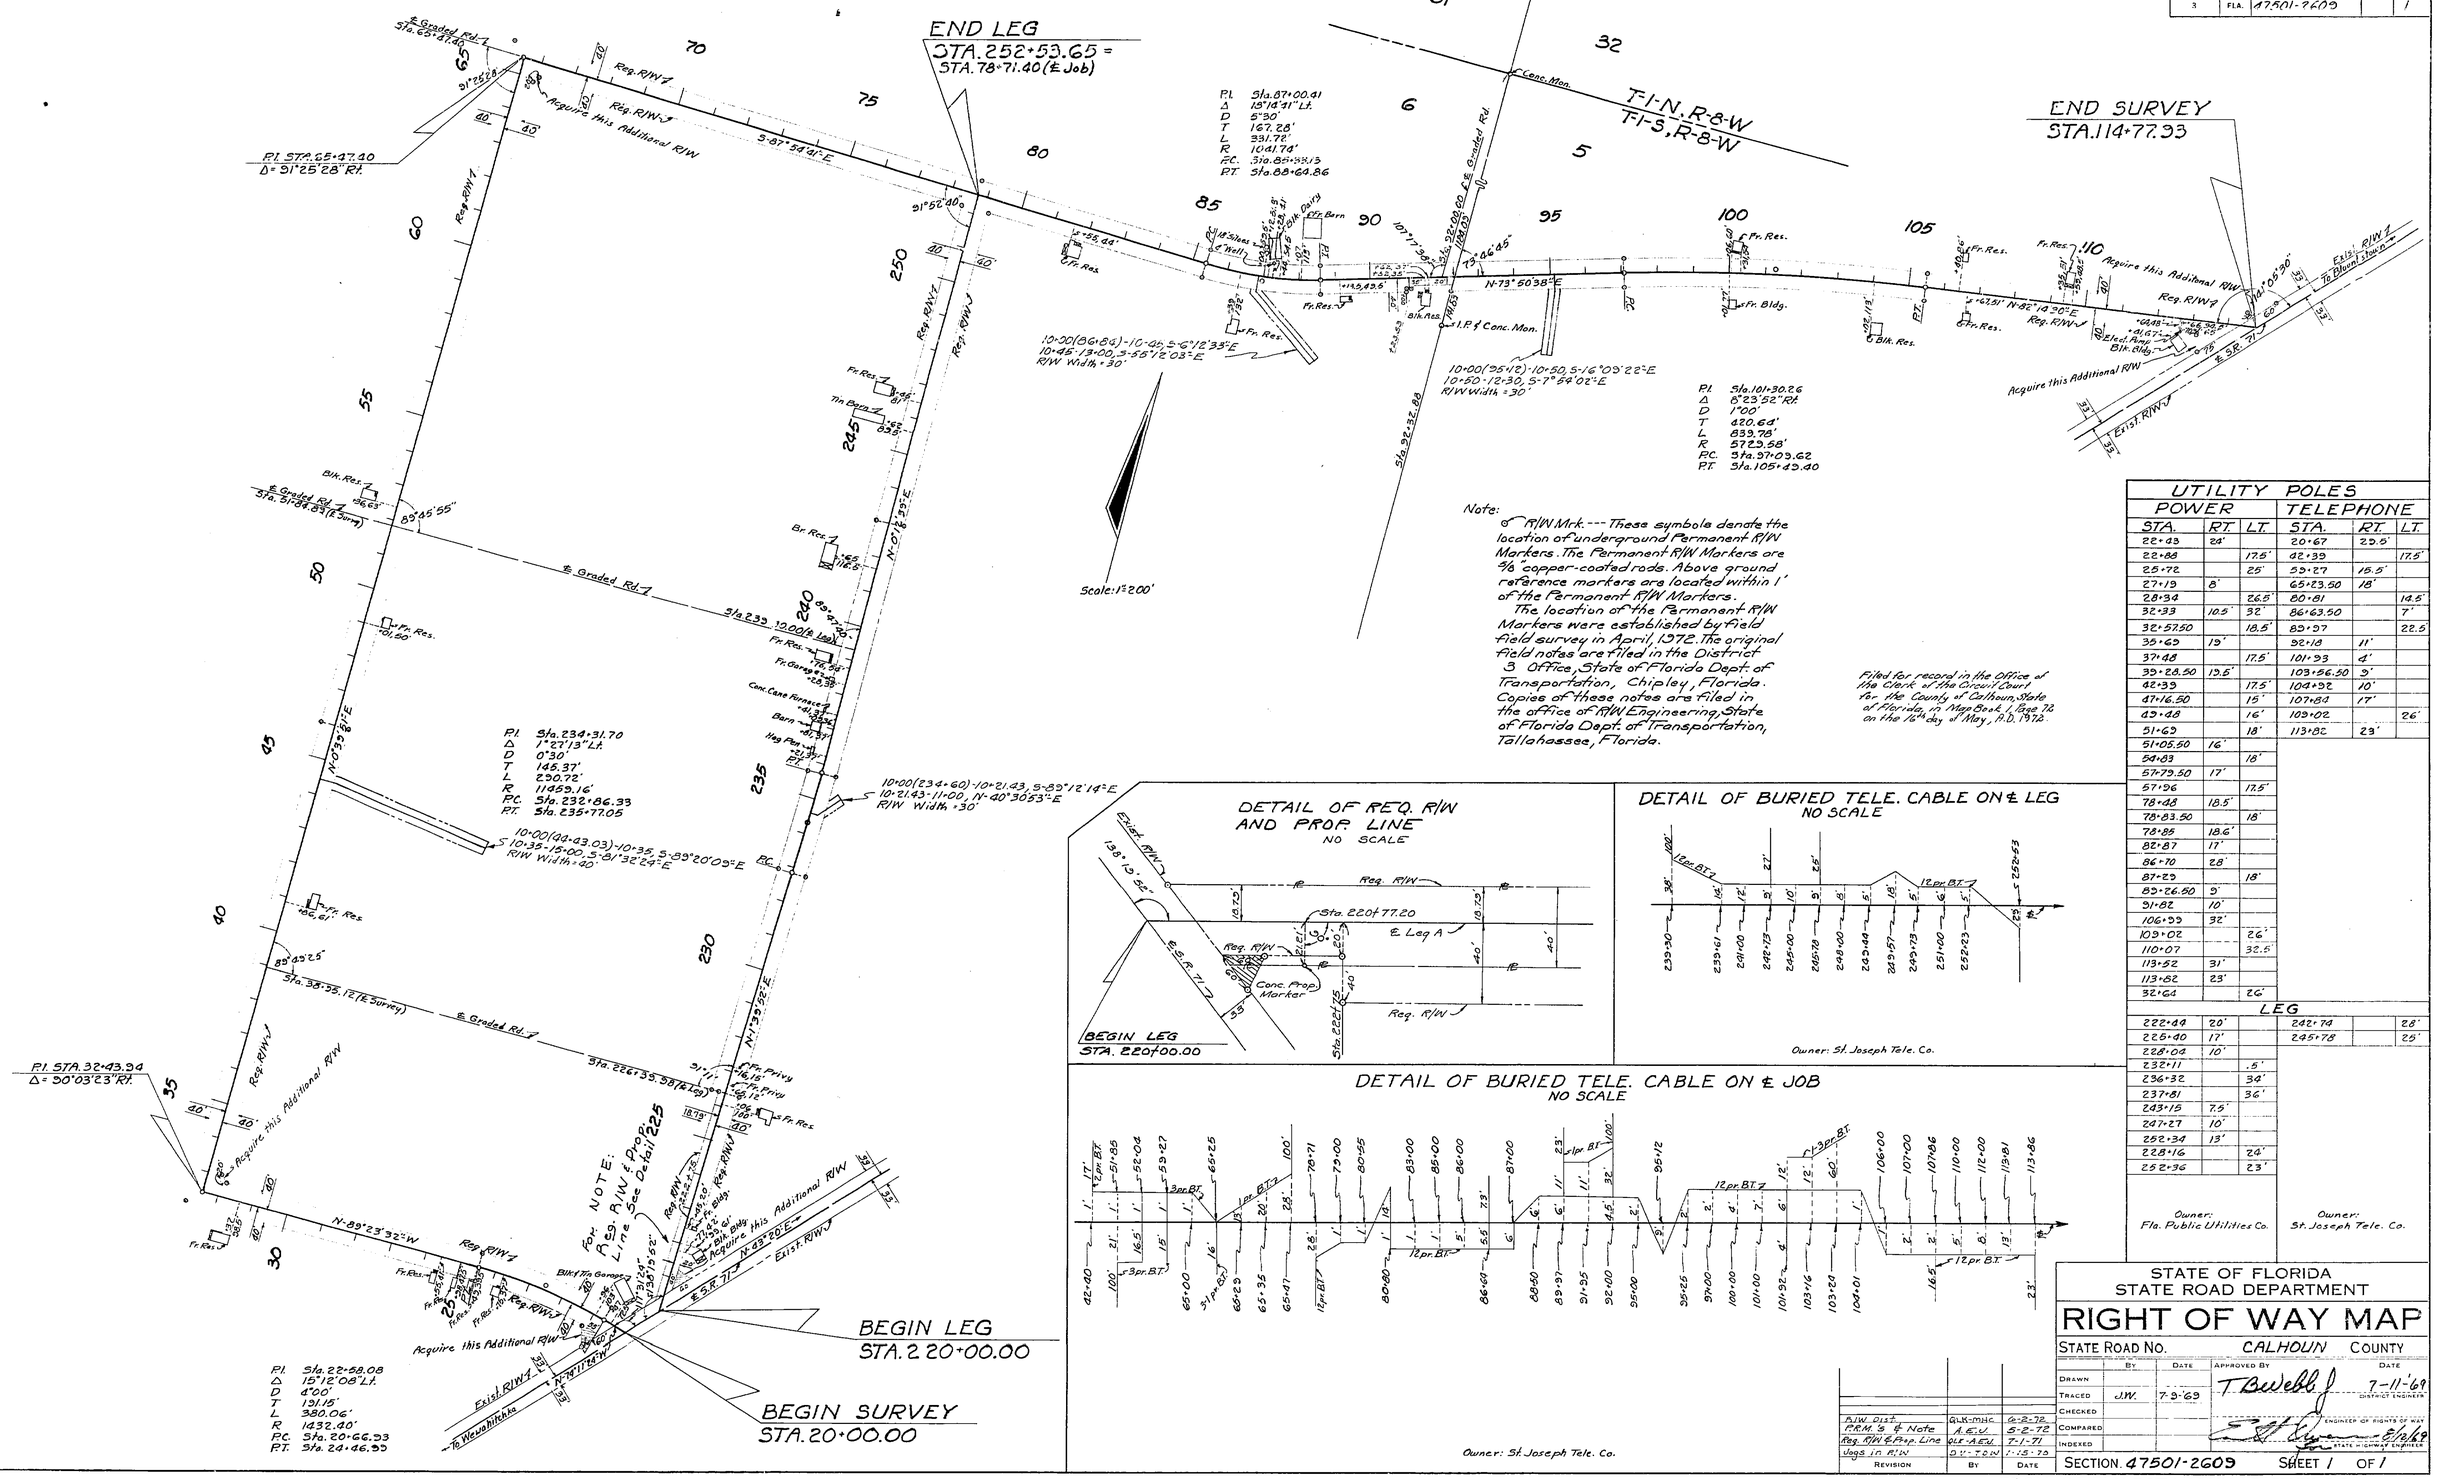

UTILITY POLES

POWER STA.	POWER RT.	POWER LT.	TELEPHONE STA.	TELEPHONE RT.	TELEPHONE LT.
22+43	24'		20+67	23.5'	
22+88		17.5'	62+39		17.5'
25+72		25'	53+27	15.5'	
27+19	8'		65+23.50	18'	
28+34		26.5'	80+81		14.5'
32+33	10.5'	32'	86+63.50		7'
32+57.50		18.5'	89+97		22.5
35+69	19'		92+18	11'	
37+48		17.5'	101+93	4'	
39+28.50	19.5'		103+56.50	9'	
42+39		17.5'	104+92	10'	
47+16.50		15'	107+84	17'	
49+48		16'	109+02		26'
51+69		18'	113+82	23'	
51+05.50	16'				
54+83		18'			
57+79.50	17'				
57+96		17.5'			
78+48	18.5'				
78+83.50		18'			
78+85	18.6'				
82+87	17'				
86+70	28'				
87+29		18'			
89+26.50	9'				
91+82	10'				
106+99	32'				
109+02		26'			
110+07		32.5'			
113+52	31'				
113+82	23'				
32+64		26'			

LEG

POWER STA.	POWER RT.	POWER LT.	TELEPHONE STA.	TELEPHONE RT.	TELEPHONE LT.
222+44	20'		242+74		28'
226+40	17'		245+78		25'
228+04	10'				
232+11		5'			
236+32		34'			
237+81		36'			
243+15	7.5'				
247+27	10'				
252+34	13'				
228+16		24'			
252+36		23'			

Owner: Fla. Public Utilities Co.

Owner: St. Joseph Tele. Co.

REVISION	BY	DATE
R/W Dist.	QLK-MHC	6-2-72
R.R.M.S. & Note	A.E.W.	8-2-72
Req. R/W & Prop. Line	QLK-A.E.W.	7-1-71
Jogs in R/W	D.V.-T.E.W.	1-15-70

STATE OF FLORIDA
STATE ROAD DEPARTMENT

RIGHT OF WAY MAP

STATE ROAD No. CALHOUN COUNTY

	BY	DATE	APPROVED BY	DATE
DRAWN			T. B. Webb Jr. DISTRICT ENGINEER	7-11-69
TRACED	J.W.	7-9-69		
CHECKED				
COMPARED			ENGINEER OF RIGHTS OF WAY	
INDEXED			STATE HIGHWAY ENGINEER	8/16/69

SECTION 47501-2609 SHEET 1 OF 1

FROM S.R. 71 WEST, NORTH & EAST TO S.R. 71 & LEG