FED. ROAD DIV. No.	STATE	PROJECT No.	FISCAL YEAR	SHEET No.
3	FLA.	47503-2601		1

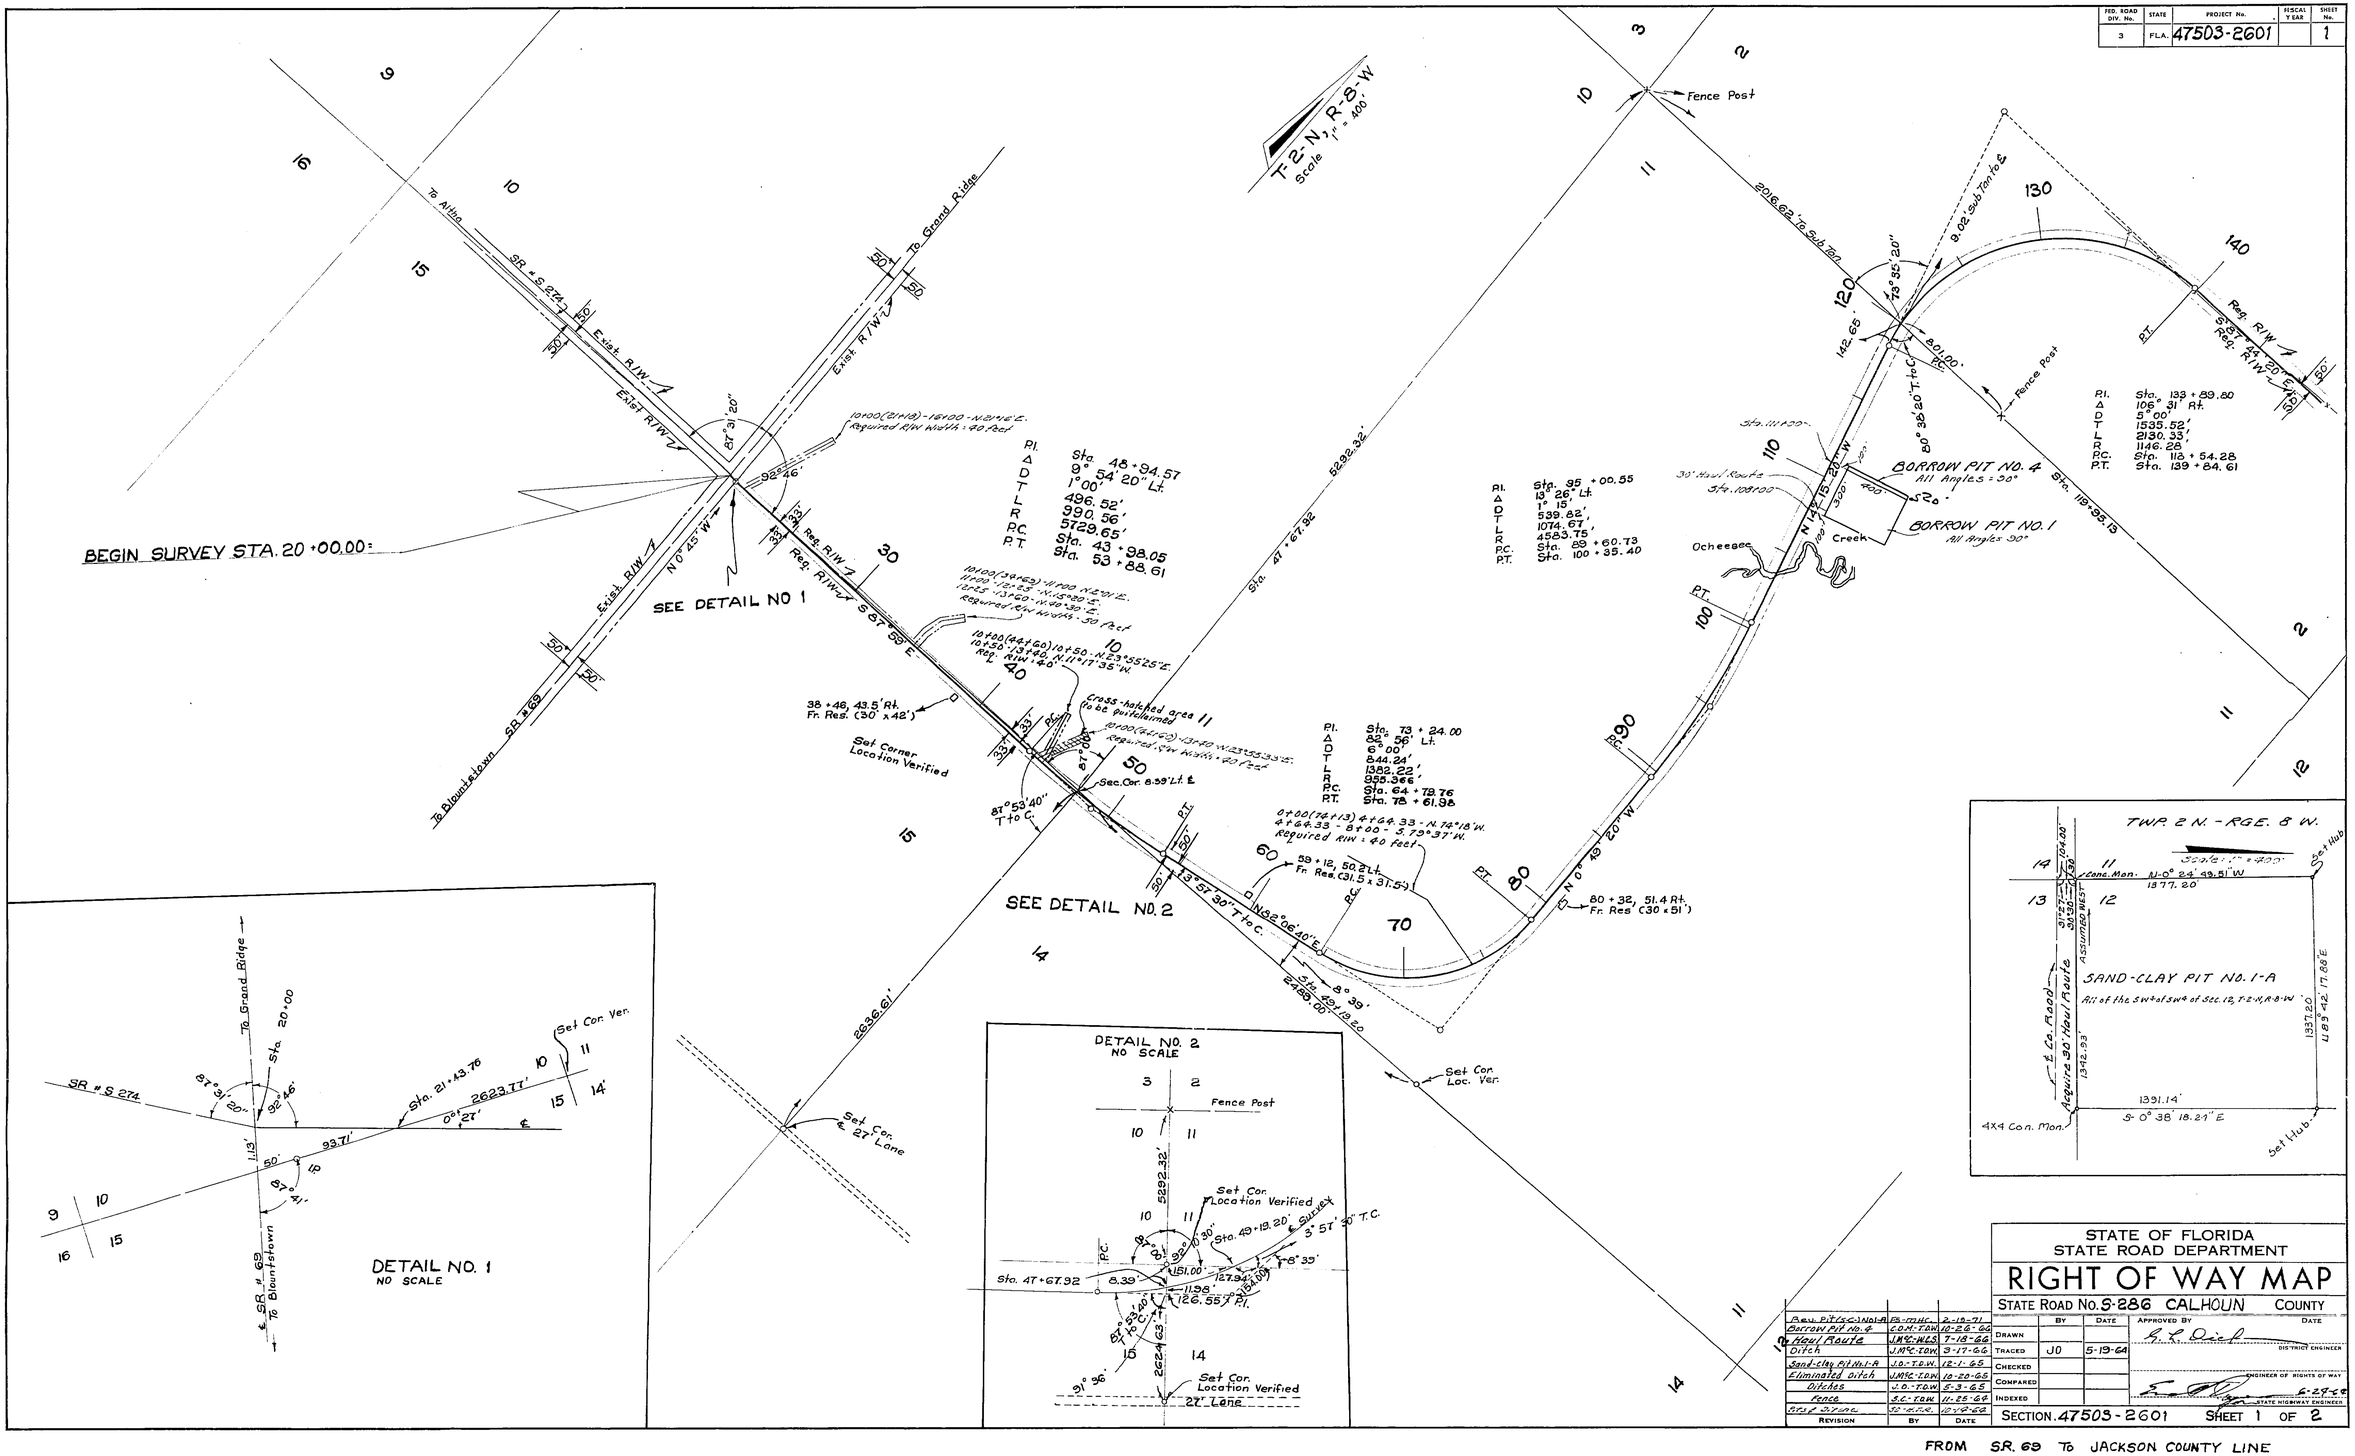

Revision	By	Date
Bor. Pit (LC-NO1-A	F.B.-MHC.	2-18-71
Borrow Pit No. 4	C.O.M.-T.D.W.	10-26-66
Haul Route	J.M.C.-W.E.S.	7-19-66
Ditch	J.M.C.-T.D.W.	3-17-66
Sand-clay Pit No. 1-A	J.D.-T.D.W.	12-1-65
Eliminated Ditch	J.M.C.-T.D.W.	10-20-65
Ditches	J.D.-T.D.W.	5-3-65
Fence	S.C.-T.D.W.	11-25-64
First Draft	S.C.-W.E.S.	10-19-64

STATE OF FLORIDA
STATE ROAD DEPARTMENT

RIGHT OF WAY MAP

STATE ROAD No. S-286 CALHOUN COUNTY

	BY	DATE	APPROVED BY	DATE
DRAWN			R. L. Dial — DISTRICT ENGINEER	
TRACED	JD	5-19-64		
CHECKED			ENGINEER OF RIGHTS OF WAY	
COMPARED				
INDEXED			STATE HIGHWAY ENGINEER	6-29-64

SECTION 47503-2601 SHEET 1 OF 2

FROM SR. 69 TO JACKSON COUNTY LINE

FED. ROAD DIV. No.	STATE	PROJECT No.	FISCAL YEAR	SHEET No.
3	FLA.	47503-2601		2

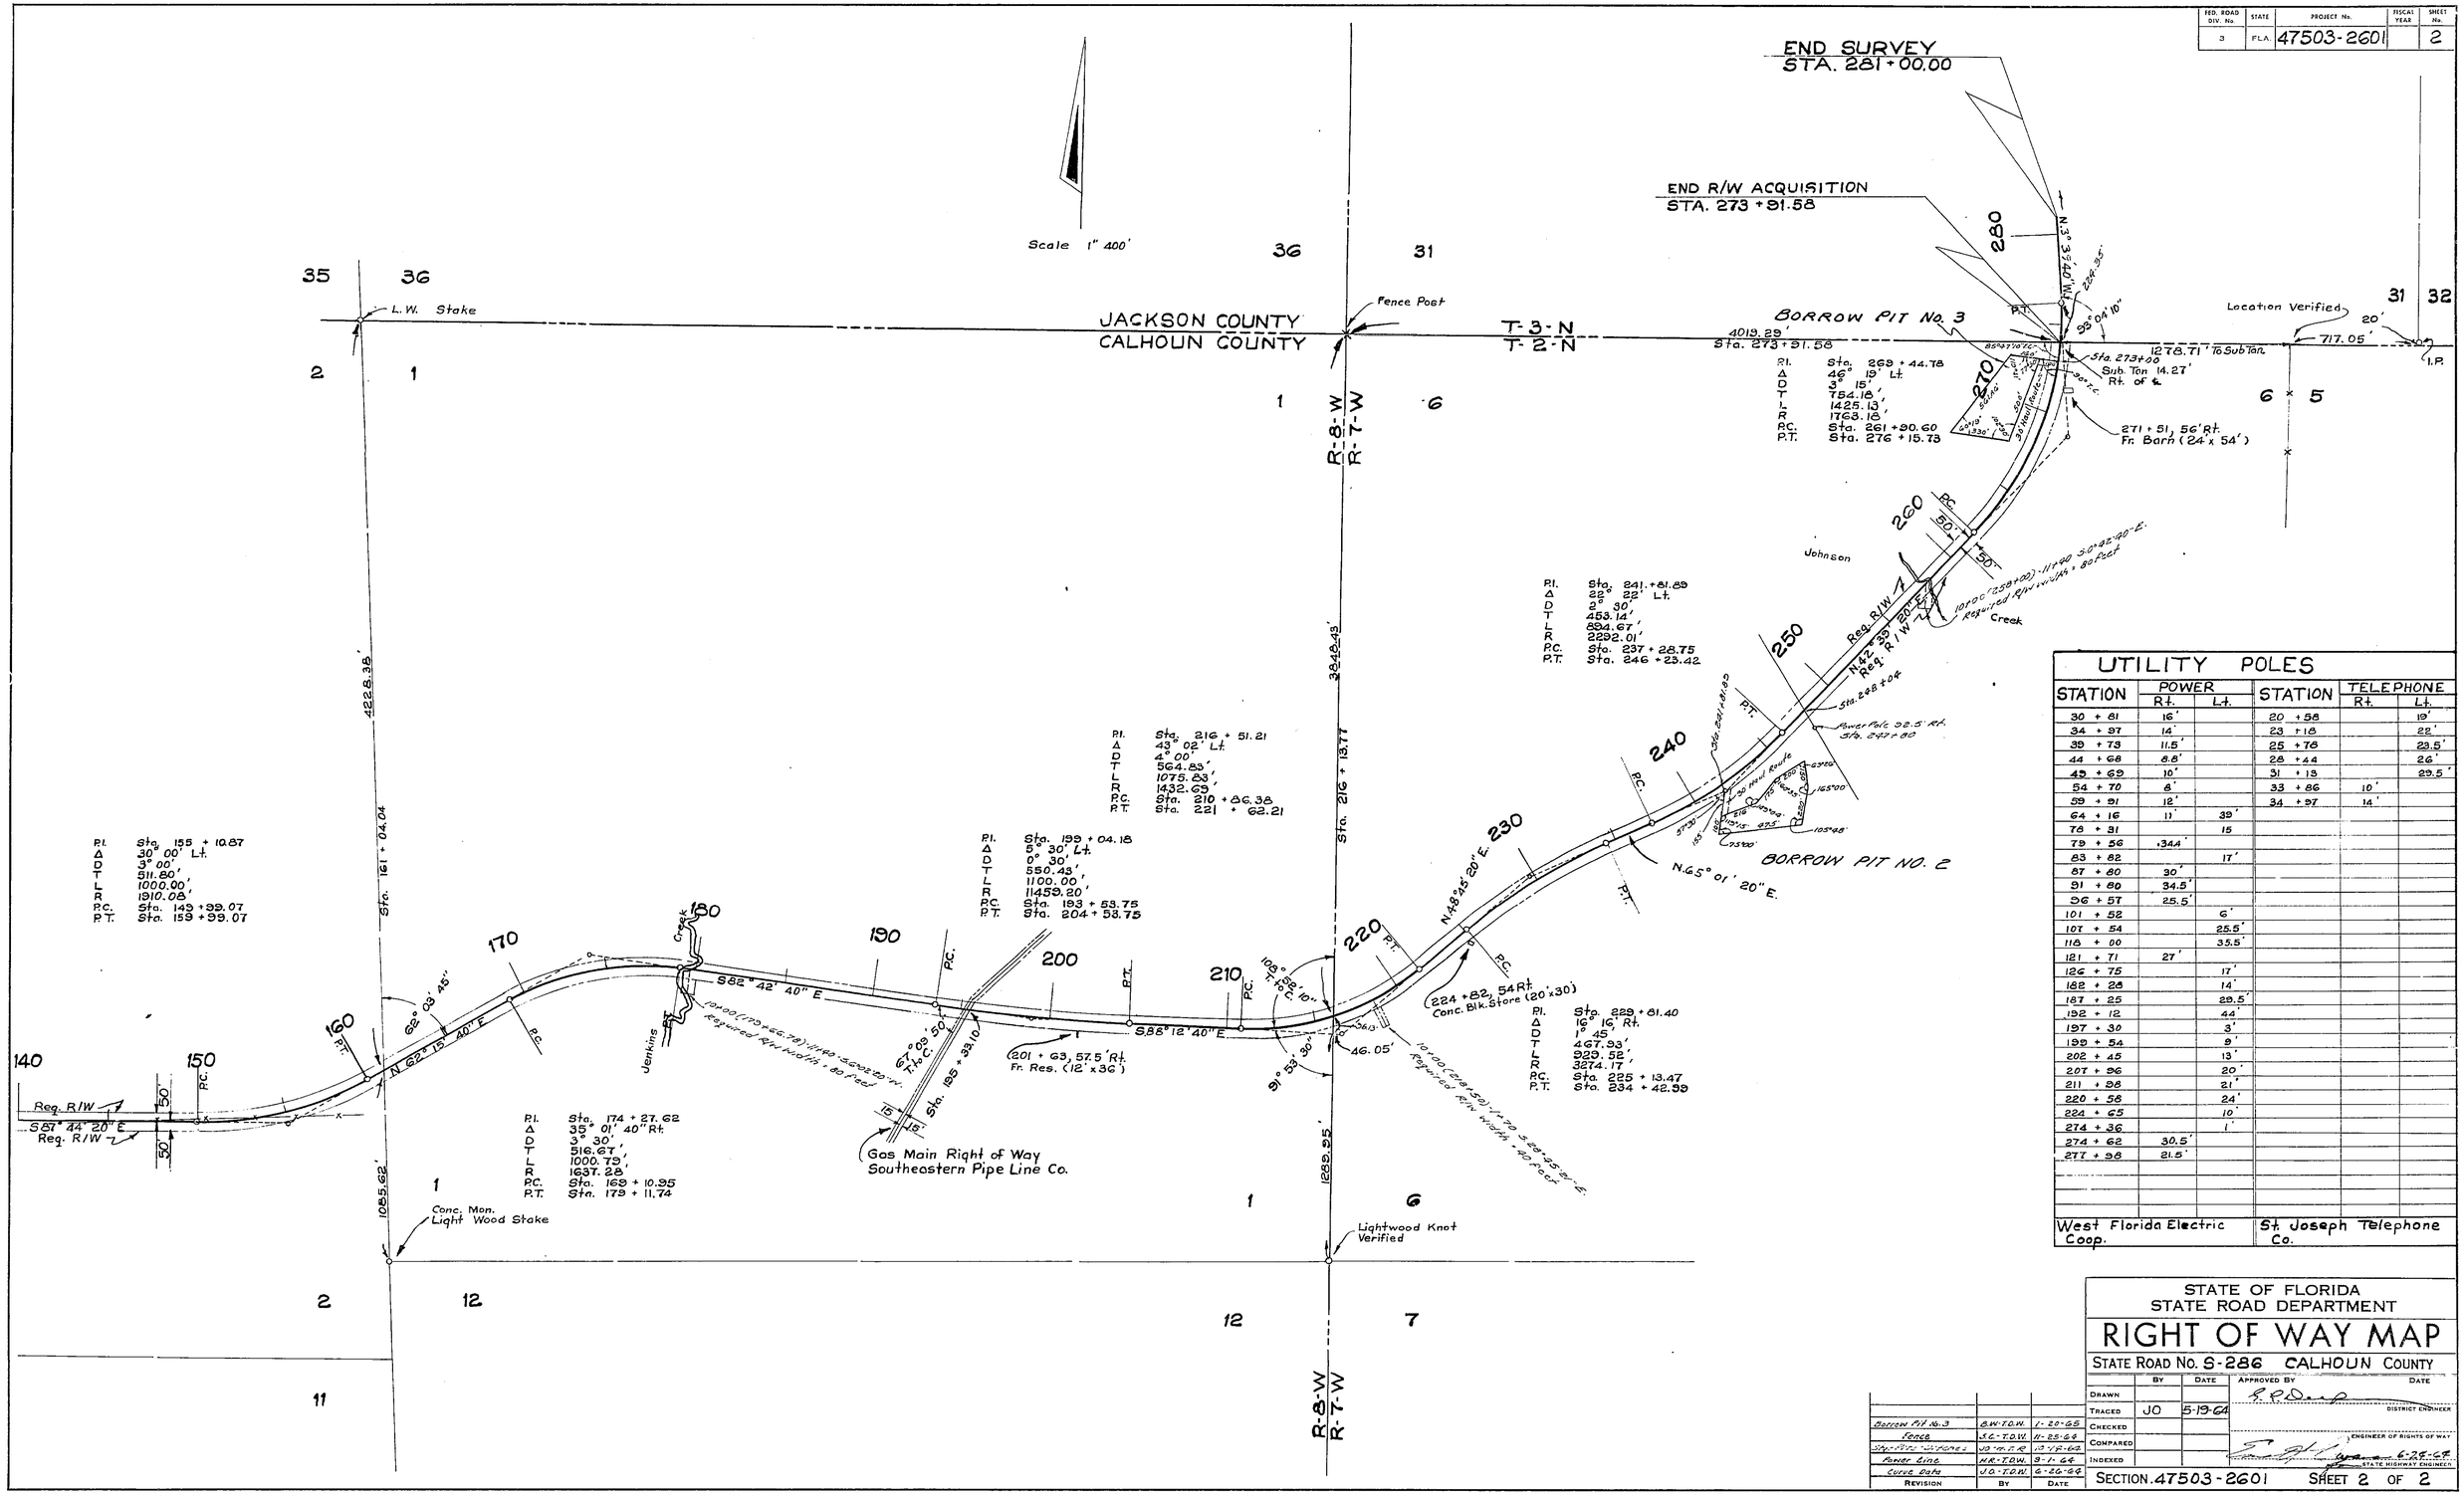

UTILITY POLES

STATION	POWER Rt.	POWER Lt.	STATION	TELEPHONE Rt.	TELEPHONE Lt.
30 + 81	16'		20 + 58		19'
34 + 97	14'		23 + 18		22'
39 + 73	11.5'		25 + 76		23.5'
44 + 68	8.8'		28 + 44		26'
49 + 69	10'		31 + 13		29.5'
54 + 70	8'		33 + 86	10'	
59 + 91	12'		34 + 97	14'	
64 + 16	11'	39'			
76 + 81		15			
79 + 56	344'				
83 + 82		17'			
87 + 80	30'				
91 + 80	34.5'				
96 + 57	25.5'				
101 + 52		6'			
107 + 54		25.5'			
118 + 00		35.5'			
121 + 71	27'				
126 + 75		17'			
182 + 28		14'			
187 + 25		29.5'			
192 + 12		44'			
197 + 30		3'			
199 + 54		9'			
202 + 45		13'			
207 + 96		20'			
211 + 88		21'			
220 + 58		24'			
224 + 65		10'			
274 + 36		1'			
274 + 62	30.5'				
277 + 98	21.5'				
West Florida Electric Coop.			St. Joseph Telephone Co.		

STATE OF FLORIDA
STATE ROAD DEPARTMENT

RIGHT OF WAY MAP

STATE ROAD No. S-286 CALHOUN COUNTY

	BY	DATE	APPROVED BY	DATE
DRAWN			R.R.D.	DISTRICT ENGINEER
TRACED	JO	5-19-64		
CHECKED				
COMPARED				ENGINEER OF RIGHTS OF WAY
INDEXED				6-25-64 STATE HIGHWAY ENGINEER

REVISION	BY	DATE
Borrow Pit No. 3	B.W.-T.D.W.	1-20-65
Fence	J.C.-T.D.W.	11-25-64
Sta.-Pt.-Offsets	J.O.-T.D.W.	10-15-62
Power Line	R.R.-T.D.W.	3-1-64
Curve Data	J.O.-T.D.W.	2-26-62

SECTION 47503-2601 SHEET 2 OF 2

FROM SR 69 TO JACKSON COUNTY LINE