FED. ROAD DIV. No.	STATE	F A PROJECT NO.	FISCAL YEAR	SHEET No.
3	FLA.			1

BOOK NUMBERS 1008422
1008427
1006468

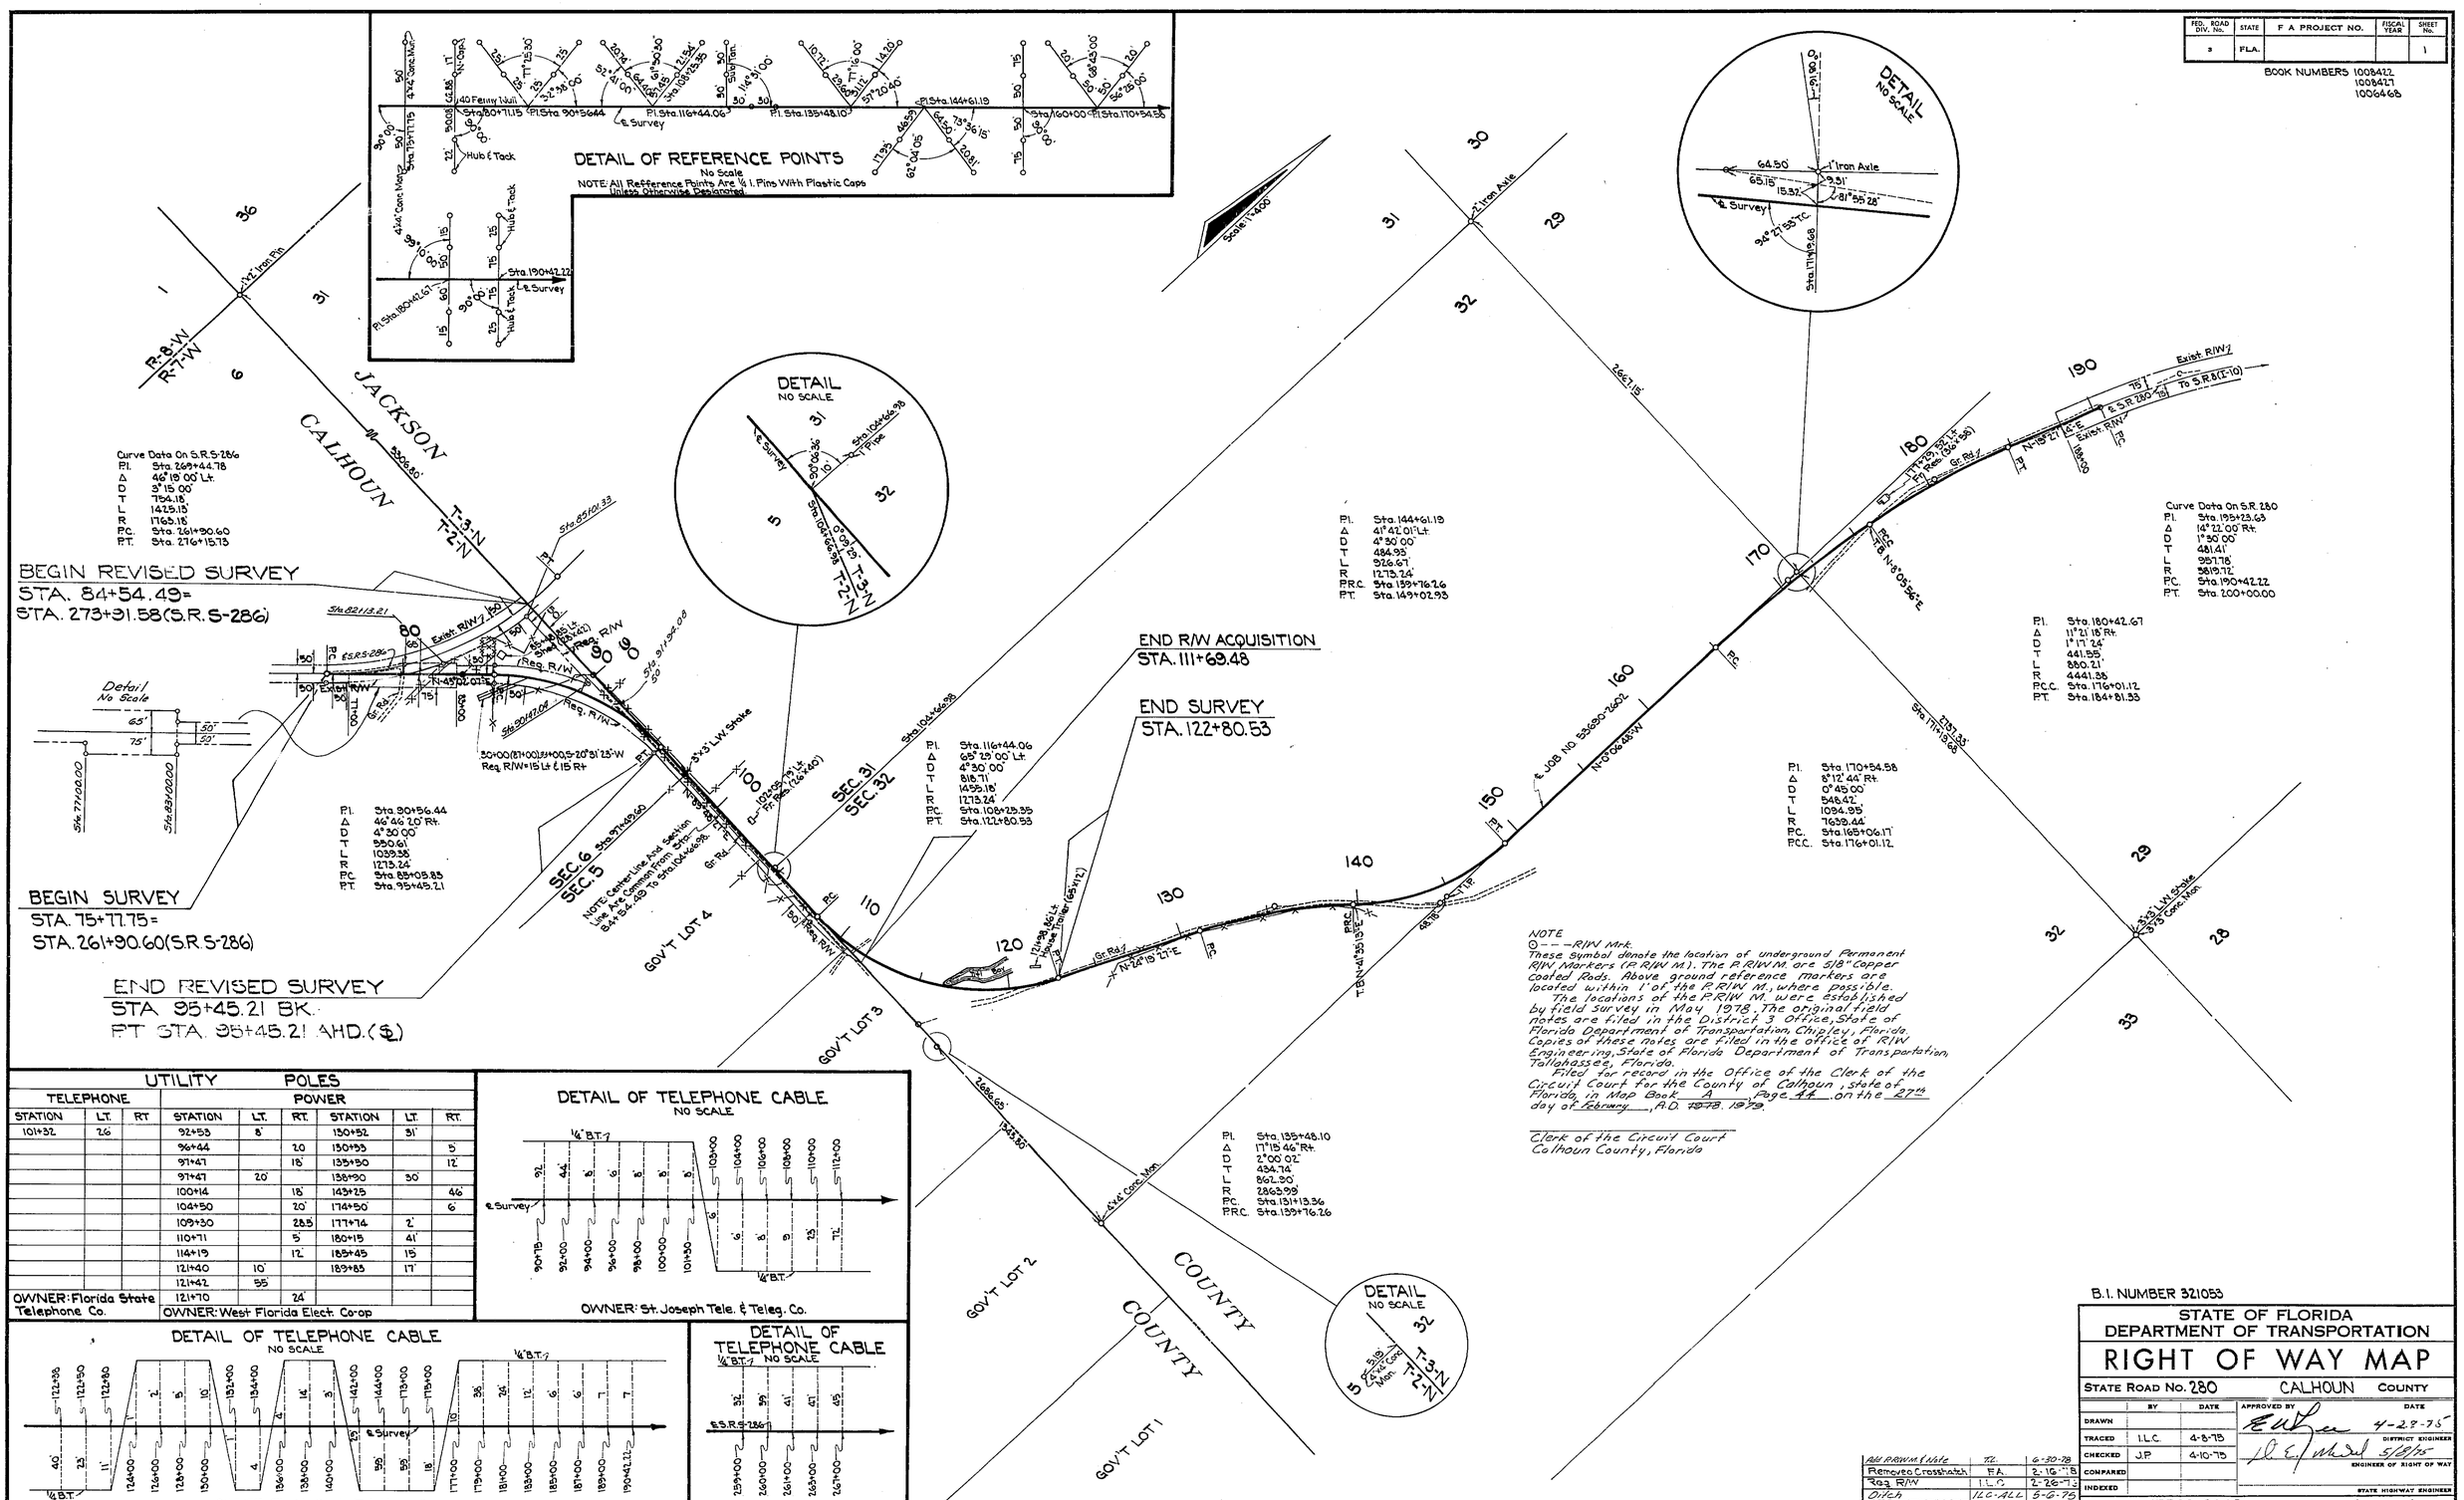

UTILITY POLES

TELEPHONE STATION	TELEPHONE LT.	TELEPHONE RT.	POWER STATION	POWER LT.	POWER RT.	POWER STATION	POWER LT.	POWER RT.
101+32	26		92+53	8'		150+52	51'	
			94+44		20	150+53		5'
			97+47		18'	135+50		12'
			97+47	20'		138+90	30	
			100+14		18'	143+25		46
			104+50		20'	174+50		6'
			109+30		28.5	177+74	2'	
			110+71		5'	180+15	41'	
			114+19		12'	185+45	15	
			121+40	10'		189+85	17'	
			121+42	55'				
OWNER: Florida State Telephone Co.			121+70		24'			
			OWNER: West Florida Elect. Co-op					

REVISION	BY	DATE
Add P.R/W M. & Note	T.L.	6-30-78
Remove Crosshatch	F.A.	2-16-78
Reg. R/W	I.L.C.	2-26-79
Ditch	I.L.C.-ALL	5-6-75

B.I. NUMBER 321053

STATE OF FLORIDA
DEPARTMENT OF TRANSPORTATION

RIGHT OF WAY MAP

STATE ROAD No. 280 CALHOUN COUNTY

	BY	DATE	APPROVED BY	DATE
DRAWN				
TRACED	I.L.C.	4-8-75	DISTRICT ENGINEER	4-28-75
CHECKED	J.P.	4-10-75	ENGINEER OF RIGHT OF WAY	
COMPARED				
INDEXED			STATE HIGHWAY ENGINEER	

SECTION 47503-2603 SHEET 1 OF 1

MILL SPRINGS CHURCH ROAD FROM S.R. S-286 TO JACKSON CO. LINE