FED. ROAD DIV. No.	STATE	PROJECT No.	FISCAL YEAR	SHEET No.
3	FLA.	47505-2601		1

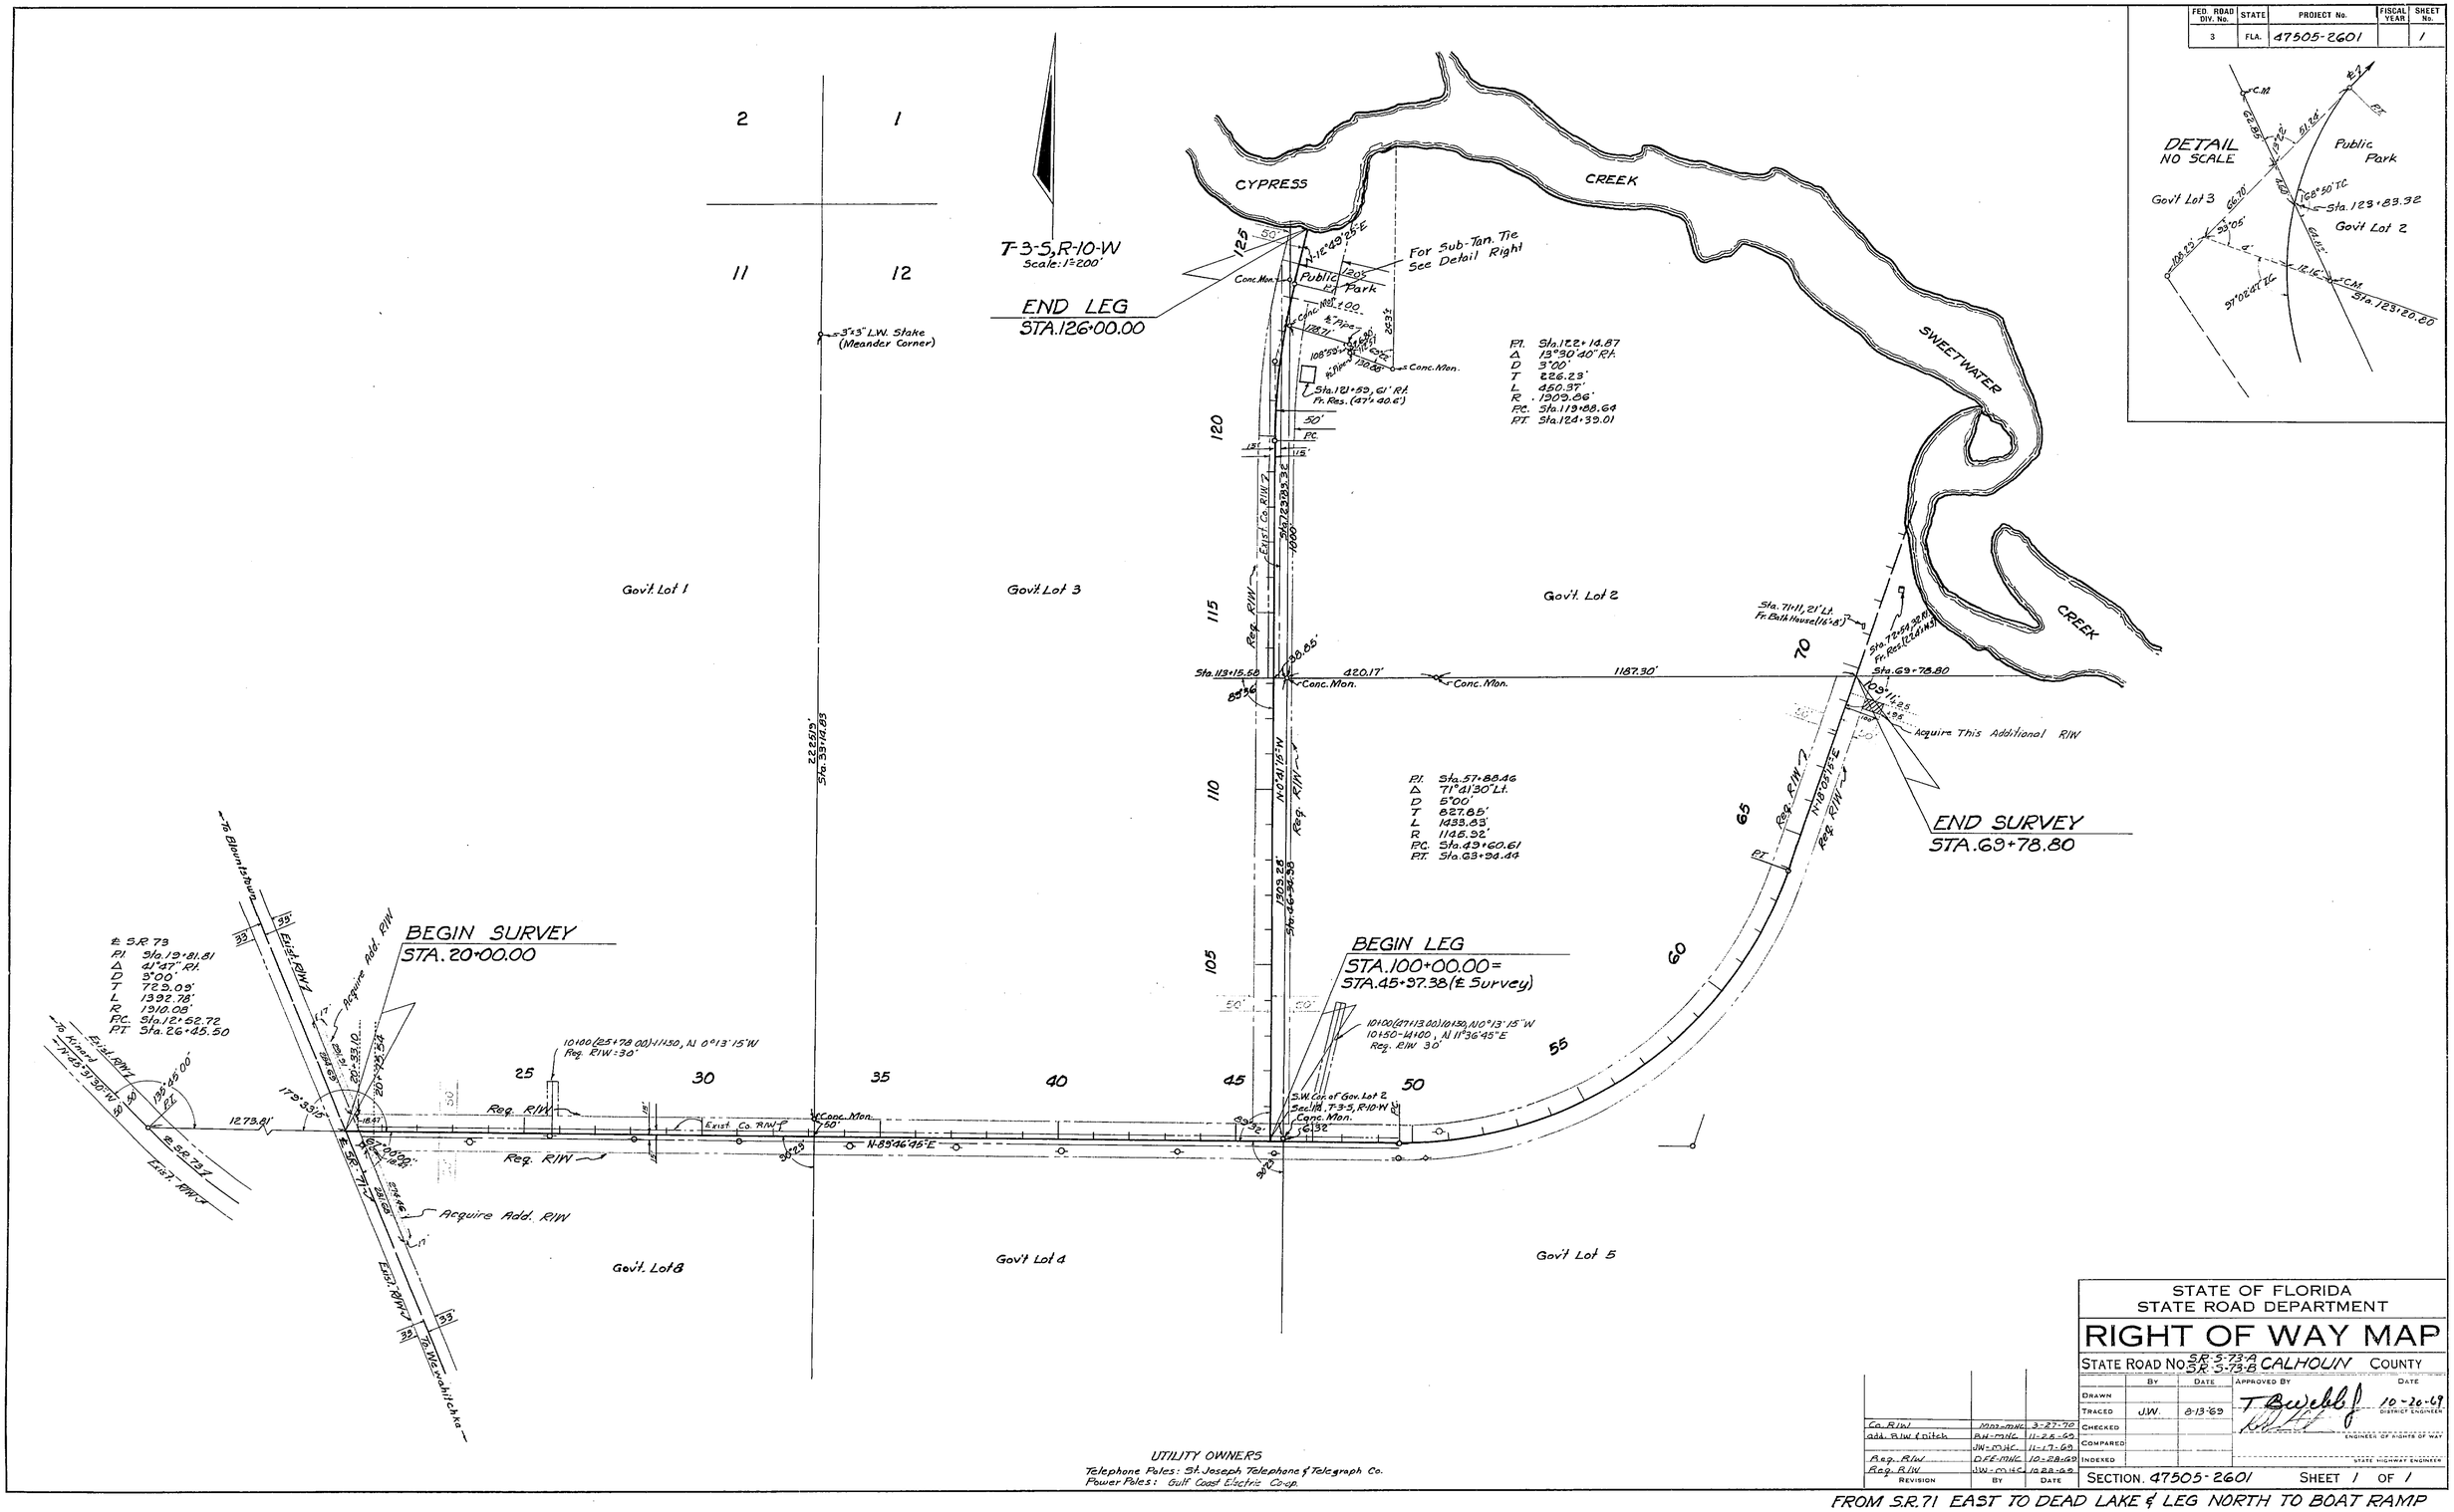

UTILITY OWNERS
Telephone Poles: St. Joseph Telephone & Telegraph Co.
Power Poles: Gulf Coast Electric Co-op.

Revision	By	Date
Co. R/W	MMZ-MHC	3-27-70
add. R/W & pitch	BH-MHC	11-25-69
	JW-MHC	11-17-69
Reg. R/W	DFE-MHC	10-28-69
Reg. R/W	JW-MHC	10-28-69

STATE OF FLORIDA
STATE ROAD DEPARTMENT

RIGHT OF WAY MAP

STATE ROAD No. SR-S-73-A SR-S-73-B CALHOUN COUNTY

	By	Date	Approved By	Date
Drawn			T. B. Webb Jr.	10-20-69
Traced	J.W.	8-13-69		District Engineer
Checked				Engineer of Rights of Way
Compared				
Indexed				State Highway Engineer

SECTION. 47505-2601 SHEET 1 OF 1

FROM S.R. 71 EAST TO DEAD LAKE & LEG NORTH TO BOAT RAMP