FED. ROAD DIV. No.	STATE	SEC. AND JOB No.s	FISCAL YEAR	SHEET No.	TOTAL SHEETS
3	FLA.	4752-150 5364-150	'54	1	1

32

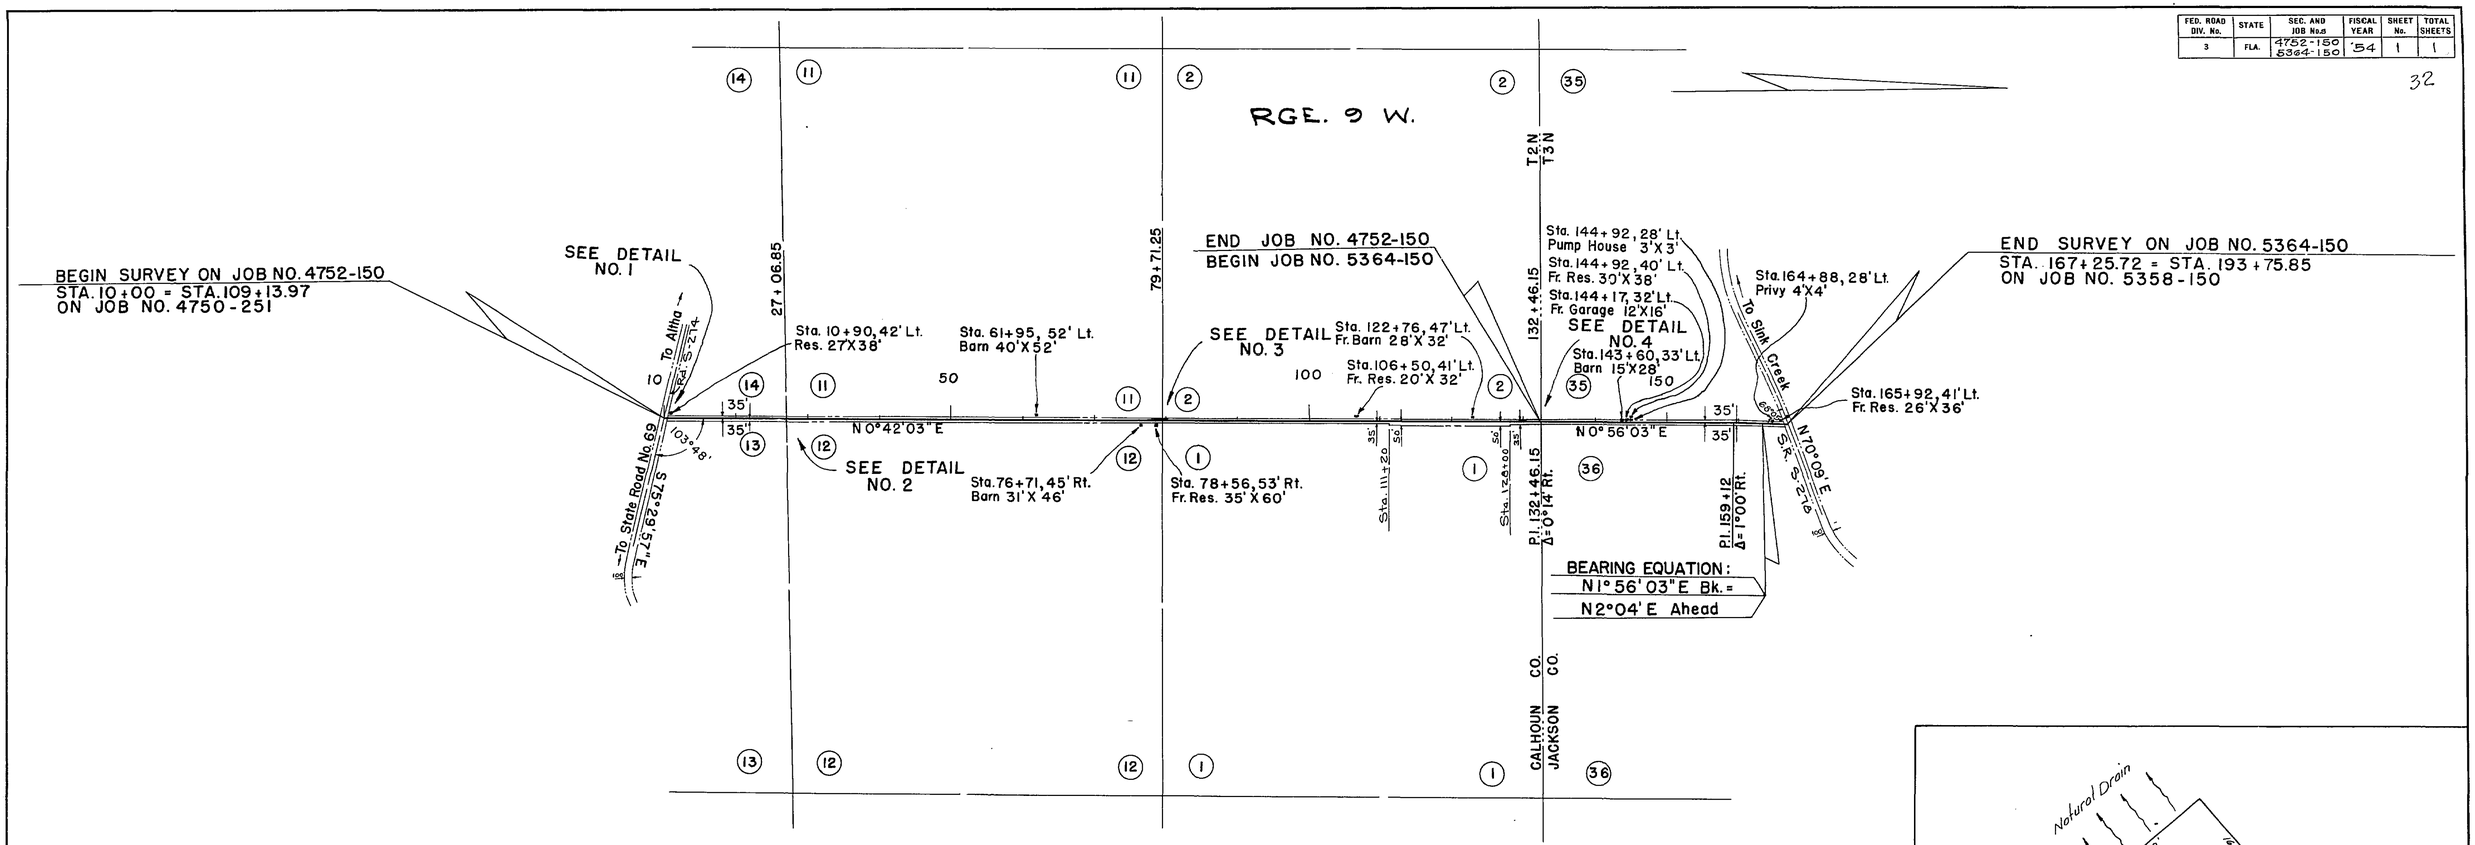

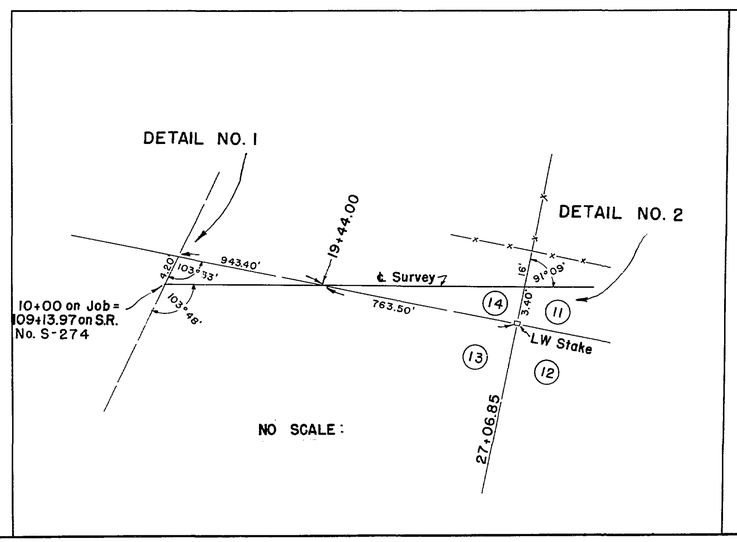

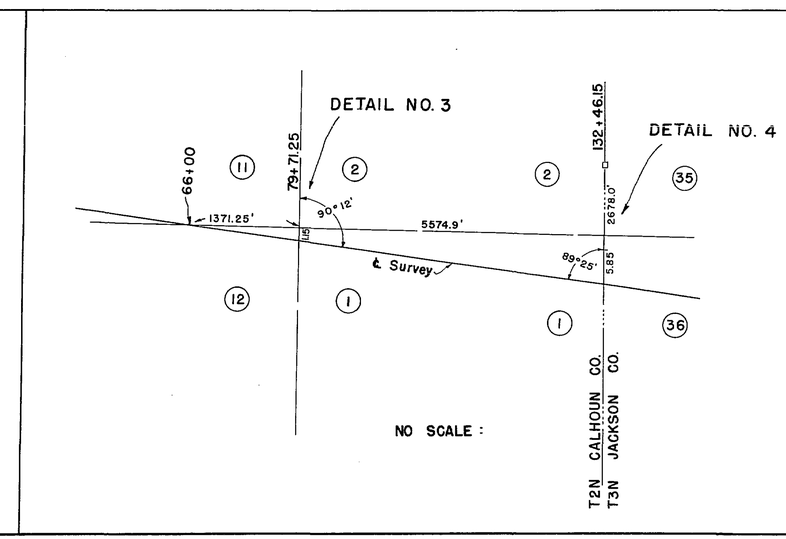

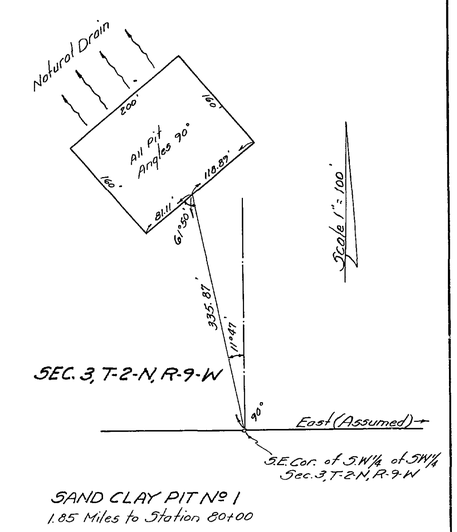

SAND CLAY PIT No. 1
1.85 Miles to Station 80+00

STATE OF FLORIDA
STATE ROAD DEPARTMENT

RIGHT OF WAY MAP

SECTION No. 4752-150 & 5364-101

ROAD No. S-275 CALHOUN & JACKSON COUNTY

SCALE 1" = 1000'	NAMES	DATES	APPROVED BY
DRAWN			
TRACED	G.L.W.	1-12-54	DIVISION ENGINEER
INDEXED			
REVISED		2-19-54 3-17-54	STATE HIGHWAY ENGINEER
REVISED			