FED. ROAD DIV. No.	STATE	SEC. AND JOB No.	FISCAL YEAR	SHEET No.	TOTAL SHEETS
3	FLA.	4755-150	'56	1	1

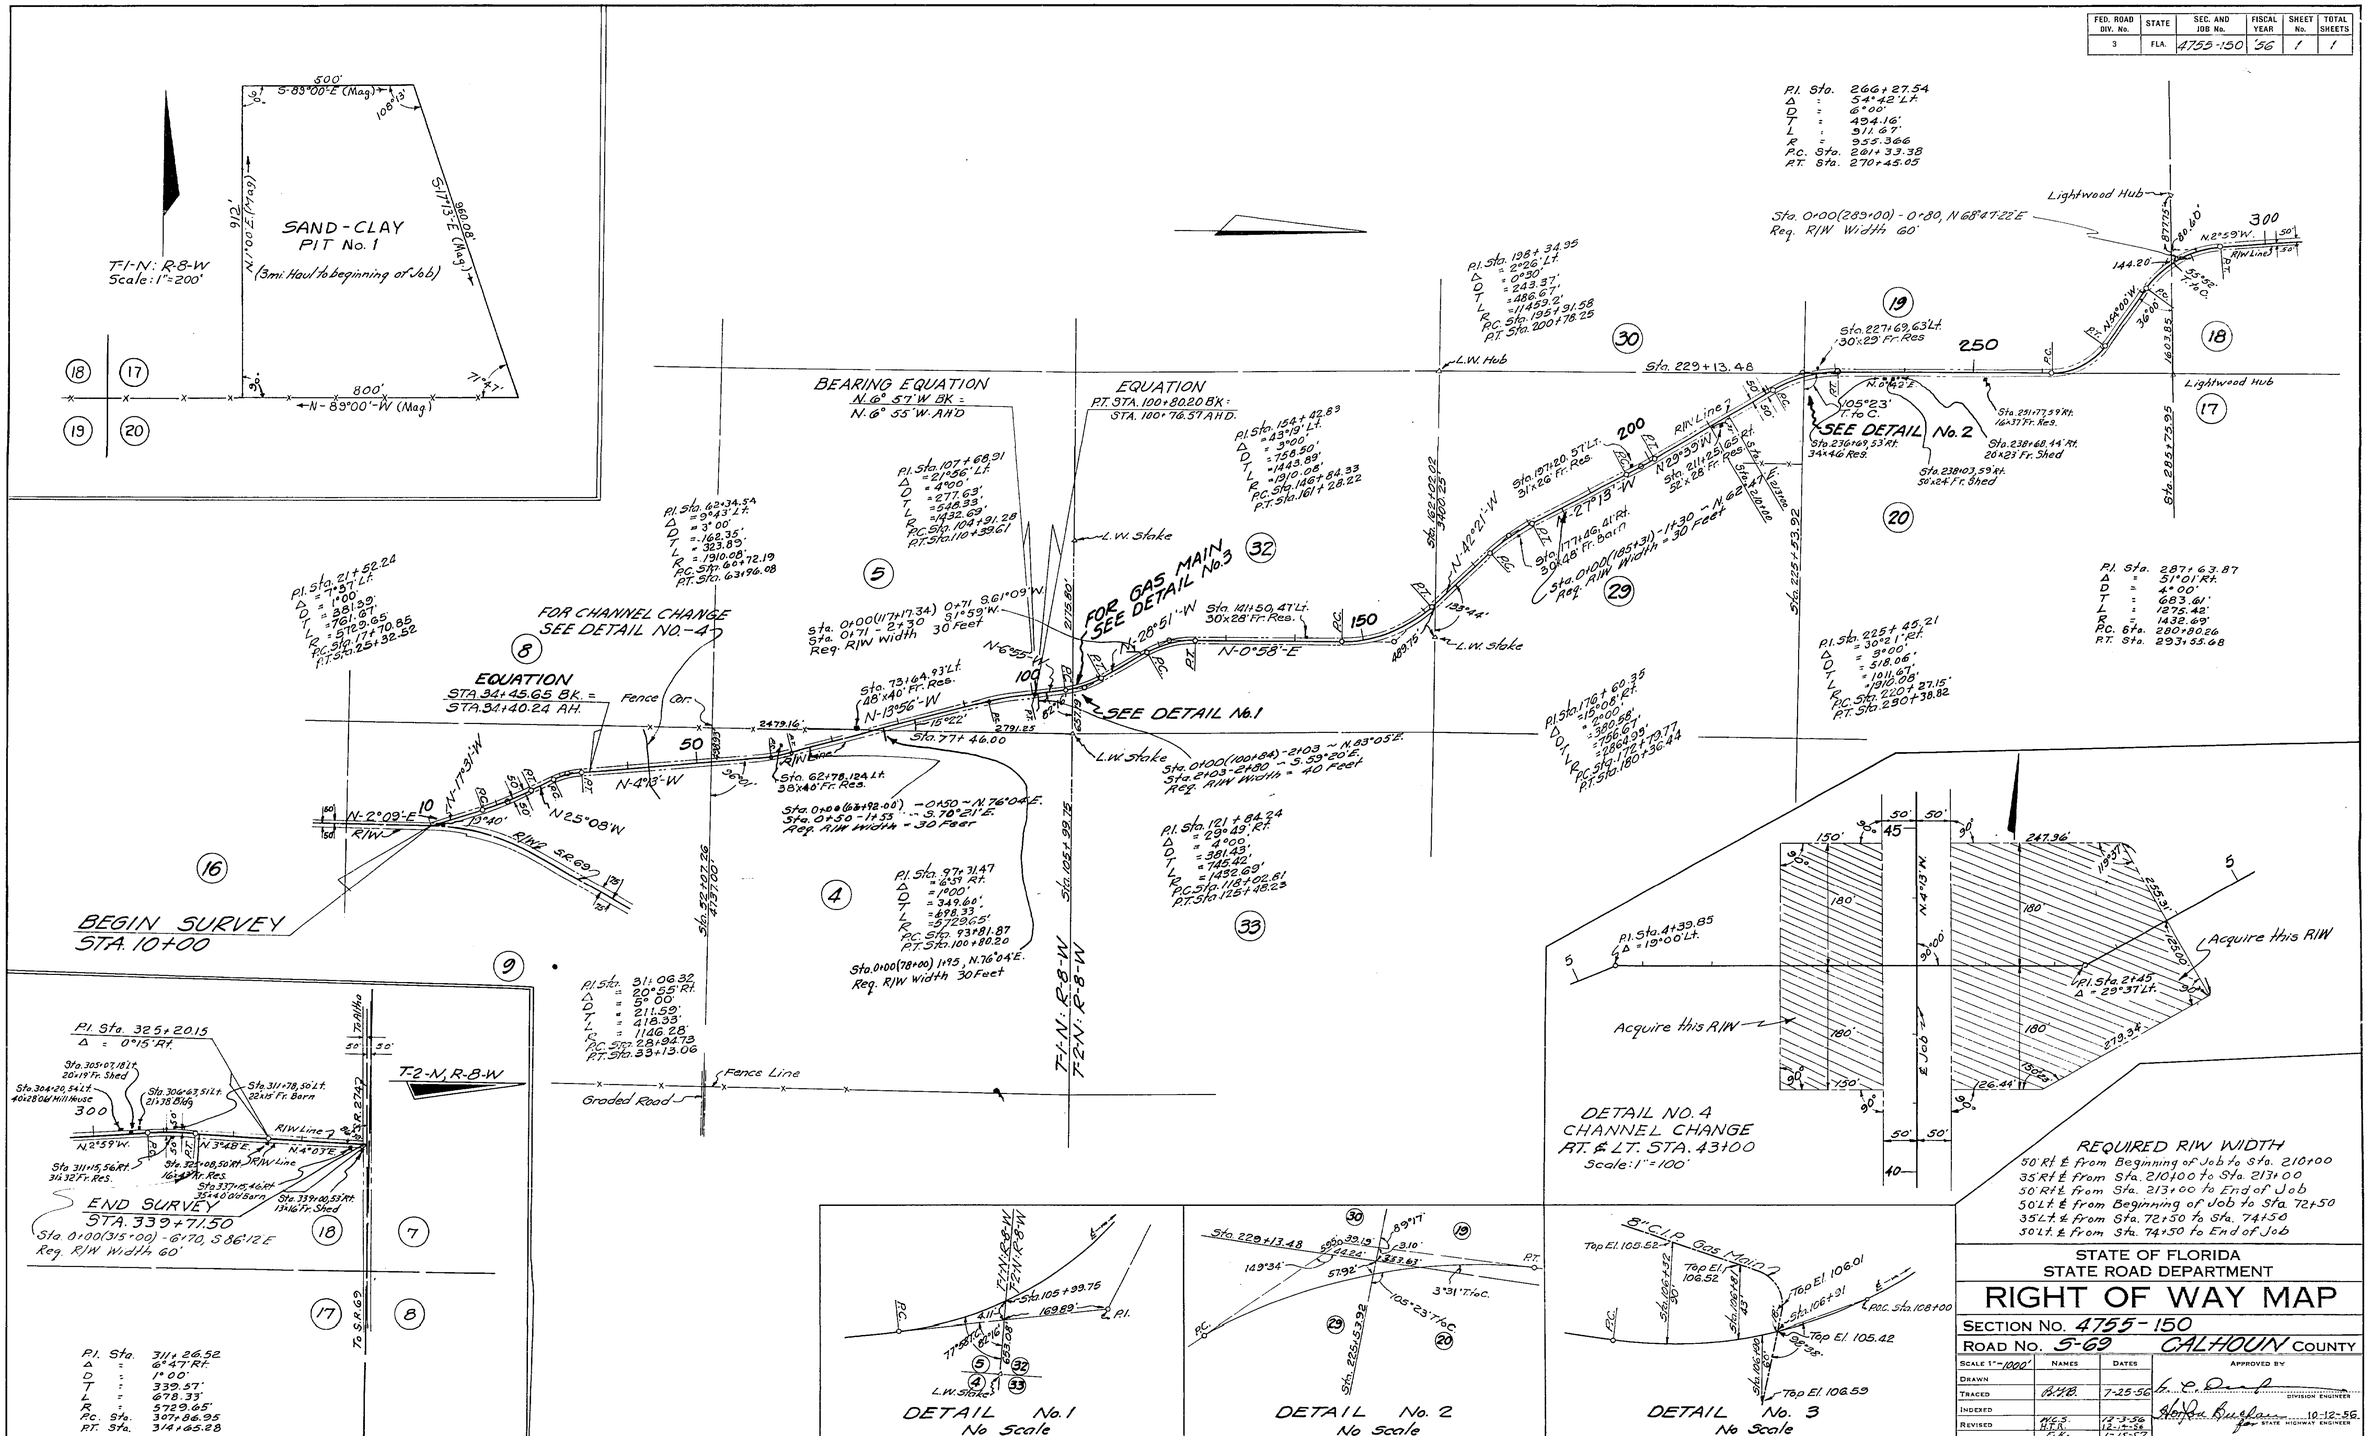

REQUIRED R/W WIDTH

50' Rt. ℄ from Beginning of Job to Sta. 210+00
35' Rt ℄ from Sta. 210+00 to Sta. 213+00
50' Rt ℄ from Sta. 213+00 to End of Job
50' Lt. ℄ from Beginning of Job to Sta. 72+50
35' Lt. ℄ from Sta. 72+50 to Sta. 74+50
50' Lt. ℄ from Sta. 74+50 to End of Job

STATE OF FLORIDA
STATE ROAD DEPARTMENT

RIGHT OF WAY MAP

SECTION No. 4755-150

ROAD No. S-69 CALHOUN COUNTY

Scale 1"=1000'	NAMES	DATES
DRAWN		
TRACED	B.H.B.	7-25-56
INDEXED		
REVISED	W.C.S. H.F.R.	12-3-56 12-14-56
REVISED	F.K. F.K.	1-15-57 1-29-57
	F.K. F.K. H.F.R.	3-14-57 4-9-57 5-28-57 12-11-57

APPROVED BY

DIVISION ENGINEER

for STATE HIGHWAY ENGINEER 10-12-56

4755 150 1 of 1