| FED. ROAD DIV. No. | STATE | PROJECT No. | FISCAL YEAR | SHEET No. |
|---|---|---|---|---|
| 3 | FLA. | 47550-2601 | | 1 |

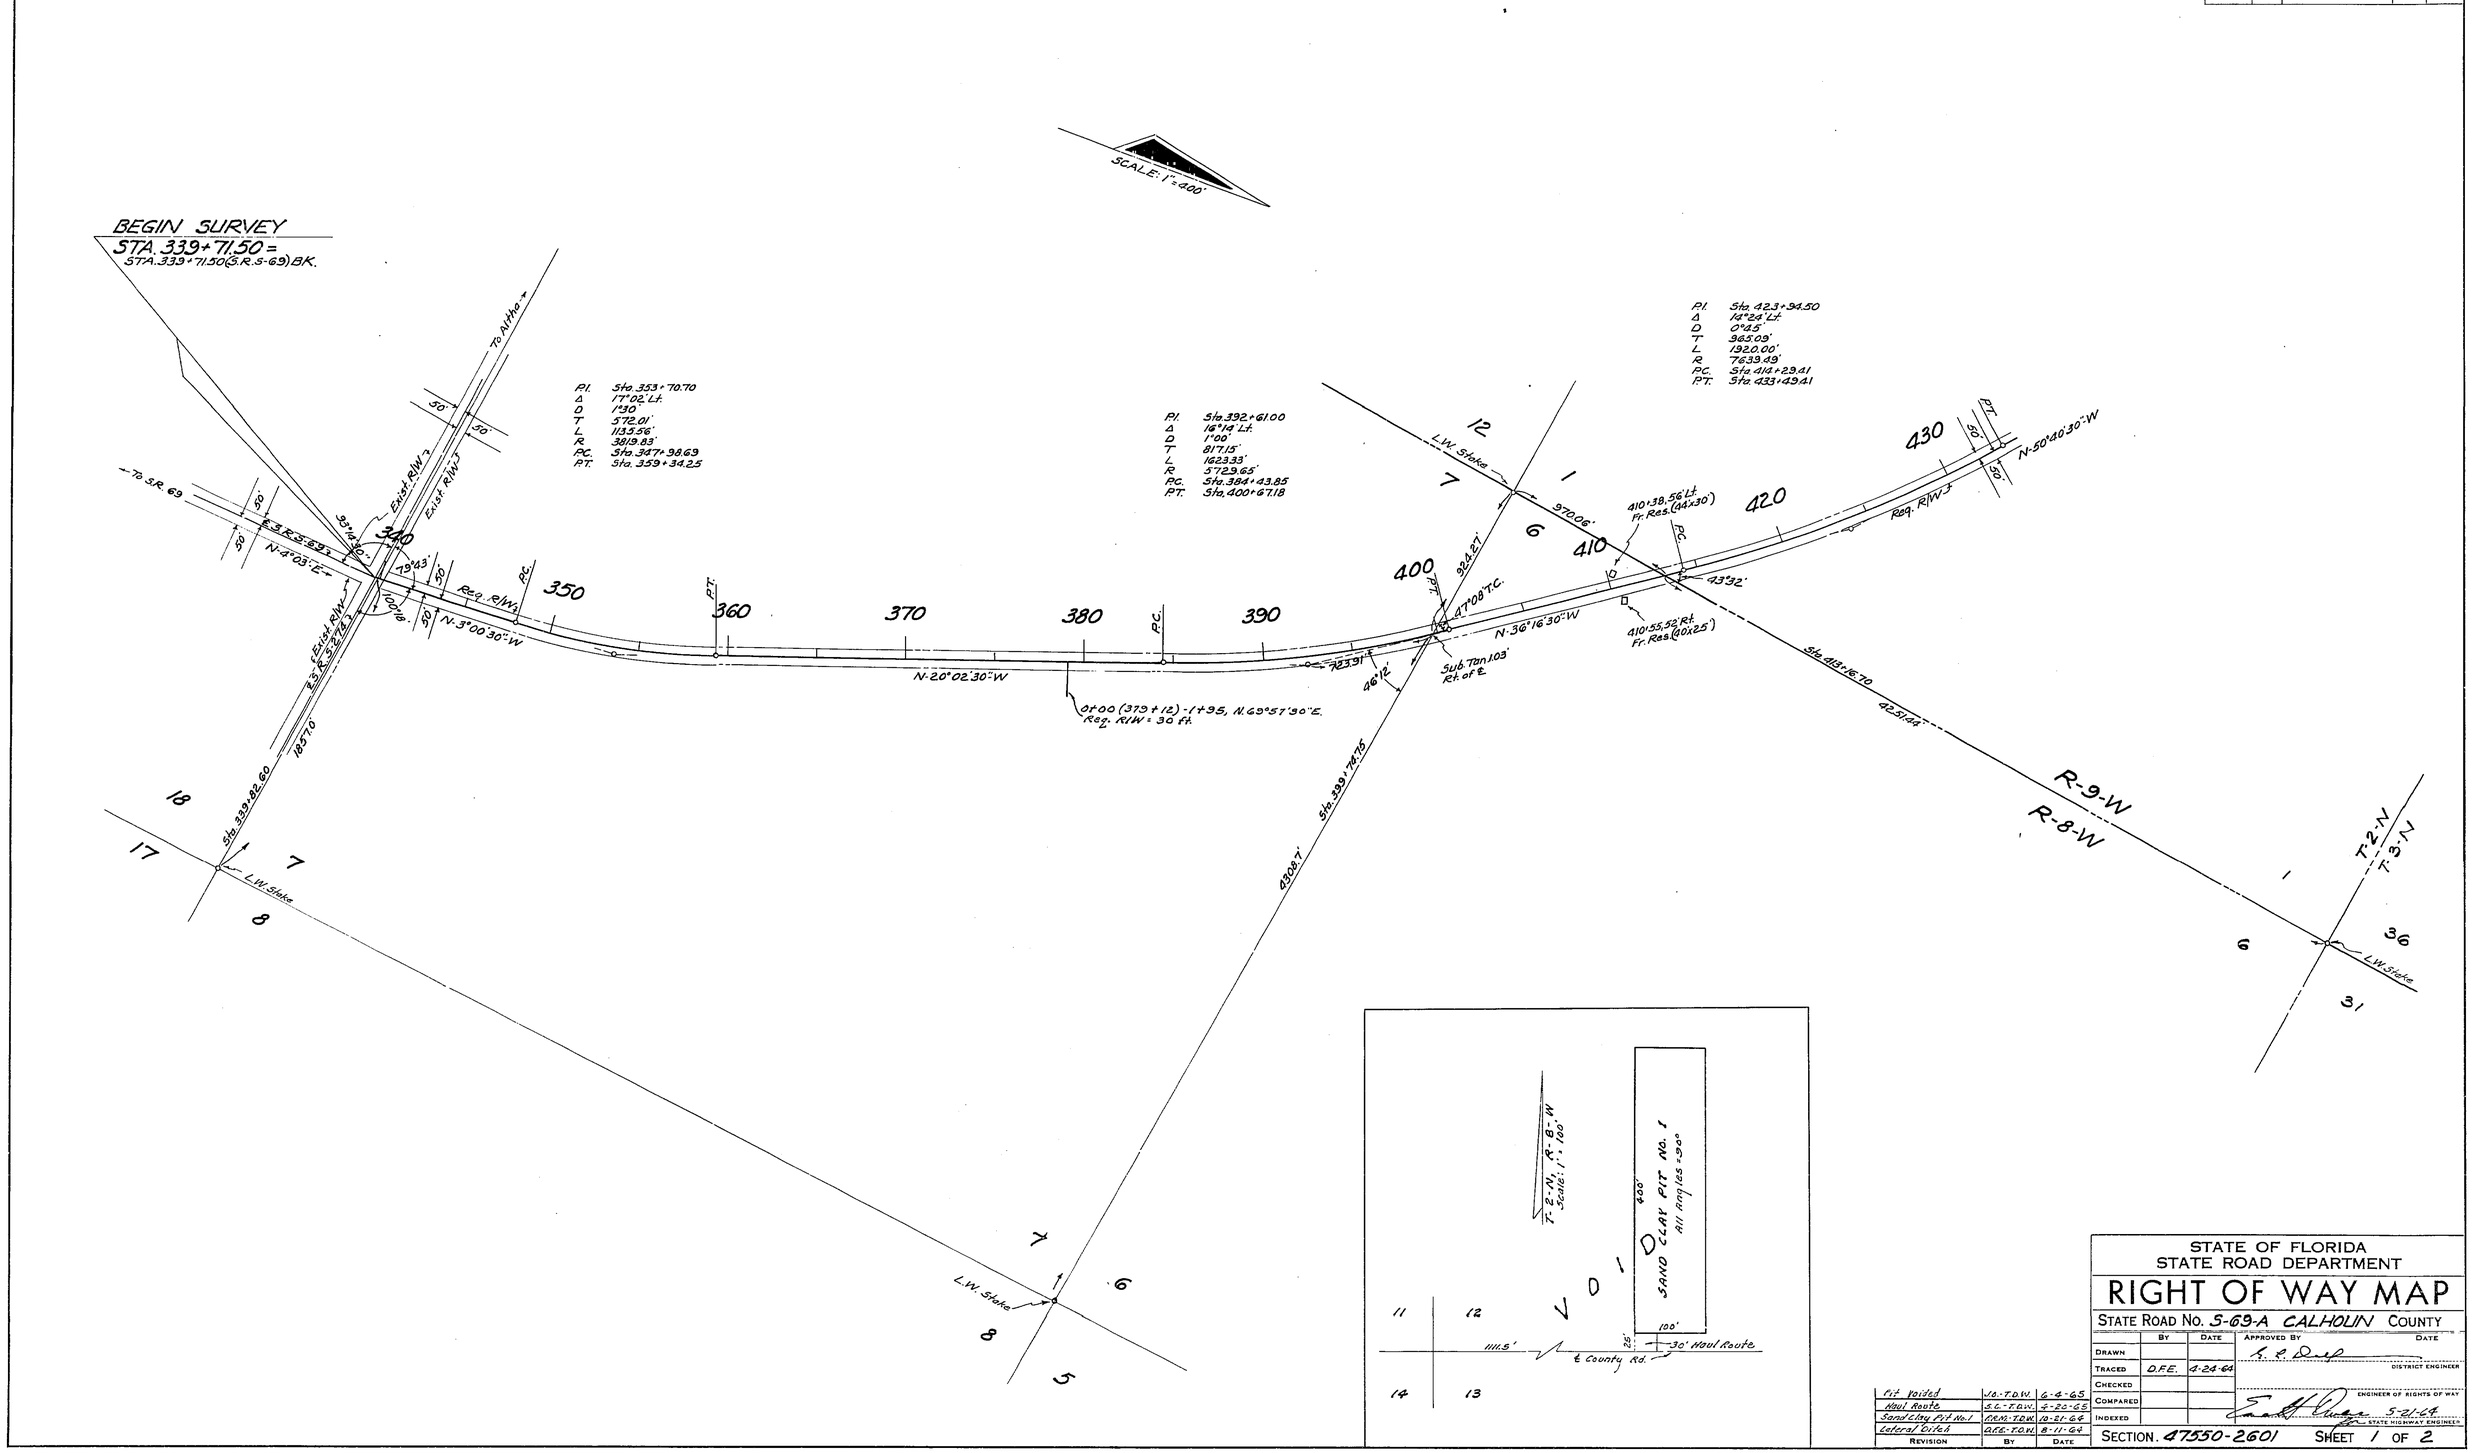


| | | |
|---|---|---|
| Pit Voided | J.O.-T.D.W. | 6-4-65 |
| Haul Route | S.C.-T.D.W. | 4-20-65 |
| Sand Clay Pit No. 1 | F.R.M.-T.D.W. | 10-21-64 |
| Lateral Ditch | D.F.E.-T.D.W. | 8-11-64 |
| REVISION | BY | DATE |

STATE OF FLORIDA
STATE ROAD DEPARTMENT

# RIGHT OF WAY MAP

STATE ROAD No. S-69-A CALHOUN COUNTY

| | BY | DATE | APPROVED BY | DATE |
|---|---|---|---|---|
| DRAWN | | | [signature] | |
| TRACED | D.F.E. | 4-24-64 | DISTRICT ENGINEER | |
| CHECKED | | | | |
| COMPARED | | | ENGINEER OF RIGHTS OF WAY | |
| INDEXED | | | [signature] 5-21-64 STATE HIGHWAY ENGINEER | |

SECTION. 47550-2601 SHEET 1 OF 2

SUNNY HILL CHURCH TO JACKSON CO. LINE

| FED. ROAD DIV. No. | STATE | PROJECT No. | FISCAL YEAR | SHEET No. |
|---|---|---|---|---|
| 3 | F.L.A. | 47550 2601 | | 2 |

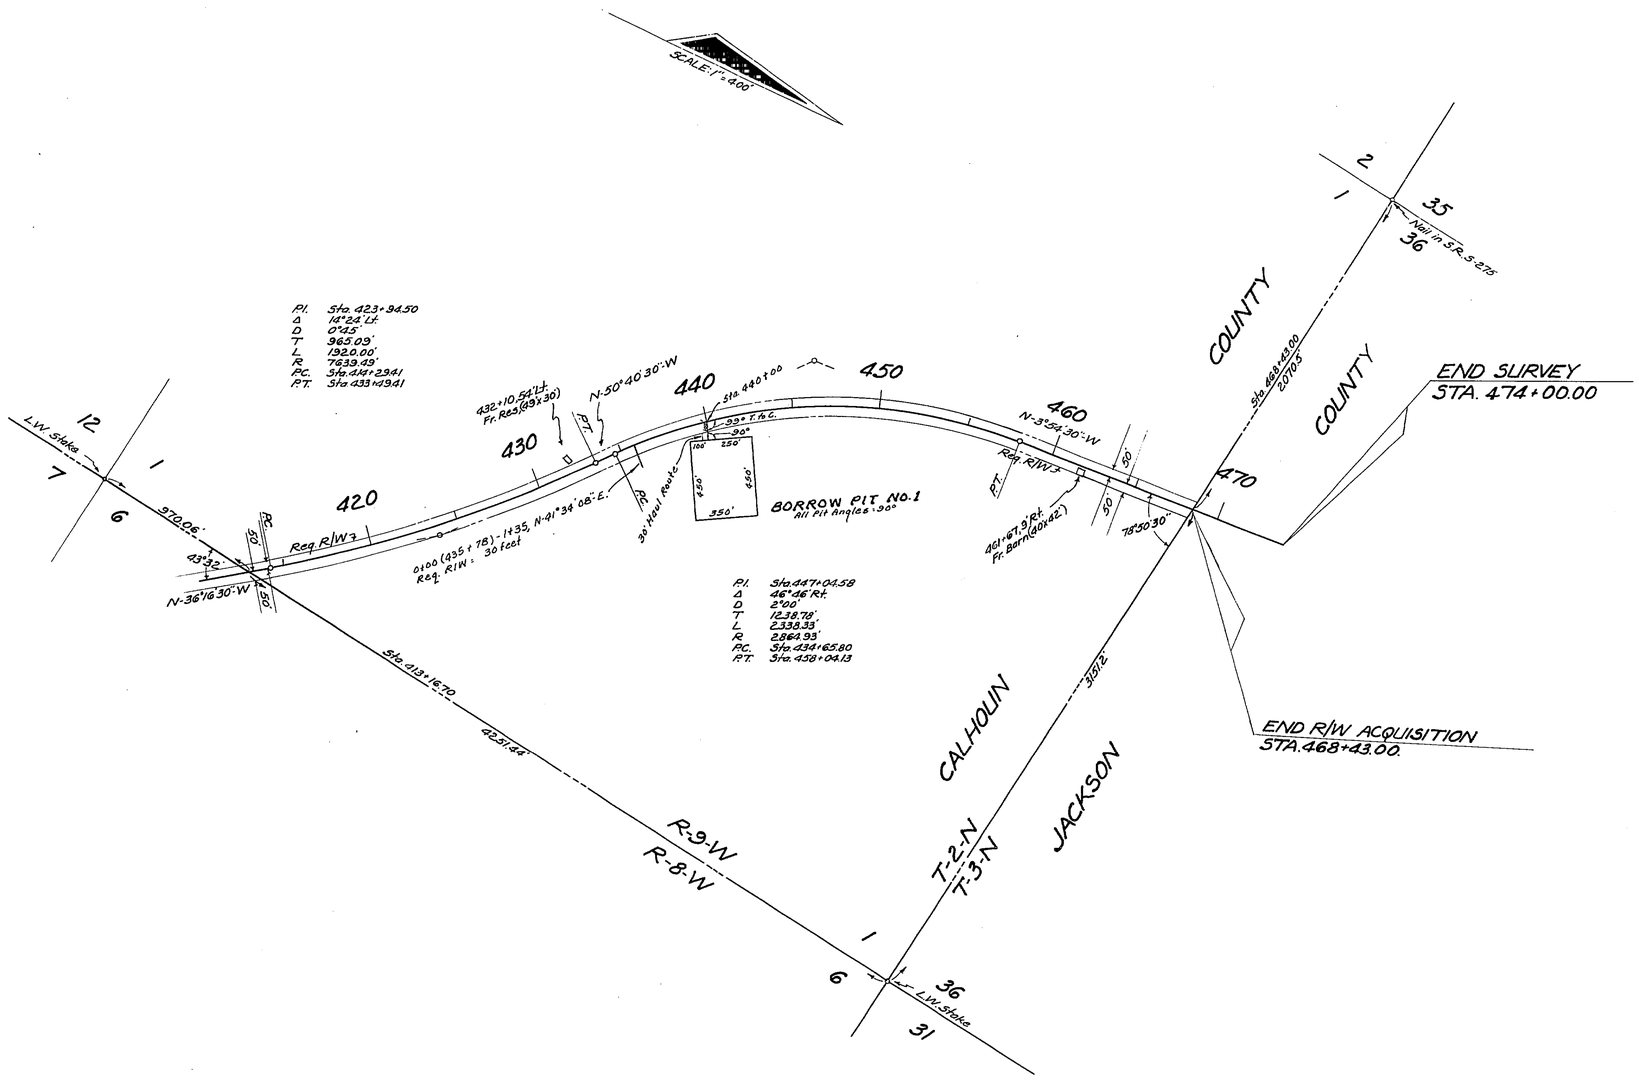


| POWER POLES | | |
|---|---|---|
| STA. | RT. | LT. |
| ○ 346+83 | 33' | |
| ○ 351+32 | 32' | |
| ○ 357+33 | | 9' |
| ○ 363+28 | 22' | |
| ○ 368+21 | | 7' |
| ○ 371+21 | 47' | |
| ○ 376+76 | 24' | |
| ○ 382+75 | 2' | |
| ○ 388+75 | 15' | |
| ○ 392+74 | | 1' |
| ○ 397+73 | | 44' |
| ○ 402+95 | | 16' |
| ○ 406+32 | | 13' |
| ○ 408+24 | 32' | |
| ○ 411+10 | | 34' |
| ○ 423+93 | | 45' |
| ⅊ 462+79 | | 39' |
| ⅊ 465+85 | | 16' |
| ⅊ 468+81 | 20' | |
| ○ 411+94 | 11' | |
| ○ 430+35 | | 40' |
| Owners: ○ - West Fla. Elec. Coop Inc. ⅊ - Fla. Public Utilities Co. | | |

STATE OF FLORIDA
STATE ROAD DEPARTMENT

# RIGHT OF WAY MAP

STATE ROAD NO. S-69-A CALHOUN COUNTY

| | BY | DATE | APPROVED BY | DATE |
|---|---|---|---|---|
| DRAWN | | | | |
| TRACED | D.F.E. | 4-24-64 | DISTRICT ENGINEER | |
| CHECKED | | | | |
| COMPARED | | | ENGINEER OF RIGHTS OF WAY | |
| INDEXED | | | STATE HIGHWAY ENGINEER | 5-21-64 |

| REVISION | BY | DATE |
|---|---|---|
| Borrow Pit No. 1 | J.C.-F.C.H. | 9-17-64 |
| Lateral Ditch | D.F.E.-F.C.H. | 8-11-64 |

SECTION. 47550-2601 SHEET 2 OF 2

SUNNY HILL CHURCH TO JACKSON CO. LINE