FED. ROAD DIV. No.	STATE	SEC. AND JOB No.	FISCAL YEAR	SHEET No.	TOTAL SHEETS
3	FLA.	4756-150	56	1	1

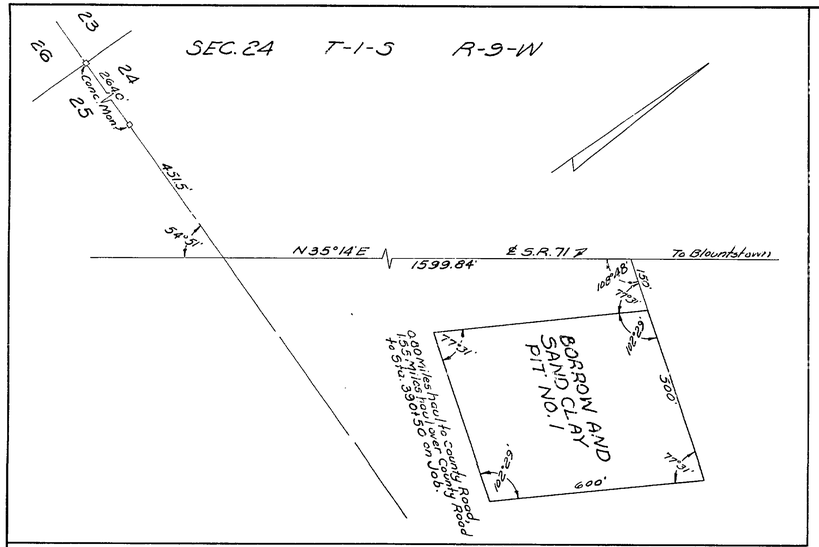

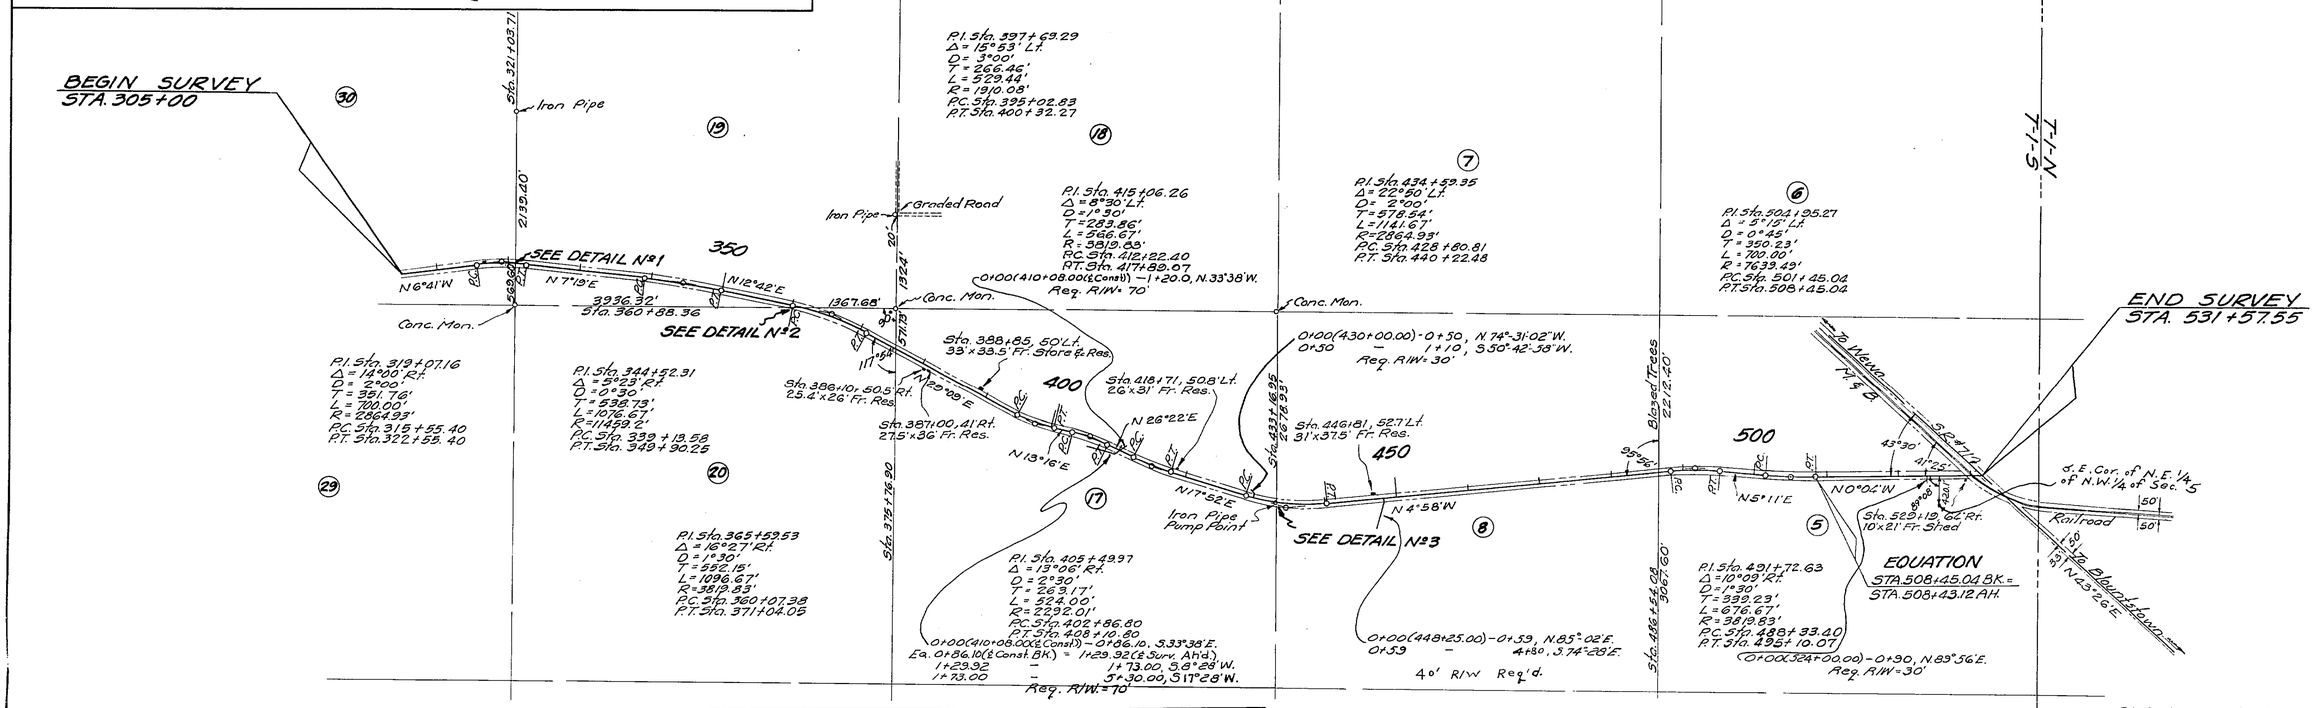

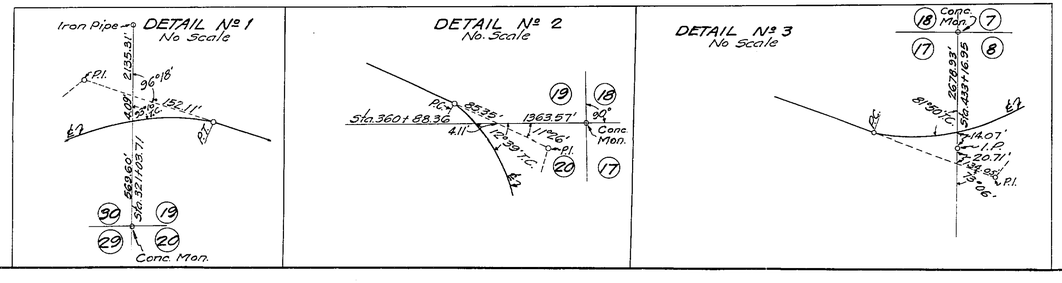

REQUIRED R/W WIDTH
50' Rt. & Lt. of ℄ from Beginning to End of Job

STATE OF FLORIDA
STATE ROAD DEPARTMENT

RIGHT OF WAY MAP

SECTION No. 4756-150

ROAD No. S-69 CALHOUN COUNTY

SCALE 1" = 1000'	NAMES	DATES	APPROVED BY
DRAWN			
TRACED	R.H.B. & W.C.	7-11-56	DIVISION ENGINEER
INDEXED			
REVISED	R.C.S. F.K.	10-29-56 2-13-57	for STATE HIGHWAY ENGINEER
REVISED			