STATE PROJ. NO.	SHEET No.
04020-2516	

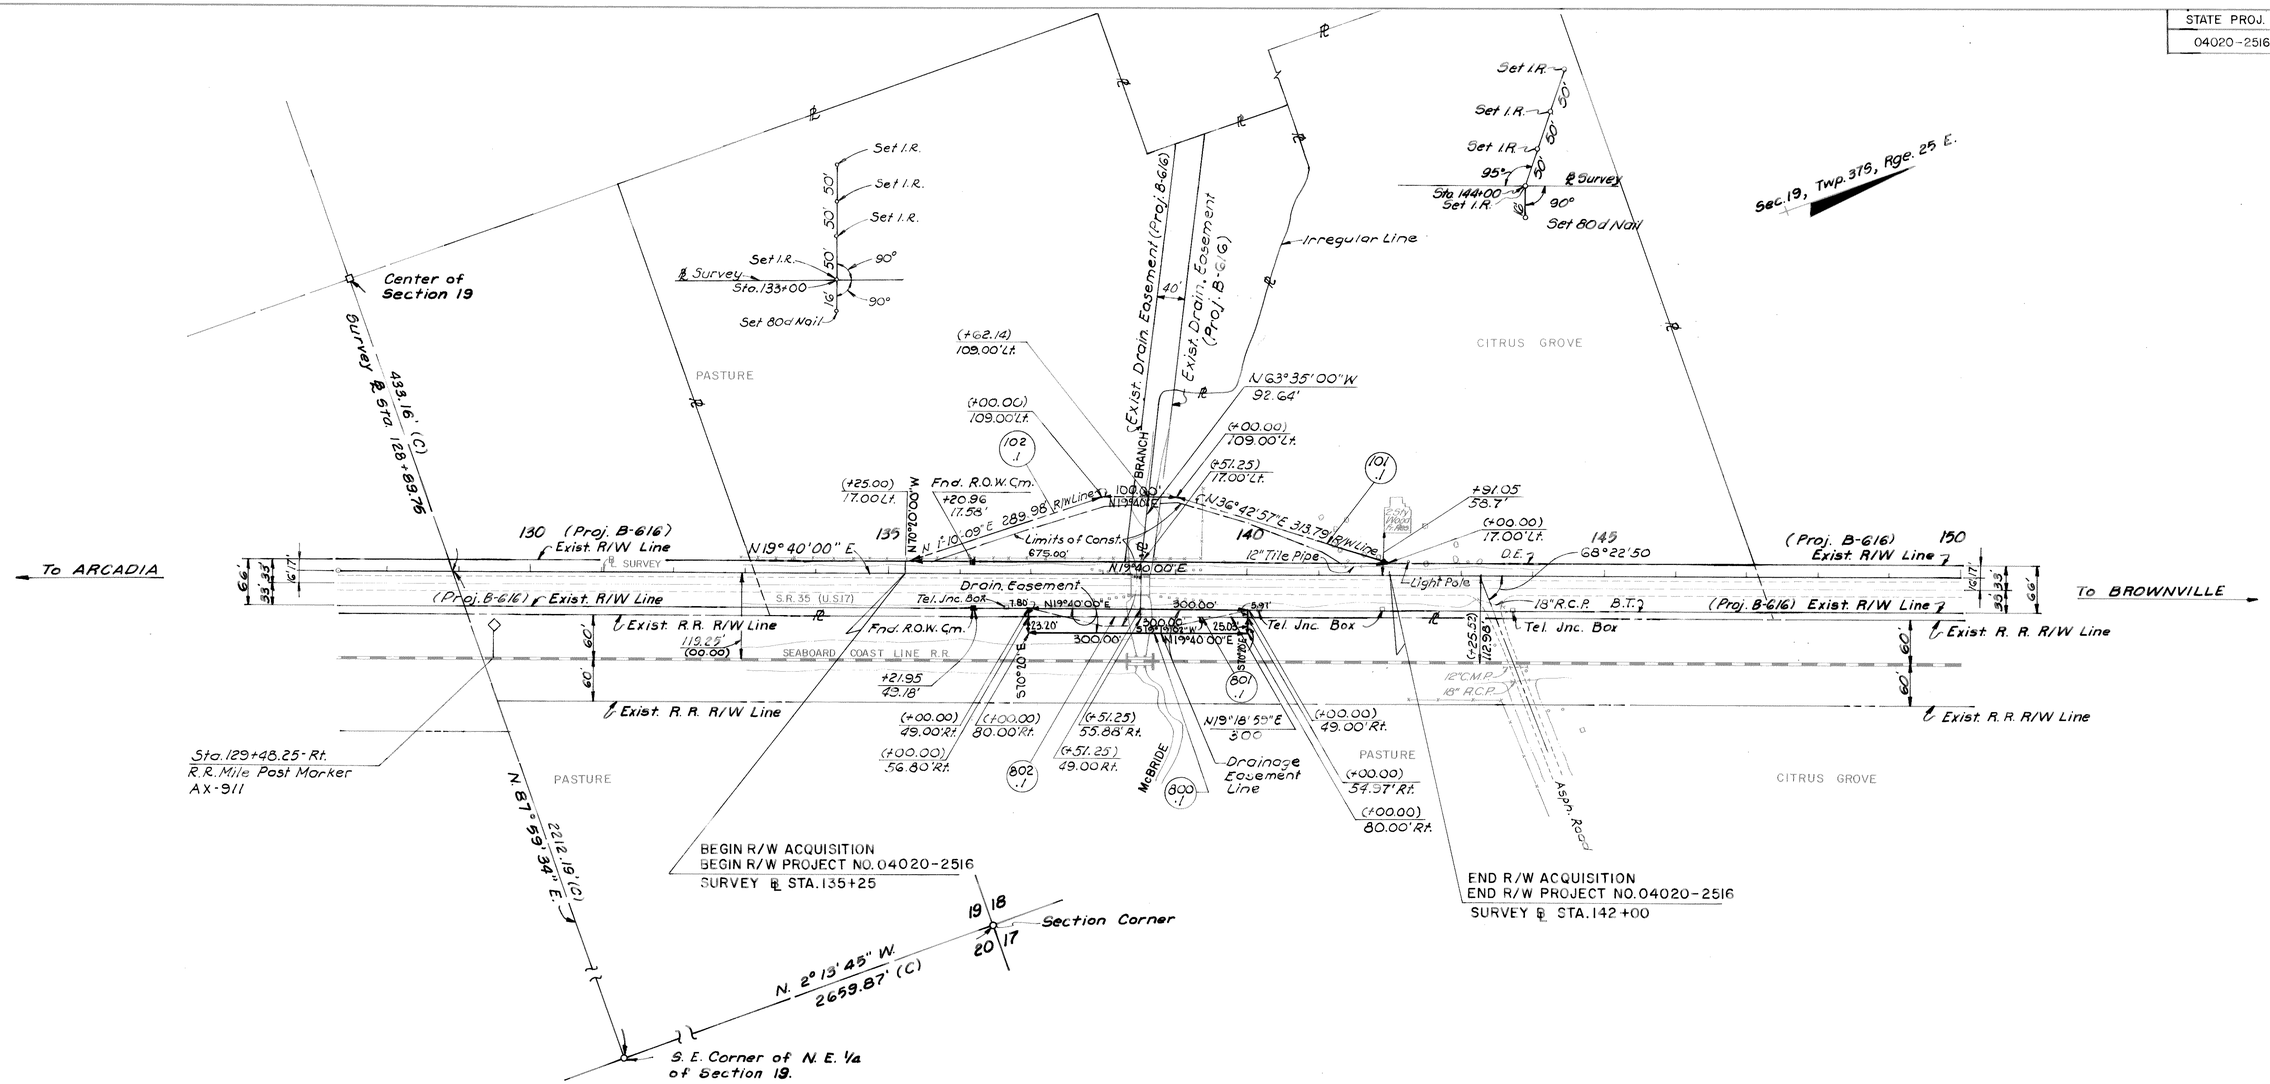

TABLE OF OWNERSHIPS

PARCEL NO.	SHEET NO.	NAME	AREA TAKEN	REMAINDERS RIGHT	REMAINDERS LEFT	COMMENTS
101.1	1	DURL H. LOY	17,784 □'	3,503 □'	11.399 Ac.	Remainder Lt. & Area taken include Exist. Drain Easement
102.1	1	PATRICK D. KELLY & KAY KELLY	17,865 □'	4,404 □'	11.098 Ac.	"
800.1	1	SEABOARD COAST LINE RAILROAD	7,234 □'	N/A	—	PERPETUAL EASEMENT
801.1	1	DURL H. LOY	956 □'	See 101.1	—	" "
802.1	1	PATRICK D. KELLY & KAY KELLY	1,111 □'	See 102.1	—	" "

NOTES

1. All 90° ties are off ℄ Survey
2. Bearings Shown on This Map are Projected from Sec. 0402, Project B-616, Road No. 2, Sheet No. 1.

UTILITIES

Telephone - United Telephone Company
Electric - Florida Power & Light Company

REFERENCES

Field Book No. 18082
R/W Map - Sec. 0402, Proj. B-616, Road No. 2, Sheet No's. 1 & 2.

GEE & JENSON
ENGINEERS-ARCHITECTS-PLANNERS, INC.
2019 OKEECHOBEE BOULEVARD
WEST PALM BEACH, FLORIDA 33409

P.L.S.-FLA. #2283

REVISION	BY	DATE

SCALE: 1" = 100'

BRIDGE NO. 040008

FLORIDA DEPARTMENT OF TRANSPORTATION
RIGHT OF WAY ENGINEERING SECTION

RIGHT OF WAY MAP

STATE ROAD NO. 35 (U. S. 17) DeSOTO COUNTY

	BY	DATE	APPROVED BY	DATE
DRAWN	Sorg	8-78	C. M. Monds Jr. for	11-2-78
TRACED	Sorg	8-78	DISTRICT ENGINEER	
CHECKED	Miller	8-78	11-15-78	
			ENGINEER OF RIGHT OF WAY	

MAPS PREPARED BY Gee & Jenson	FIELD BOOK NO'S 18082
W. P. I. NO. 110422	SCALE: 1" = 100'
SECTION 04020-2516	SHEET 1 OF 1