FED. ROAD DIST. No.	STATE	FED. AID PROJ. No.	FISCAL YEAR	SHEET NO.	TOTAL SHEETS
	FLA.			1	

BEG. R/W JOB
Sta. 536+35.60

See Insert No 11 For Detail (Sheet 4)

Conc. Mon.
Conc. Mon. U.S. Brass Disc
Brass disc Conc. Mon.
Conc. Mon. Brass disc
Conc. Mon. & Brass disc
M.C. Conc. Mon.
2"x4" Post
4"x4" Post
6"x6" Ltwd. Post
M.C.
Iron Axle
Pipe & Cap M.C.
1½" I.P. & Brass cap Ltwd. Post
2" I.P.'s
1½" I.P.
1½" I.P. 1½" I.P.
1½" I.P. Brass Cap Ltwd. Post
Ltwd. Post
Fence
Corr. Metal Set.

See Insert No 14 For Detail (Sheet 4)

P.I. - Sta. 833+28.75
Δ - 24°00' Lt.
D - 1°00'
T - 1218.77'
L - 2401.66'
P.C. - Sta. 821+10.58
P.T. - Sta. 845+12.24

See Insert No 12 For Detail (Sheet 4)

See Insert No 13, Sheet 4 For Detail

Sta. 631+91.90 = Sta. 10+00.00 ⊄ 05020-2501
Sta. 732+63.05 = Sta. 30+71.15 ⊄ 05020-2501

1" = 1000'

T40S - R32E
T40S - R33E

Merriam Line
Prés. Dotha Marl)

(N51°44'E Proj. 1021)
Sta. 536+426
End 20' Marl (S.T.)
Begin 18' Marl

N51°48'E
N62°08'E
N73°08'E

17' Contour 98.2' Lt. ℄
17' Contour 24.0' Rt. ℄
17' Contour 123.3' Lt. ℄
17' Contour 24.1' Rt. ℄
17' Contour 283.1' Rt. ℄
17' Contour 16.3' Lt. ℄
17' Contour 10.5' Rt. ℄

Note: Bearings back of P.I.-Sta. 526+74.82 from Govt. Station in Moorehaven. Ahead of P.I.-Sta. 526+74.82 figured from Polaris observation at Sta. 896+67.80

P.C. Sta. 518+14.77
P.T. Sta. 534+85.60

P.I. - Sta. 526+74.82
Δ - 33°25'.12 Rt.
D - 2°00'
T - 860.05'
L - 1670.83'
P.C. - Sta. 518+14.77
P.T. - Sta. 534+85.60

P.I. - Sta. 585+17.22
Δ - 10°20' Rt.
D - 1°00'
T - 518.07'
L - 1033.32'
P.C. - Sta. 579+99.15
P.T. - Sta. 590+32.47

P.C. Sta. 579+99.15
P.T. Sta. 590+32.47

P.I. - Sta. 725+55.43
Δ - 11°00' Rt.
D - 1°00'
T - 551.70'
L - 1100.00'
P.C. - Sta. 720+03.73
P.T. - Sta. 731+03.73

P.C. 720+03.73
P.T. 731+03.73

Note: All corners marked M.C. are Meander corners with brass caps and disc.

L A K E O K E E C H O B E E

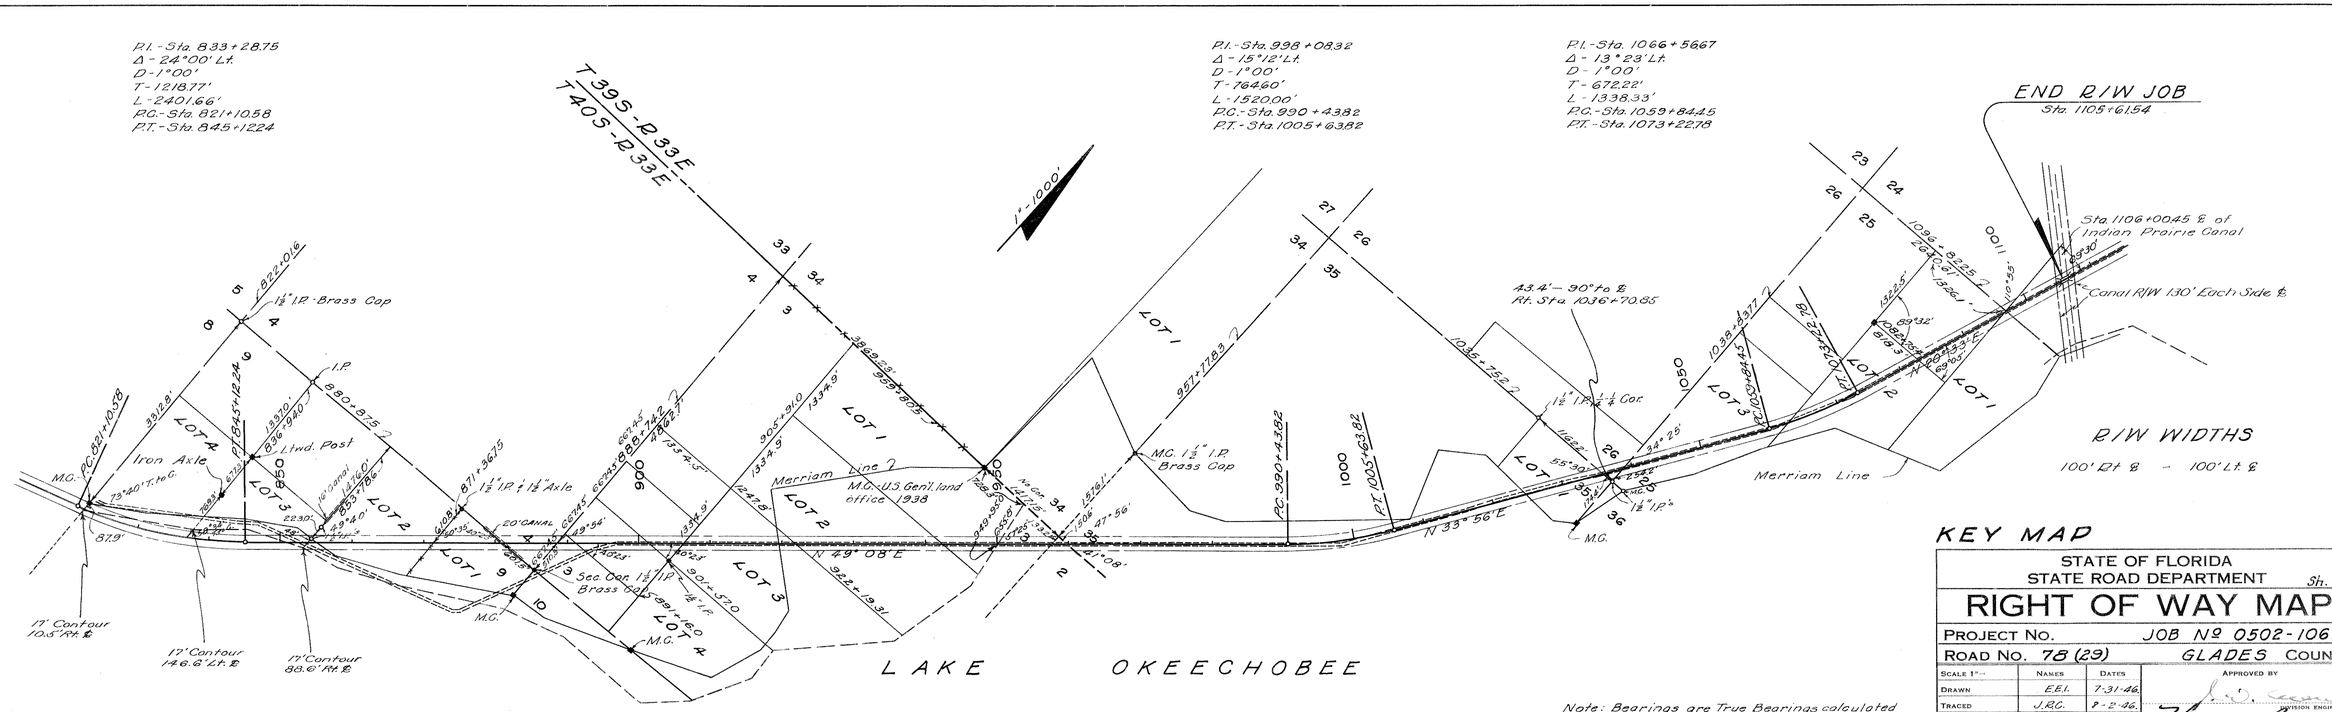

Note: Bearings are True Bearings calculated from Polaris Observation made at Sta. 896+67.80 on July 6th, 1946 at 10:40 P.M., Eastern Standard Time.

L A K E O K E E C H O B E E

KEY MAP

STATE OF FLORIDA
STATE ROAD DEPARTMENT Sh. 1

RIGHT OF WAY MAP

PROJECT No. JOB Nº 0502-106

ROAD No. 78 (29) GLADES COUNTY

	NAMES	DATES
SCALE 1"=		
DRAWN	E.E.I.	7-31-46.
TRACED	J.R.C.	8-2-46.
INDEXED		
REVISED	F.J.H.	11-22-46
REVISED	F.J.H.	12-10-46
REVISED	S.C.B.	12-19-46
REVISED	N.C.J.	2-18-48
CHECKED:	E.E.I.	8-15-46.

APPROVED BY

DIVISION ENGINEER

STATE HIGHWAY ENGINEER

FED. ROAD DIST. No.	STATE	FED. AID PROJ. No.	FISCAL YEAR	SHEET NO.	TOTAL SHEETS
	FLA.			2	

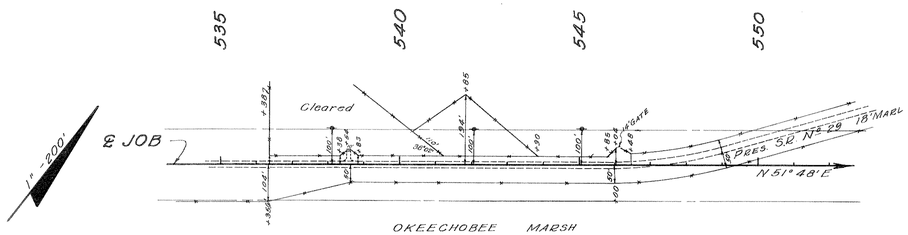

INSERT Nº 1

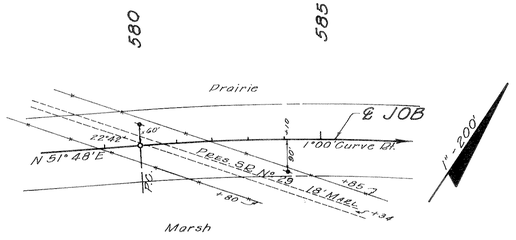

INSERT Nº 2

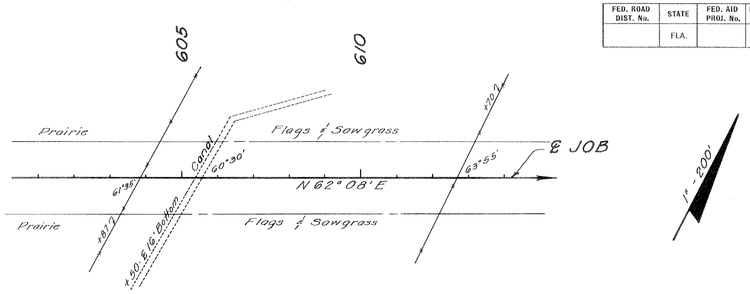

INSERT Nº 3

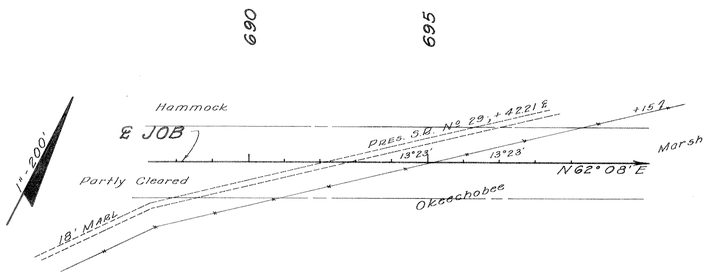

INSERT Nº 4

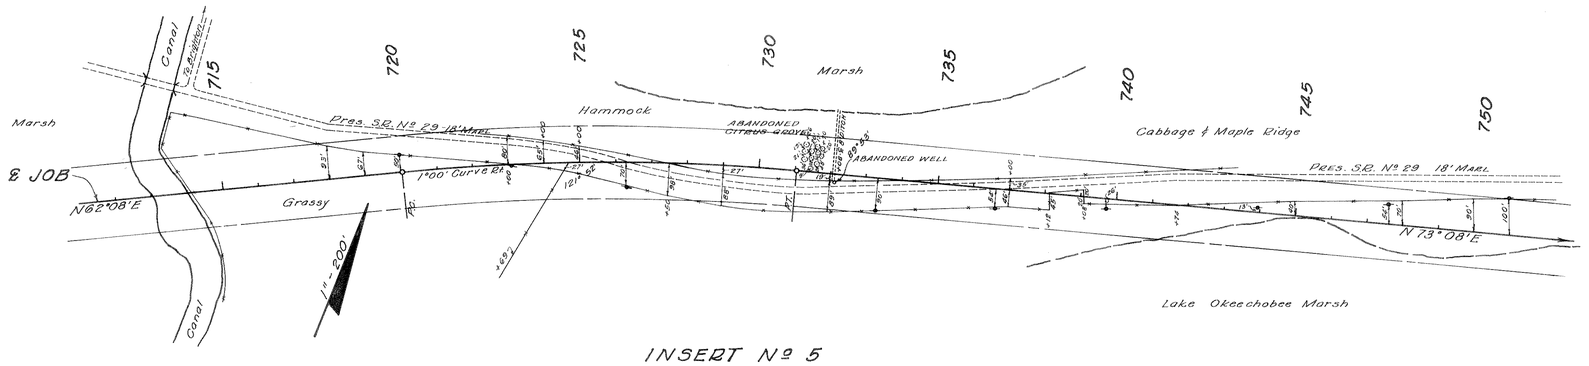

INSERT Nº 5

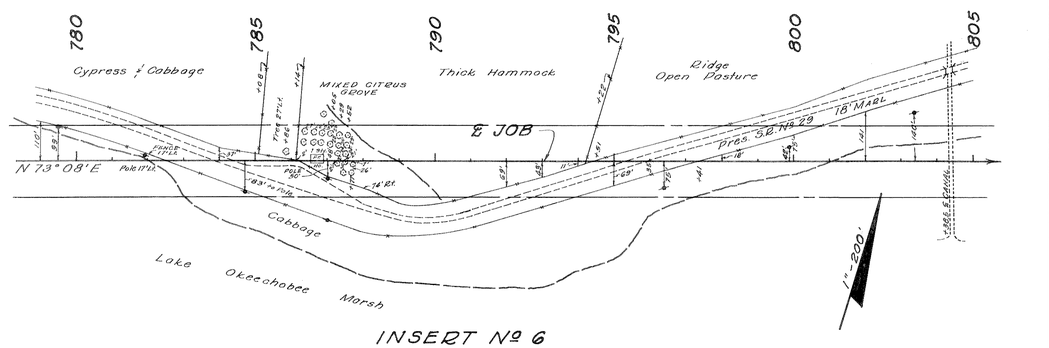

INSERT Nº 6

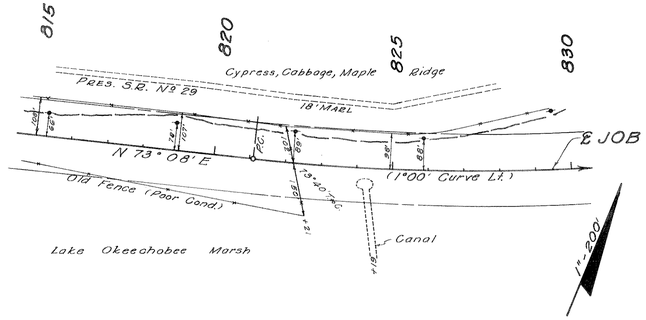

INSERT Nº 7

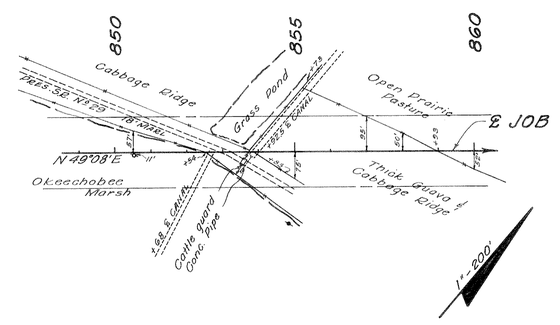

INSERT Nº 8

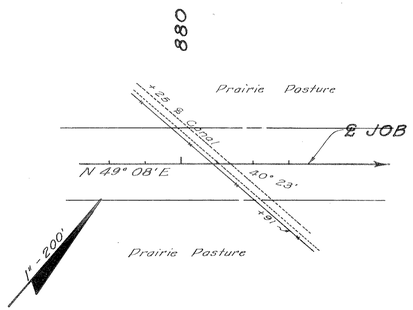

INSERT Nº 9

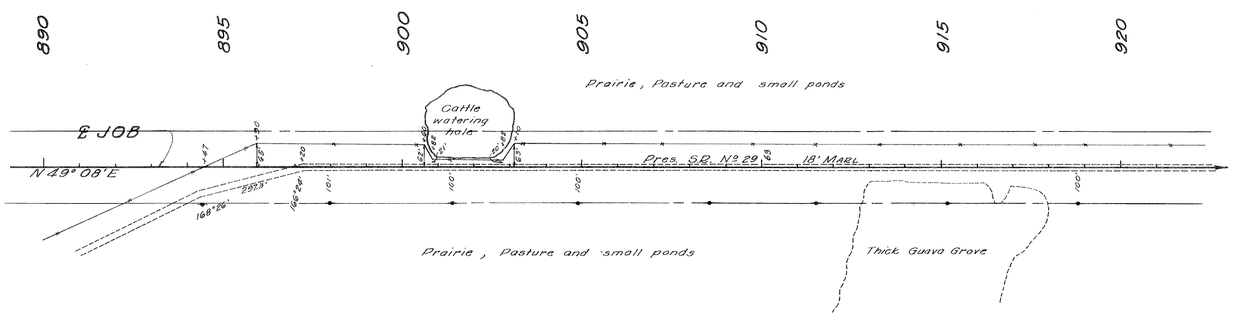

INSERT Nº 10

R/W WIDTHS

100' Rt. ℄ – 100' Lt. ℄

STATE OF FLORIDA
STATE ROAD DEPARTMENT Sh. 2.

RIGHT OF WAY MAP

PROJECT No. JOB Nº 0502-106

ROAD No. 29 GLADES COUNTY

	NAMES	DATES
SCALE 1"=		
DRAWN	E.E.I.	8-12-46
TRACED	J.R.C.	8-13-46
INDEXED		
REVISED	F.J.H.	12-6-46
REVISED		

Checked: E.E.I. 8-15-46.

APPROVED BY

DIVISION ENGINEER

STATE HIGHWAY ENGINEER

FED. ROAD DIST. No.	STATE	FED. AID PROJ. No.	FISCAL YEAR	SHEET NO.	TOTAL SHEETS
	FLA.			3	

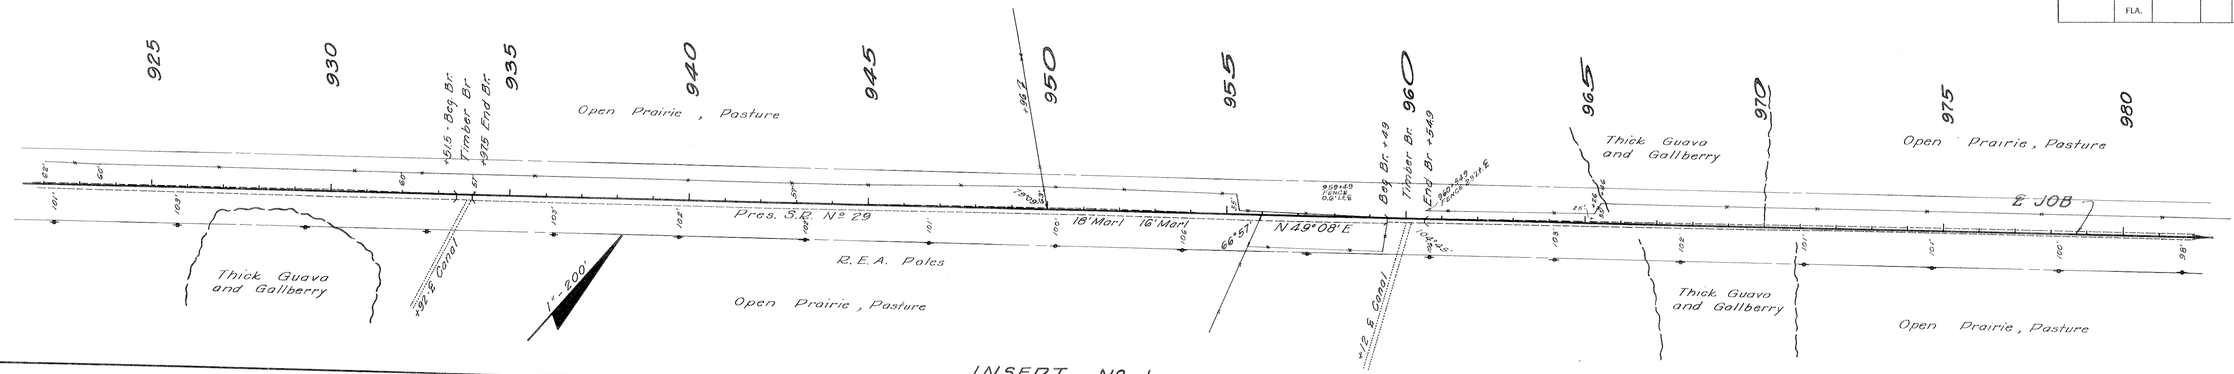

INSERT Nº 1

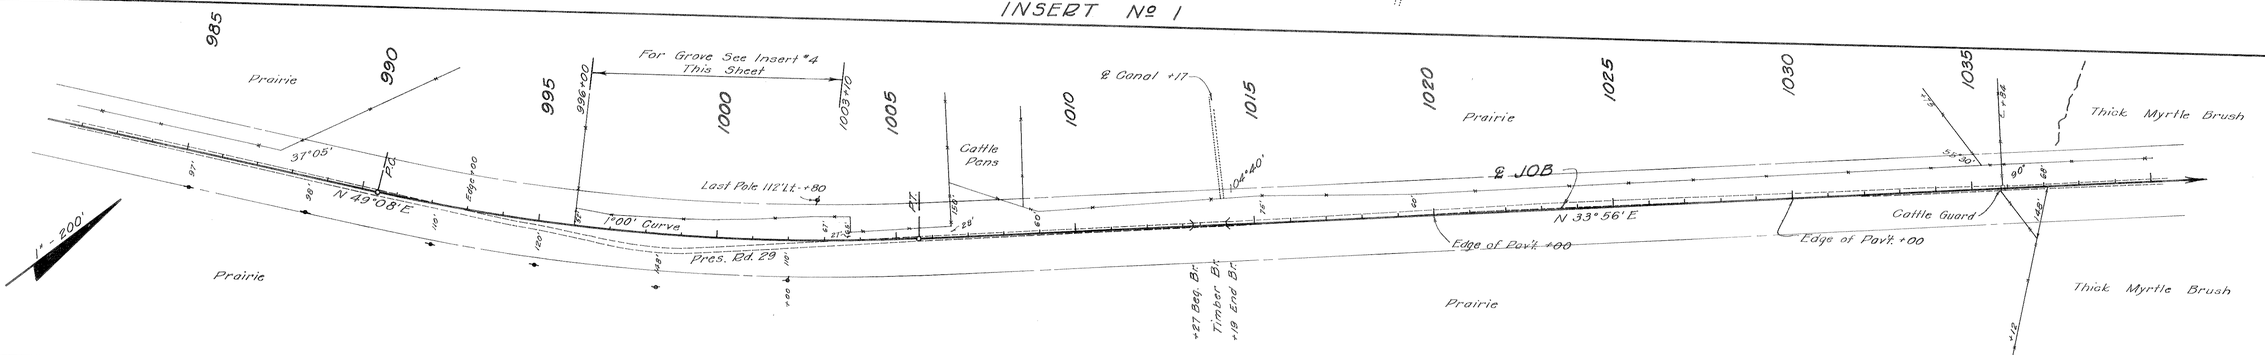

INSERT Nº 2

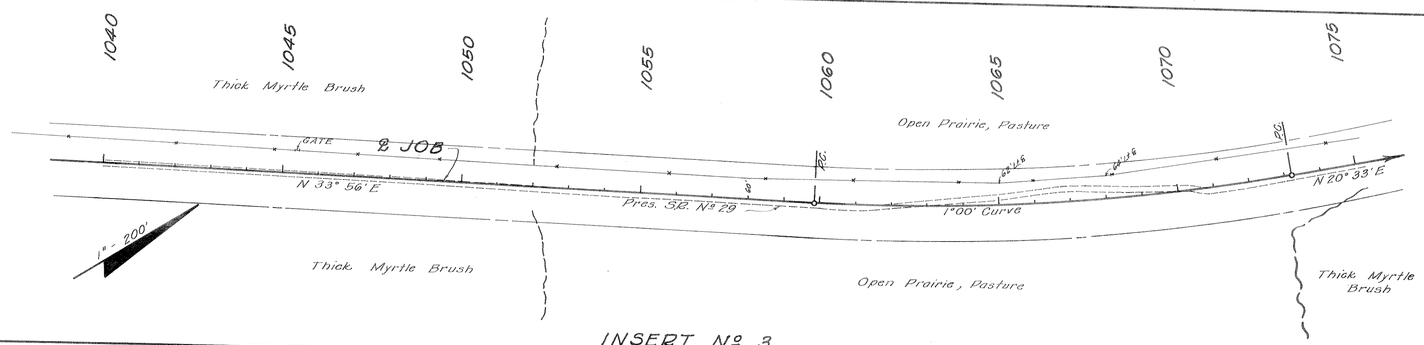

INSERT Nº 3

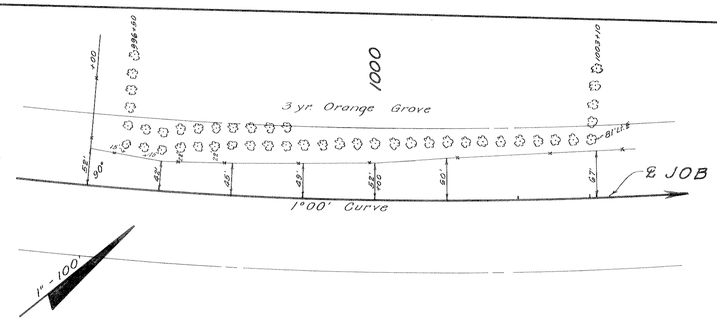

INSERT Nº 4

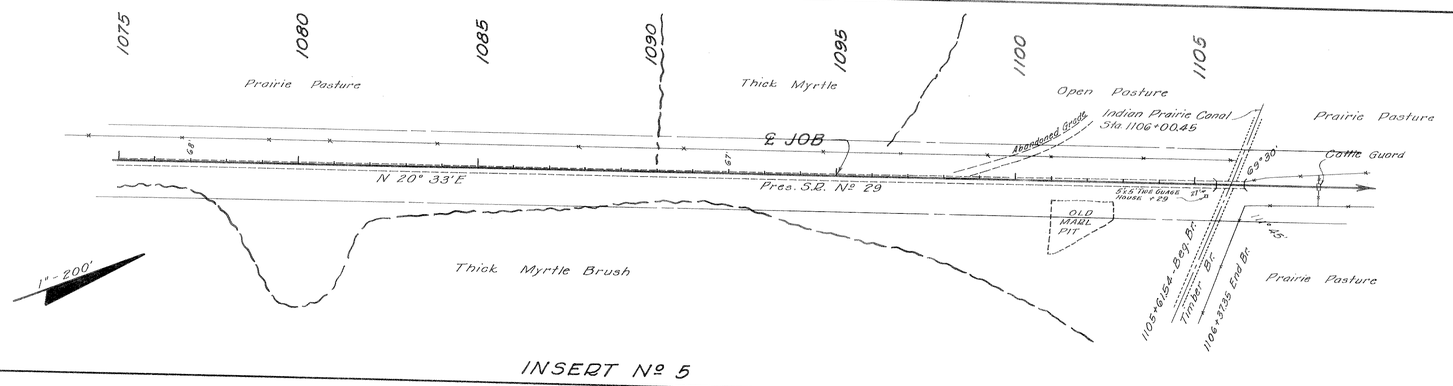

INSERT Nº 5

R/W WIDTHS

100' Rt. ℄ - 100' Lt. ℄

STATE OF FLORIDA
STATE ROAD DEPARTMENT Sh. 3

RIGHT OF WAY MAP

PROJECT NO. JOB Nº 0502-106

ROAD NO. (29) 18 GLADES COUNTY

	NAMES	DATES
SCALE 1"=		
DRAWN	E.E.I.	8-13-46
TRACED	J.E.C.	8-15-46
INDEXED		
REVISED	F.J.H.	12-6-46
REVISED		

APPROVED BY

DIVISION ENGINEER

STATE HIGHWAY ENGINEER

CHECKED: E.E.I. 8-15-46.

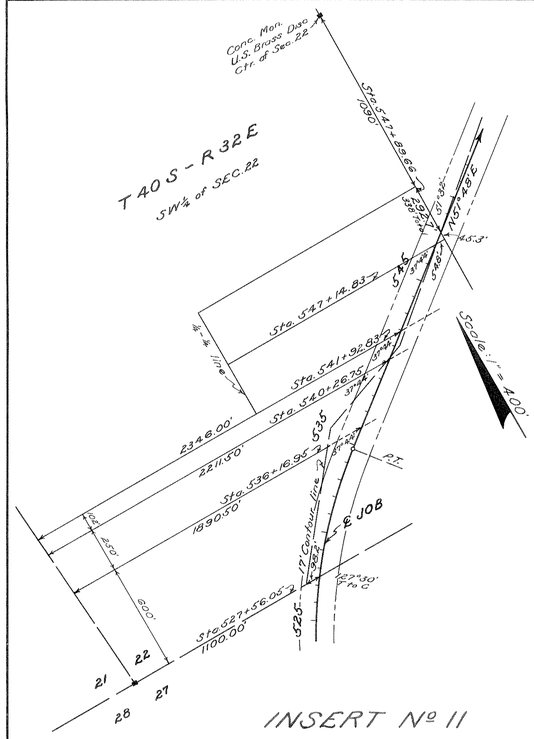

INSERT Nº 11

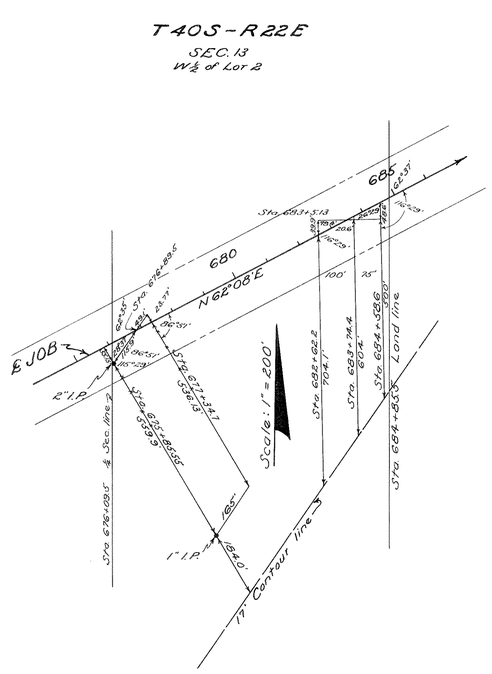

INSERT Nº 12

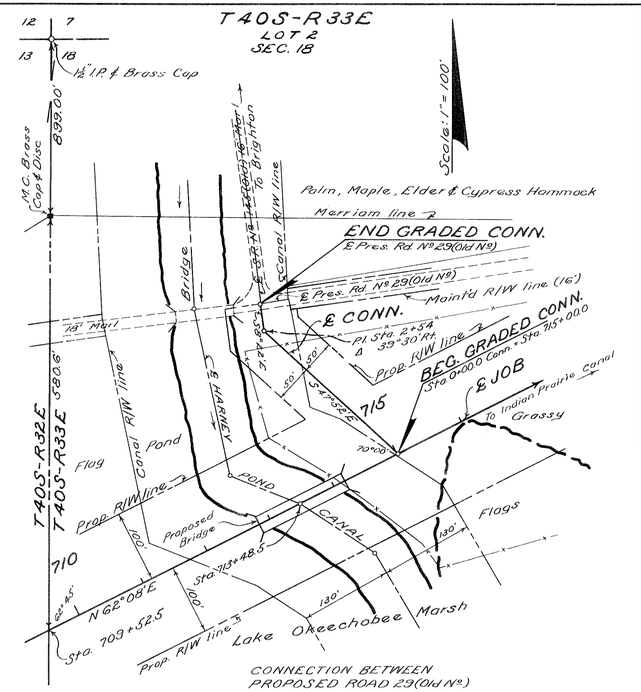

CONNECTION BETWEEN
PROPOSED ROAD 29 (Old Nº)
AND STATE ROAD Nº 145

INSERT Nº 13

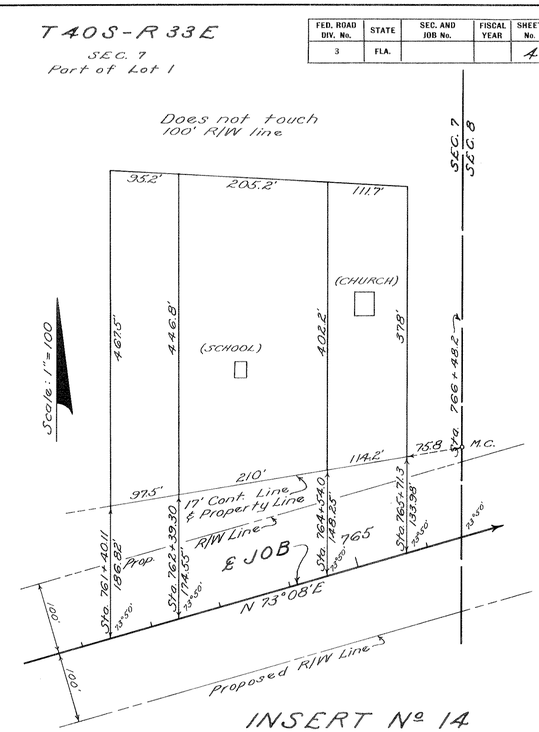

INSERT Nº 14

FED. ROAD DIV. No.	STATE	SEC. AND JOB No.	FISCAL YEAR	SHEET No.	TOTAL SHEETS
3	FLA.			4	

TABULATION OF MAINTAINED OLD ROAD R/W WIDTHS

Station	Shoulder to Shoulder
536+42.6	33'
538+00.0	33'
540	32'
542	32'
544	33'
547	32'
550	33'
552	32'
577+00	29'
580	27'
583	28'
690+00	30'
693	30'
696	30'
724+00	34'
726	36'
728	38"
730	37'
732	36'
734	36'
736	35"
738	35"
740	35"
742	35'
780+00	35'
782	35"
784	35'
786	35"
788	35"
790	34'
792	34'
794	33'
796	33'
798	34'
800	35"
850+00	28'
853	29'
856	29'
895+00	33'
898+00	33'
900	33'
905	33'
910	33'
915	33'
920	33'
925	33'
930	33'
935	32'
940	33'
945	32'
950	32'
955	32'
960	30'
965	30'
970	30'
975	30'
980	30'
985	30'
990	30'
995	30'
1000	30'
1005	30'
1010	30'
1015	30'
1020	30'
1025	30'
1030	30'
1035	30'
1040	30'
1045	30'
1050	30'
1055	30'
1060	32'
1065	32'
1070	32'
1075	33'
1080	34'
1085	36'
1090	38'
1095	40'
1100	40'
1105	38'
11+61.54	Bridge

STATE OF FLORIDA
STATE ROAD DEPARTMENT Sh. 4

RIGHT OF WAY MAP

SECTION No. JOB Nº 0502-106

ROAD No. 78 (29) GLADES COUNTY

	NAMES	DATES	APPROVED BY
SCALE 1"=			
DRAWN			
TRACED	F.J.H.	12-10-46	DIVISION ENGINEER
INDEXED			
REVISED			STATE HIGHWAY ENGINEER
REVISED			