FED. ROAD DIV. No.	STATE	SEC. AND JOB No.	FISCAL YEAR	SHEET No.	TOTAL SHEETS
3	FLA.	05020-2503		1	

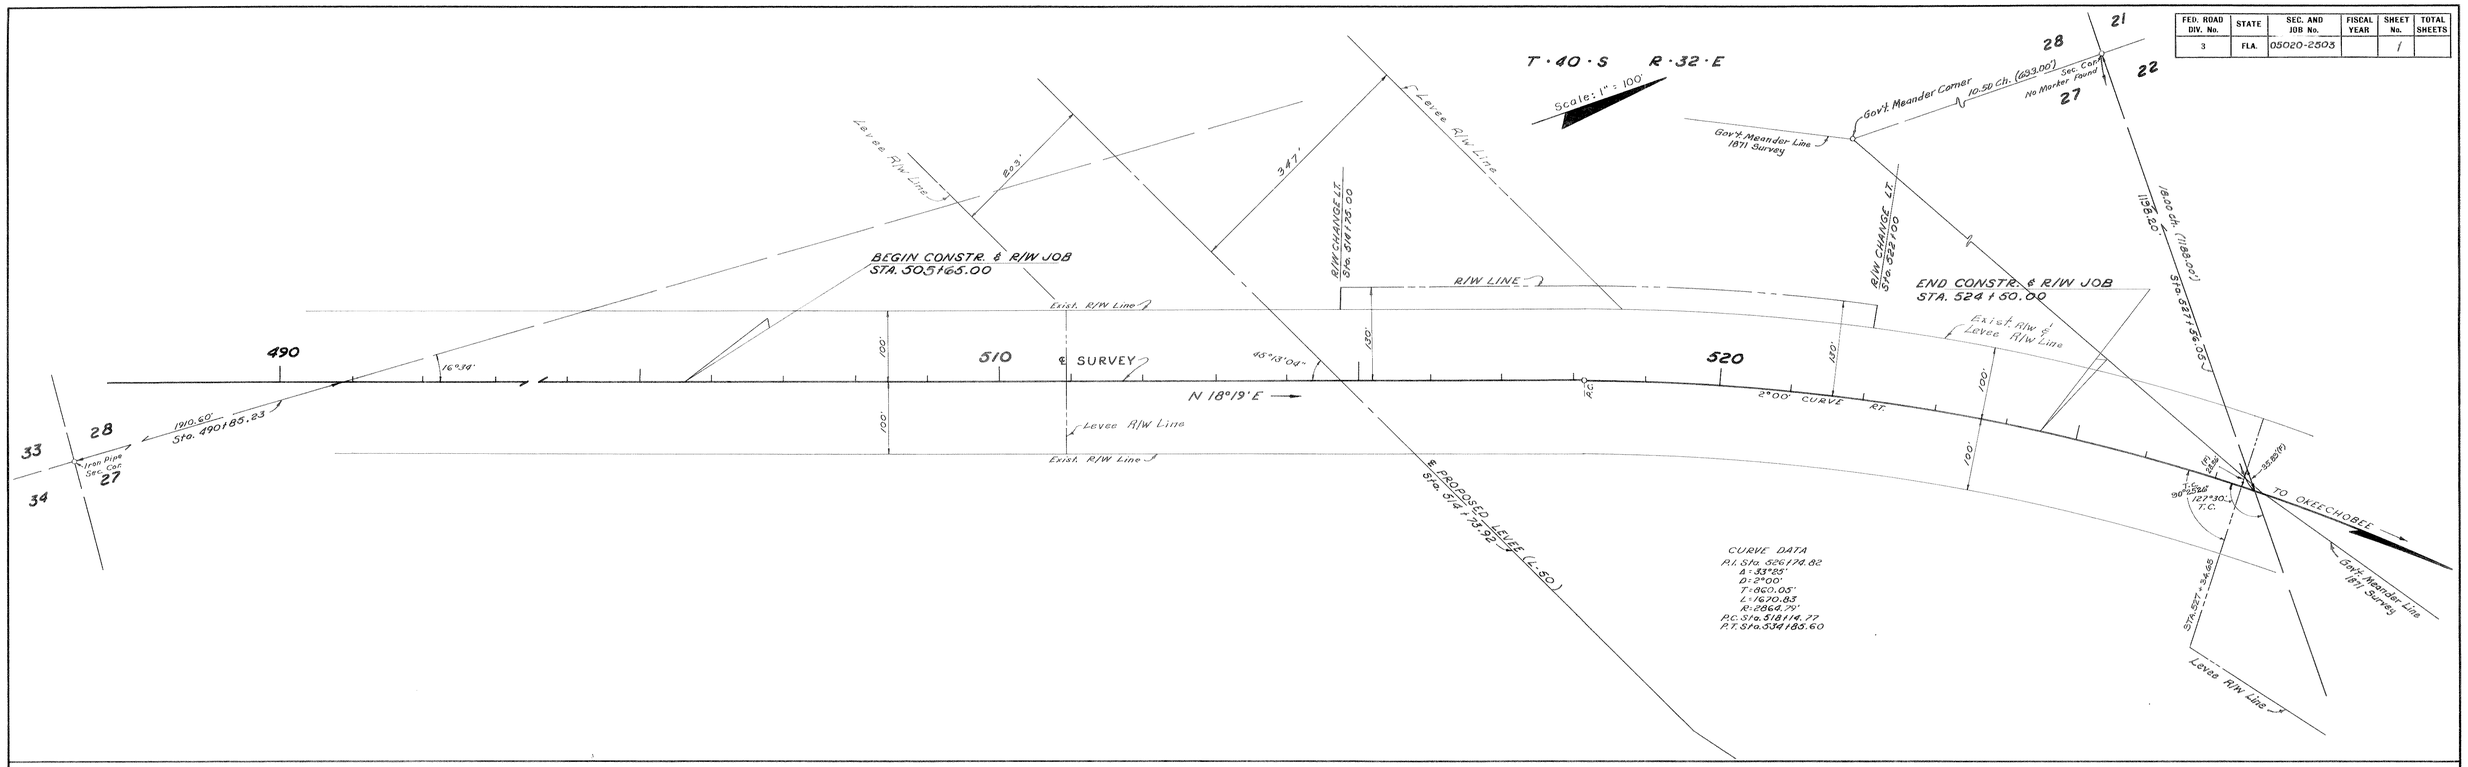

B. Pit No 2	J.H.P.	8-10-62
Levee R/W Sta. 527+	J.H.P.	6-28-62
Gov't Meander Line & B.P.1	J.H.P.	4-27-62
Sta. 505+65.00	J.H.P.	4-20-61
Added Levee R/W	J.H.P.	4-18-61
Changed Sh. No-added Note	J.H.P.	2-23-61
REVISION	BY	DATE

STATE OF FLORIDA
STATE ROAD DEPARTMENT

RIGHT OF WAY MAP

STATE ROAD No. 78 GLADES COUNTY

	BY	DATE	APPROVED BY	DATE
DRAWN	GEB	12-19-60	H. M. Johnson	DISTRICT ENGINEER
TRACED	GEB	12-19-60	[signature] for	ENGINEER OF RIGHTS OF WAY
CHECKED	WES	12-20-60	A. C. Church	2-6-61 STATE HIGHWAY ENGINEER
COMPARED				
INDEXED				

SECTION 05020-2503 SHEET 1 OF

FED. ROAD DIV. No.	STATE	PROJECT No.	FISCAL YEAR	SHEET No.
3	FLA.	05020-2503		2

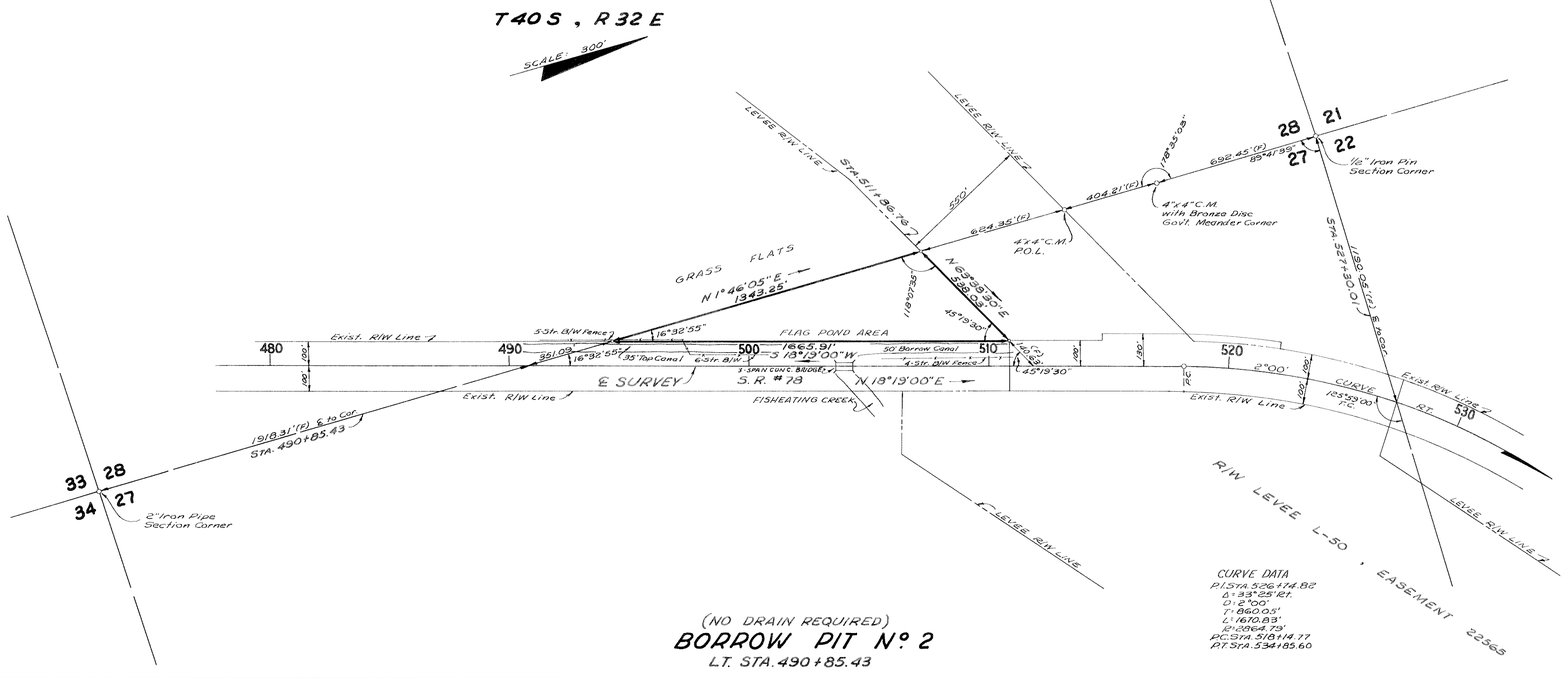

CURVE DATA
P.I. STA. 526+74.82
Δ = 33°25' Rt.
D = 2°00'
T = 860.05'
L = 1670.83'
R = 2864.79'
P.C. STA. 518+14.77
P.T. STA. 534+85.60

(NO DRAIN REQUIRED)

BORROW PIT Nº 2

L.T. STA. 490+85.43

SECTIONAL LOCATION
Scale : 2000'

(F) Indicates field dimensions

BORROW PIT Nº 2

Pit plotted from Looseleaf field notes dated Aug. 8, 1962

STATE OF FLORIDA
STATE ROAD DEPARTMENT

RIGHT OF WAY MAP

STATE ROAD No. 78 GLADES COUNTY

	By	Date	Approved By	Date
Drawn	W.E.S.	8-9-62	E. M. Johnson	District Engineer
Traced	W.E.S.	8-9-62		
Checked	R.H.C.	8-9-62		Engineer of Rights of Way
Compared				
Indexed				State Highway Engineer

Revision	By	Date

SECTION. 05020-2503 SHEET 2 OF