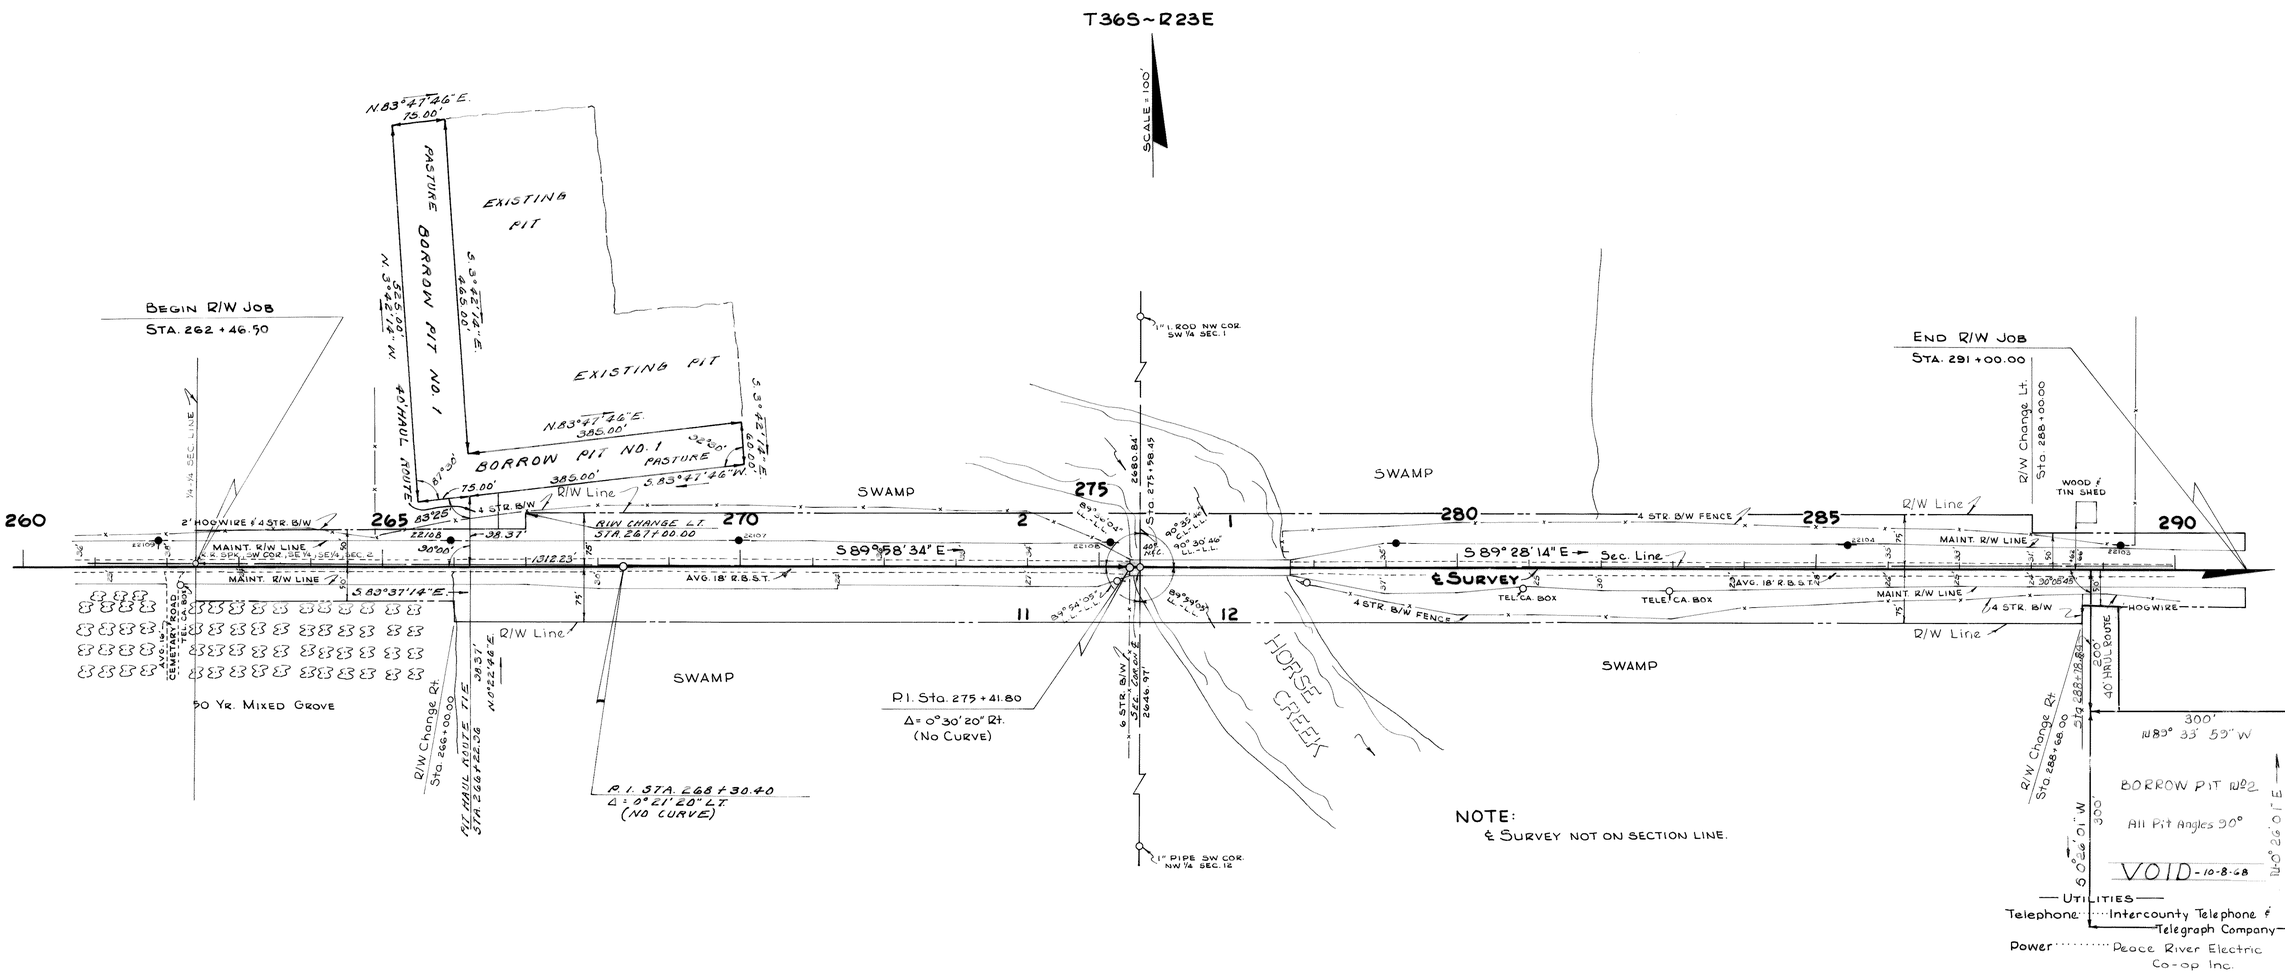

HORSE CREEK BRIDGE

PLOTTED FROM FB. 748679

STATE OF FLORIDA
STATE ROAD DEPARTMENT

RIGHT OF WAY MAP

STATE ROAD NO. S-665 HARDEE COUNTY

	BY	DATE	APPROVED BY	DATE
DRAWN	R.D.H.	6-28-66		
TRACED	R.D.H.	6-29-66	DISTRICT ENGINEER	
CHECKED	D.C.	8-8-66		
COMPARED			ENGINEER OF RIGHTS OF WAY	
INDEXED			for STATE HIGHWAY ENGINEER	10-8-66

REVISION	BY	DATE
Add Borrow Pit No2	W.P. McNeil	9-23-68
Add. Borrow Pit No.1	B.C. F.D.V.	11-7-66
Add. Lims. Aust. Rlat	R.D.H. F.D.V.	10-20-66
Chg. Cor. Corrected	R.D.H. F.D.V.	10-20-66

SECTION 06540-2603 SHEET 1 OF