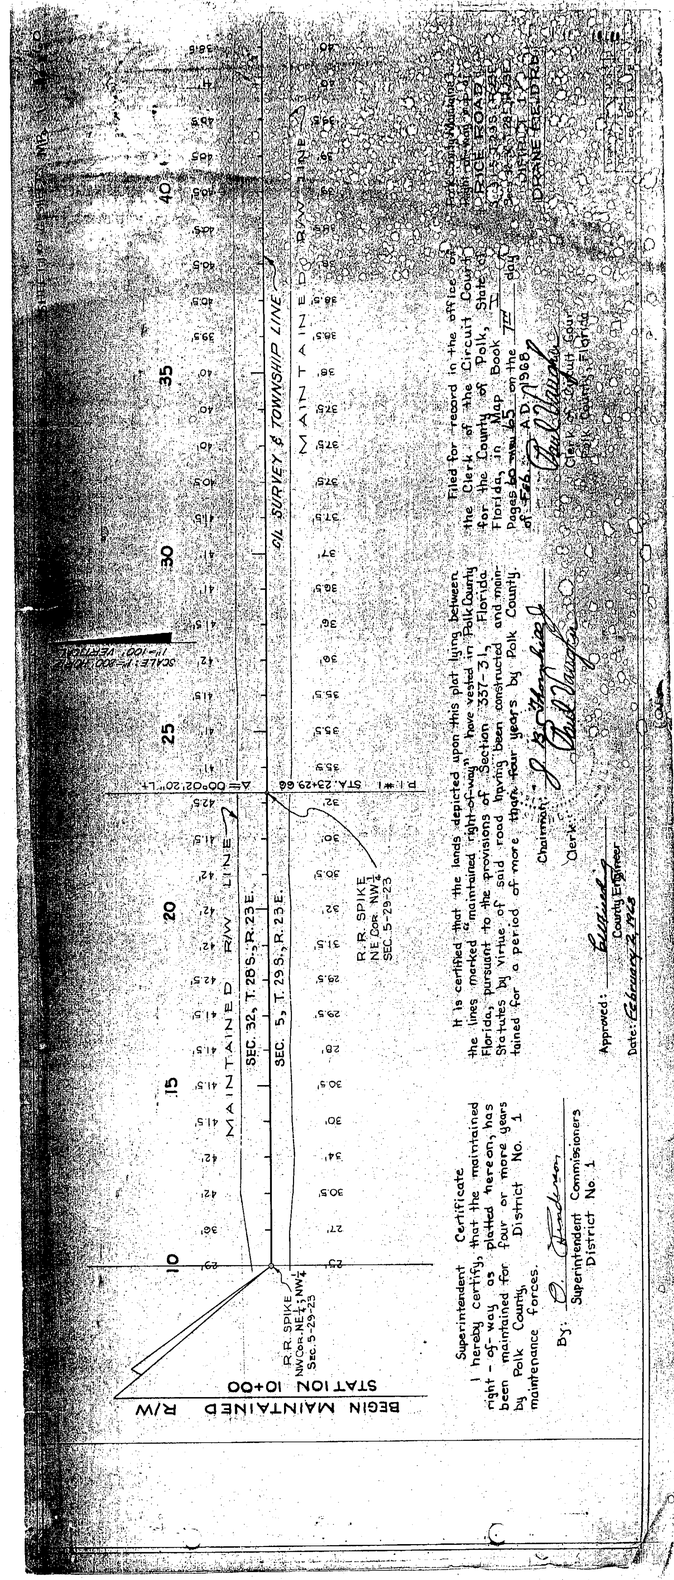

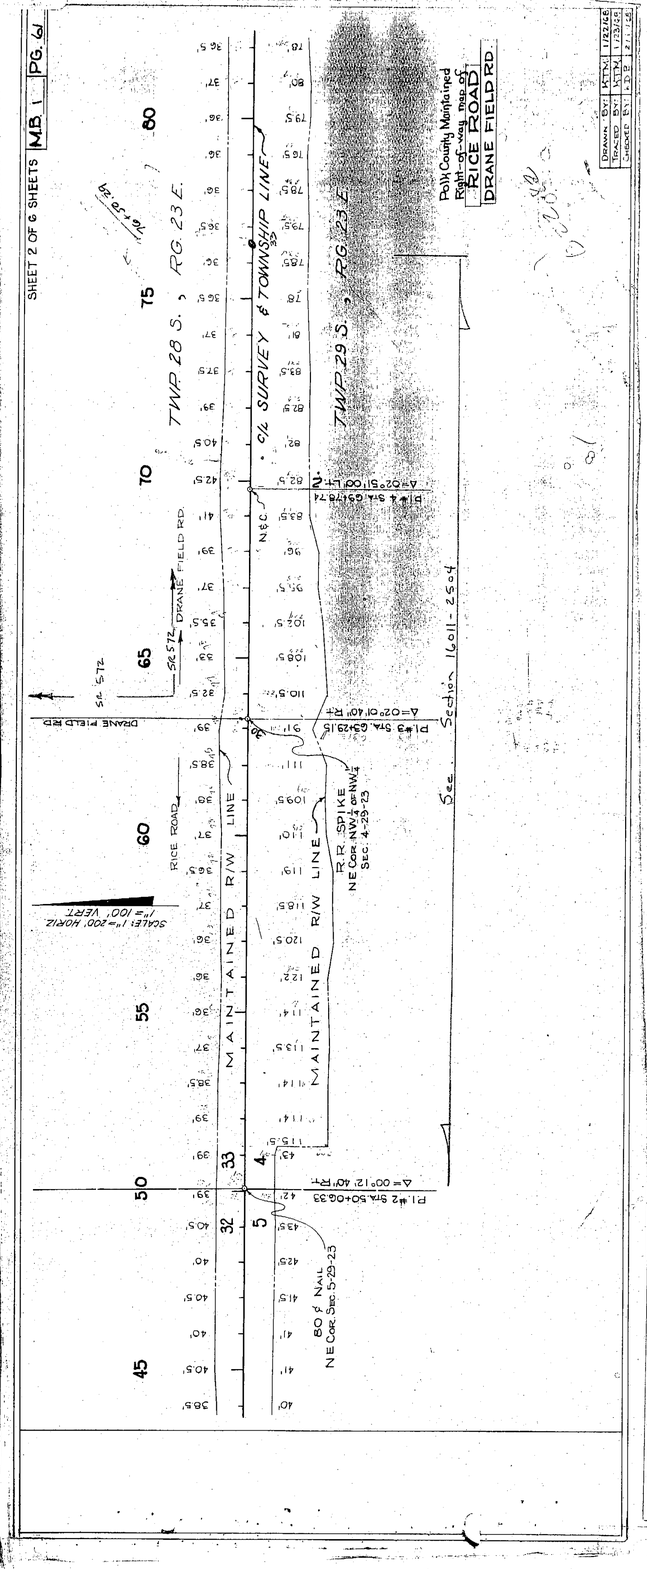

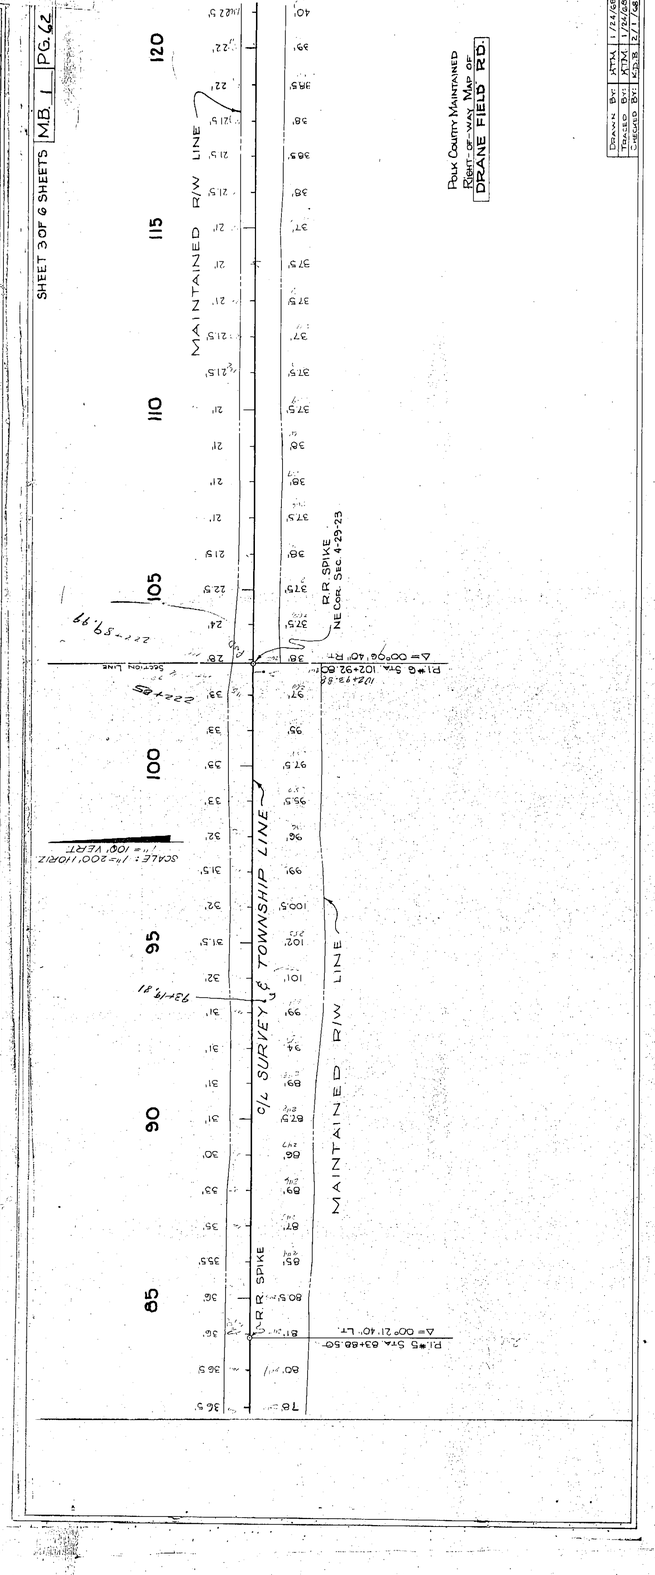

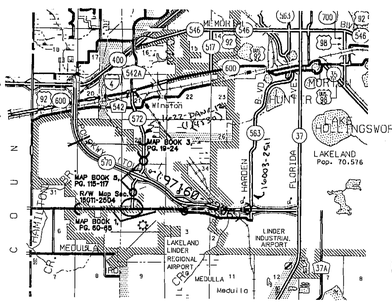

FOR INFORMATIONAL PURPOSES ONLY

SECTION 16011

DRANE FIELD ROAD

FROM: SR 37
TO: SR 600 / US 92

ADDED TO STATE SYSTEM 6-12-79
MAINTAINED R/W

Sheet 1

SHEET 4 OF 6 SHEETS | MB. 1 | PG. 63

POLK COUNTY MAINTAINED RIGHT-OF-WAY MAP OF DRANE FIELD RD.

DRAWN BY:	KTM	1/15/68
TRACED BY:	KTM	1/19/68
CHECKED BY:	GDB	2/1/68

SEC. 34, T.28S., R.23E.
SEC. 3, T.29S., R.24E.

SCALE: 1"=200' HORIZ.
1"=100' VERT.

SHEET 5 OF 6 SHEETS | MB. 1 | PG. 64

POLK COUNTY MAINTAINED RIGHT-OF-WAY MAP OF DRANE FIELD RD.

DRAWN BY:	KTM	1/30/68
TRACED BY:	KTM	1/30/68
CHECKED BY:	GDB	2/1/68

SCALE: 1"=200' HORIZ.
1"=100' VERT.

SHEET 6 OF 6 SHEETS | MB. 1 | PG. 65

POLK COUNTY MAINTAINED RIGHT-OF-WAY MAP OF DRANE FIELD RD.

DRAWN BY:	KTM	1/30/68
TRACED BY:	KTM	1/31/68
CHECKED BY:	GDB	2/1/68

SCALE: 1"=200' HORIZ.
1"=100' VERT.

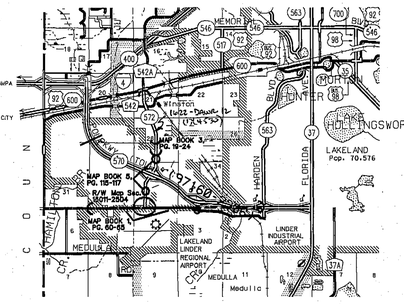

For Informational Purposes Only.

SECTION 16011
DRANE FIELD ROAD

From : S.R. 37
To : S.R. 600 (U.S. 92)

Added to State System 6-12-79
Maintained R/W

SHEET 1 OF 5 | M.B. 5 | PG. 113

SEC. 33, TWP. 28S., RNG. 23E.

15 20 25

See Sec. 16011-2504

BEGIN SURVEY Sta: 10+00 A.R. Sta:

P.C. Sta: 12+35.00 Rad: 30+00

SCALE 1" = 100'

ROAD FOREMAN CERTIFICATE

I hereby certify that the maintained right-of-way as platted hereon, has been maintained for four or more years by Polk County District No. 2 Maintenance forces.

By: Road Foreman Commissioners District No. 2

It is certified that the lands depicted upon this plat lying between the lines marked "maintained right-of-way" are vested in Polk County Florida, pursuant to the provisions of Section 95.361, Florida Statutes by virtue of said road having been constructed and maintained for a period of more than four years by Polk County.

Chairman: Jack Langford

Clerk: E. D. "Bud" Dixon

Approved: County Engineer 12-9-74

Filed for record in the office of the Clerk of the Circuit Court for the County of Polk, State of Florida, in Map Book 5 Pages 112-113 on the 22nd day of August A.D. 1974.

E. D. "Bud" Dixon
Clerk of Circuit Court
Polk County, Florida

Polk County Maintained Right-of-way Map of N. DRANE FIELD ROAD
Secs. 33, 28 of
Twp. 28S. Rge. 23 E.
District No. 1

F.B. NO. 126

Drawn By:	JSS	12/9/74
Traced By:		
Checked By:		

SHEET 2 OF 5 | M.B. 5 | PG. 114

SEC. 33, TWP. 28 S., RNG. 23 E.

25 30 35 40

SCALE 1" = 100'

RAILROAD R/W LINE

PROJECT R/W LINE

E. BOUNDARY

Polk County Maintained Right-of-way Map of N. DRANE FIELD ROAD
Secs. 33, 28 of
Twp. 28S. Rge. 23 E.
District No. 1

F.B. NO. 126

Drawn By:	JSS	12/9/74
Traced By:		
Checked By:		

SHEET 3 OF 5 | M.B. 5 | PG. 115

SEC. 33, TWP. 28 S., RNG. 23 E.

45 50 55

SCALE 1" = 100'

PROJECT R/W LINE

E. BOUNDARY

Polk County Maintained Right-of-way Map of N. DRANE FIELD ROAD
Secs. 33, 28 of
Twp. 28S. Rge. 23 E.
District No. 1

F.B. NO. 126

Drawn By:	JSS	12/9/74
Traced By:		

For Informational Purposes Only.

SECTION 16011
DRANE FIELD ROAD

FROM: S.R. 37
TO: S.R. 600 (U.S. 92)

Added To State System 6-12-79
Maintained R/W

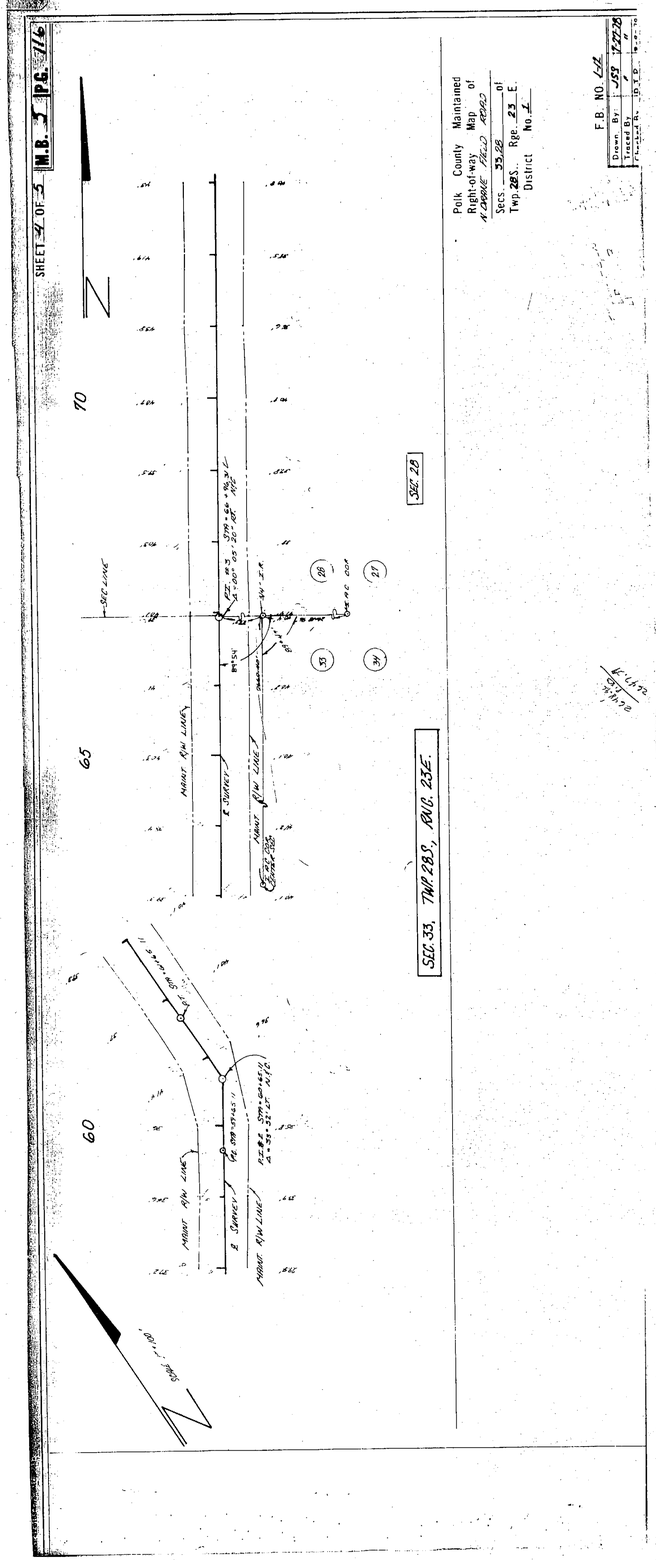

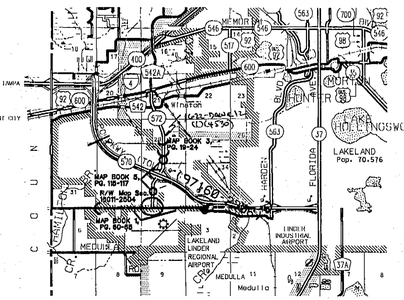

For Informational Purposes Only.

SECTION 16011
DRANE FIELD ROAD

FROM: S.R. 37
TO: S.R. 600 (U.S. 92)
Added To State System 6-12-79
Maintained R/W

SHEET 1 OF 6 M.B. 3 PG. 19

SEC. 28, TWP. 28 S., RNG. 23 E.

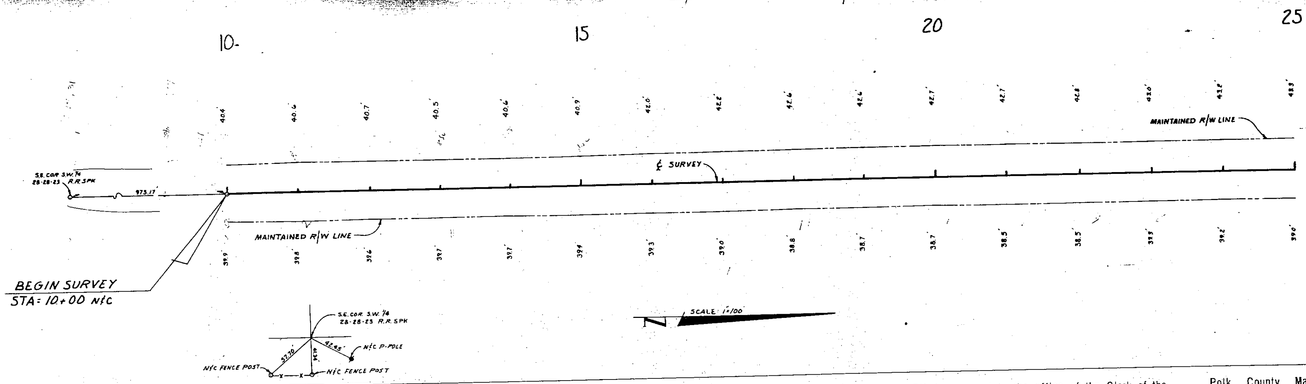

SUPERINTENDENT CERTIFICATE

I hereby certify that the maintained right-of-way as platted hereon, has been maintained for four or more years by Polk County District No. 1 Maintenance forces.

By: O. Henderson
Superintendent Commissioners
District No. 1

It is certified that the lands depicted upon this plat lying between the lines marked "maintained right-of-way" are vested in Polk County Florida, pursuant to the provisions of Section 337.31, Florida Statutes by virtue of said road having been constructed and maintained for a period of more than four years by Polk County.

Chairman: Floyd Woods

Clerk: E.D. "Bud" Dixon

Approved: Gurnee
County Engineer

Date: 5-7-74

Filed for record in the office of the Clerk of the Circuit Court for the County of Polk, State of Florida, in Map Book ____ Pages 1 to 6 on the 7 day of May A.D. 1974.

E.D. "Bud" Dixon
Clerk of Circuit Court
Polk County, Florida

Polk County Maintained Right-of-way Map of NORTH DRANE FIELD RD.
Secs. 21 & 28 of
Twp. 28 S., Rge. 23 E.
District No. 1

F.B. NO. 1-170

Drawn By:	T.D.J.	4-8-74
Traced By:	"	"
Checked By:	R. SMITH	4-16-74

SHEET 2 OF 6 M.B. 3 PG. 20

SEC 28, TWP 28 S., RNG 23 E.

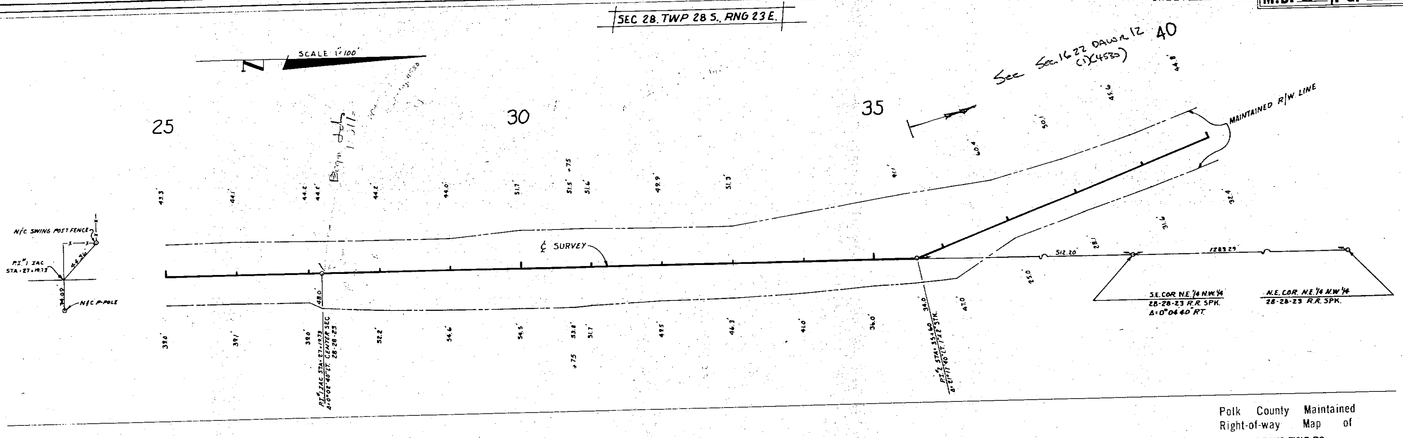

Polk County Maintained Right-of-way Map of NORTH DRANE FIELD RD.
Secs. 21 & 28 of
Twp. 28 S., Rge. 23 E.
District No. 1

F.B. NO. 1-170

Drawn By:	T.D.J.	4-8-74
Traced By:	"	"
Checked By:	R. SMITH	4-16-74

SHEET 3 OF 6 M.B. 3 PG. 21

TWP 28 S., RNG 23 E.

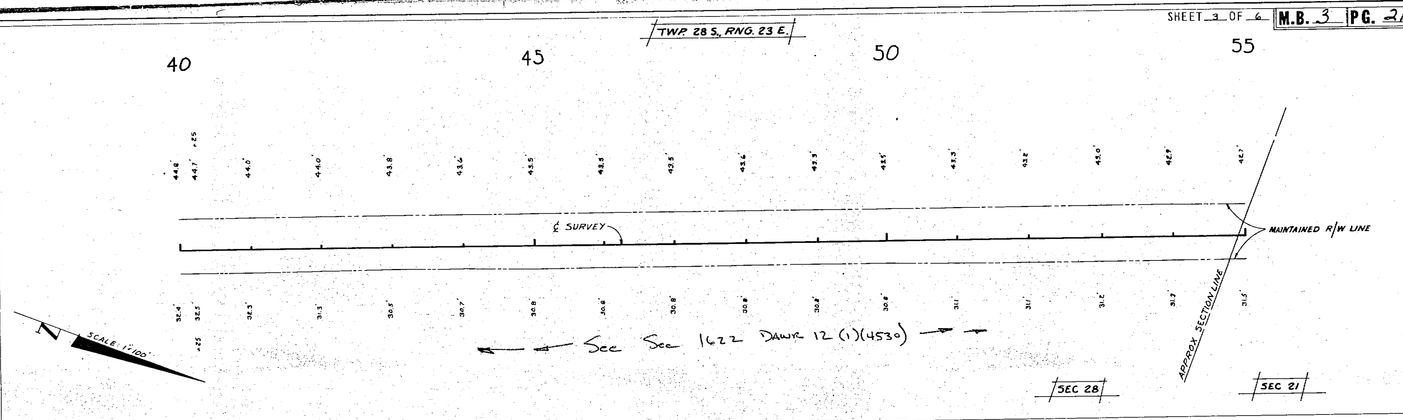

Polk County Maintained Right-of-way Map of NORTH DRANE FIELD
Secs. 21 & 28 of
Twp. 28 S., Rge. 23 E.
District No. 1

F.B. NO. 1-170

Drawn By:	T.D.J.	4-8-74
Traced By:	"	"
Checked By:	R. SMITH	4-16-74

SECTION 16011
DRANE FIELD ROAD
From: S.R. 37
To: S.R. 600 (U.S. 92)
Add To State System 6-12-79
Maintained R/W

Sheet 5

For Informational Purposes Only.

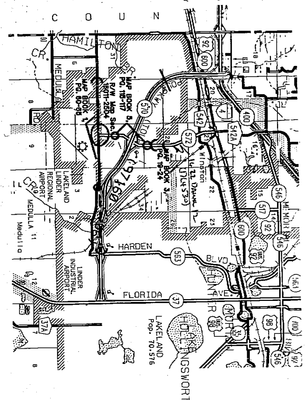

SECTION 16011
DRANE FIELD ROAD
From : S.R. 37
To : S.R. 600 (U.S. 92)
Added To State System 6-12-79
Maintained R/W

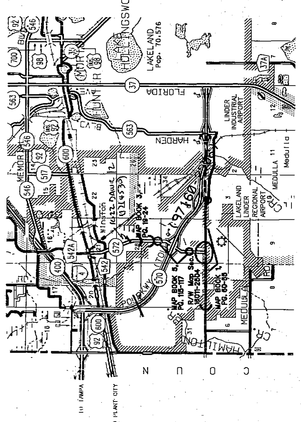

For Informational Purposes Only.

Polk County Maintained
Right-of-way Map of
NORTH DRANE FIELD RD
Secs. 21 & 28 of
Twp. 28 S., Rge. 23 E.
District No. 1

F.B. NO. J-170

Drawn By:	TGCT	4-8-76
Traced By:	"	"
Checked By:	E.R.SMITH	4-15-76

SEC. 21 TWP 28 S. RNG 23 E

SHEET 4 OF 4 M.B. 3 PG. 24

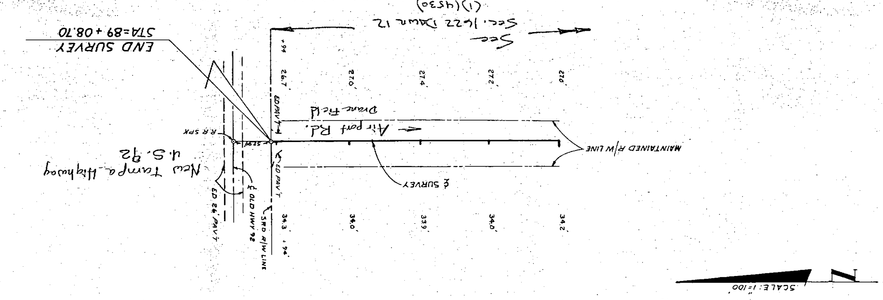

Polk County Maintained
Right-of-way Map of
NORTH DRANE FIELD RD
Secs. 21 & 28 of
Twp. 28 S., Rge. 23 E.
District No. 1

F.B. NO. J-170

Drawn By:	TGCT	4-8-76
Traced By:	"	"
Checked By:	R.SMITH	4-15-76

SEC. 21 TWP 28 S. RNG 23 E

SHEET 5 OF 6 M.B. 3 PG. 23

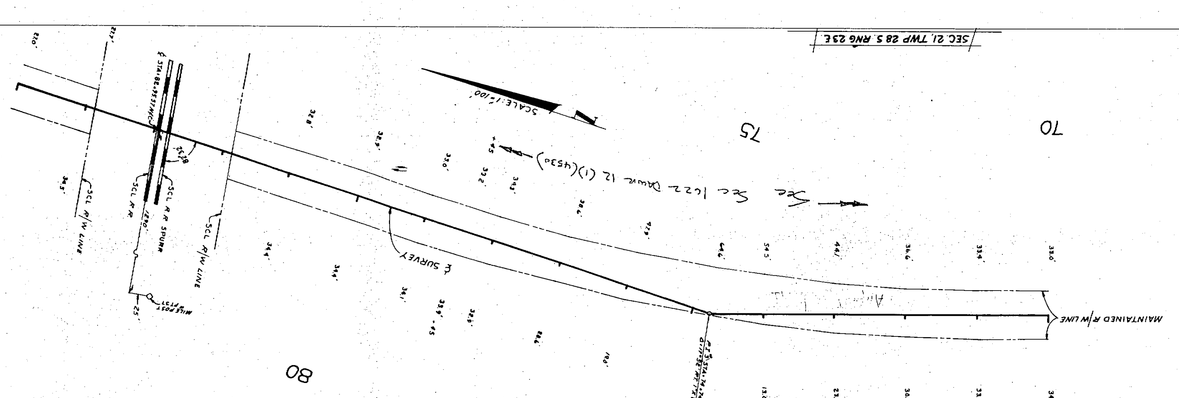

Polk County Maintained
Right-of-way Map of
NORTH DRANE FIELD RD
Secs. 21 & 28 of
Twp. 28 S., Rge. 23 E.
District No. 1

F.B. NO. J-170

Drawn By:	TGCT	4-8-76
Traced By:	"	"
Checked By:	R.SMITH	4-15-76

SEC. 21 TWP 28 S. RNG 23 E
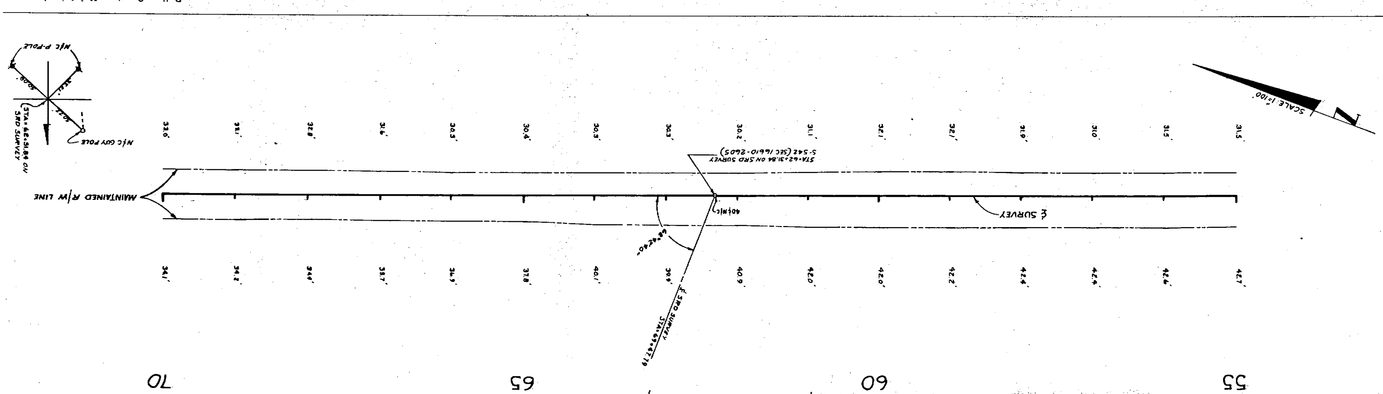
SHEET 6 OF 6 M.B. 3 PG. 22