FED. ROAD DIV. NO.	STATE	PROJECT NO.	FISCAL YEAR	SHEET NO.
3	FLA.	16020-2901		1

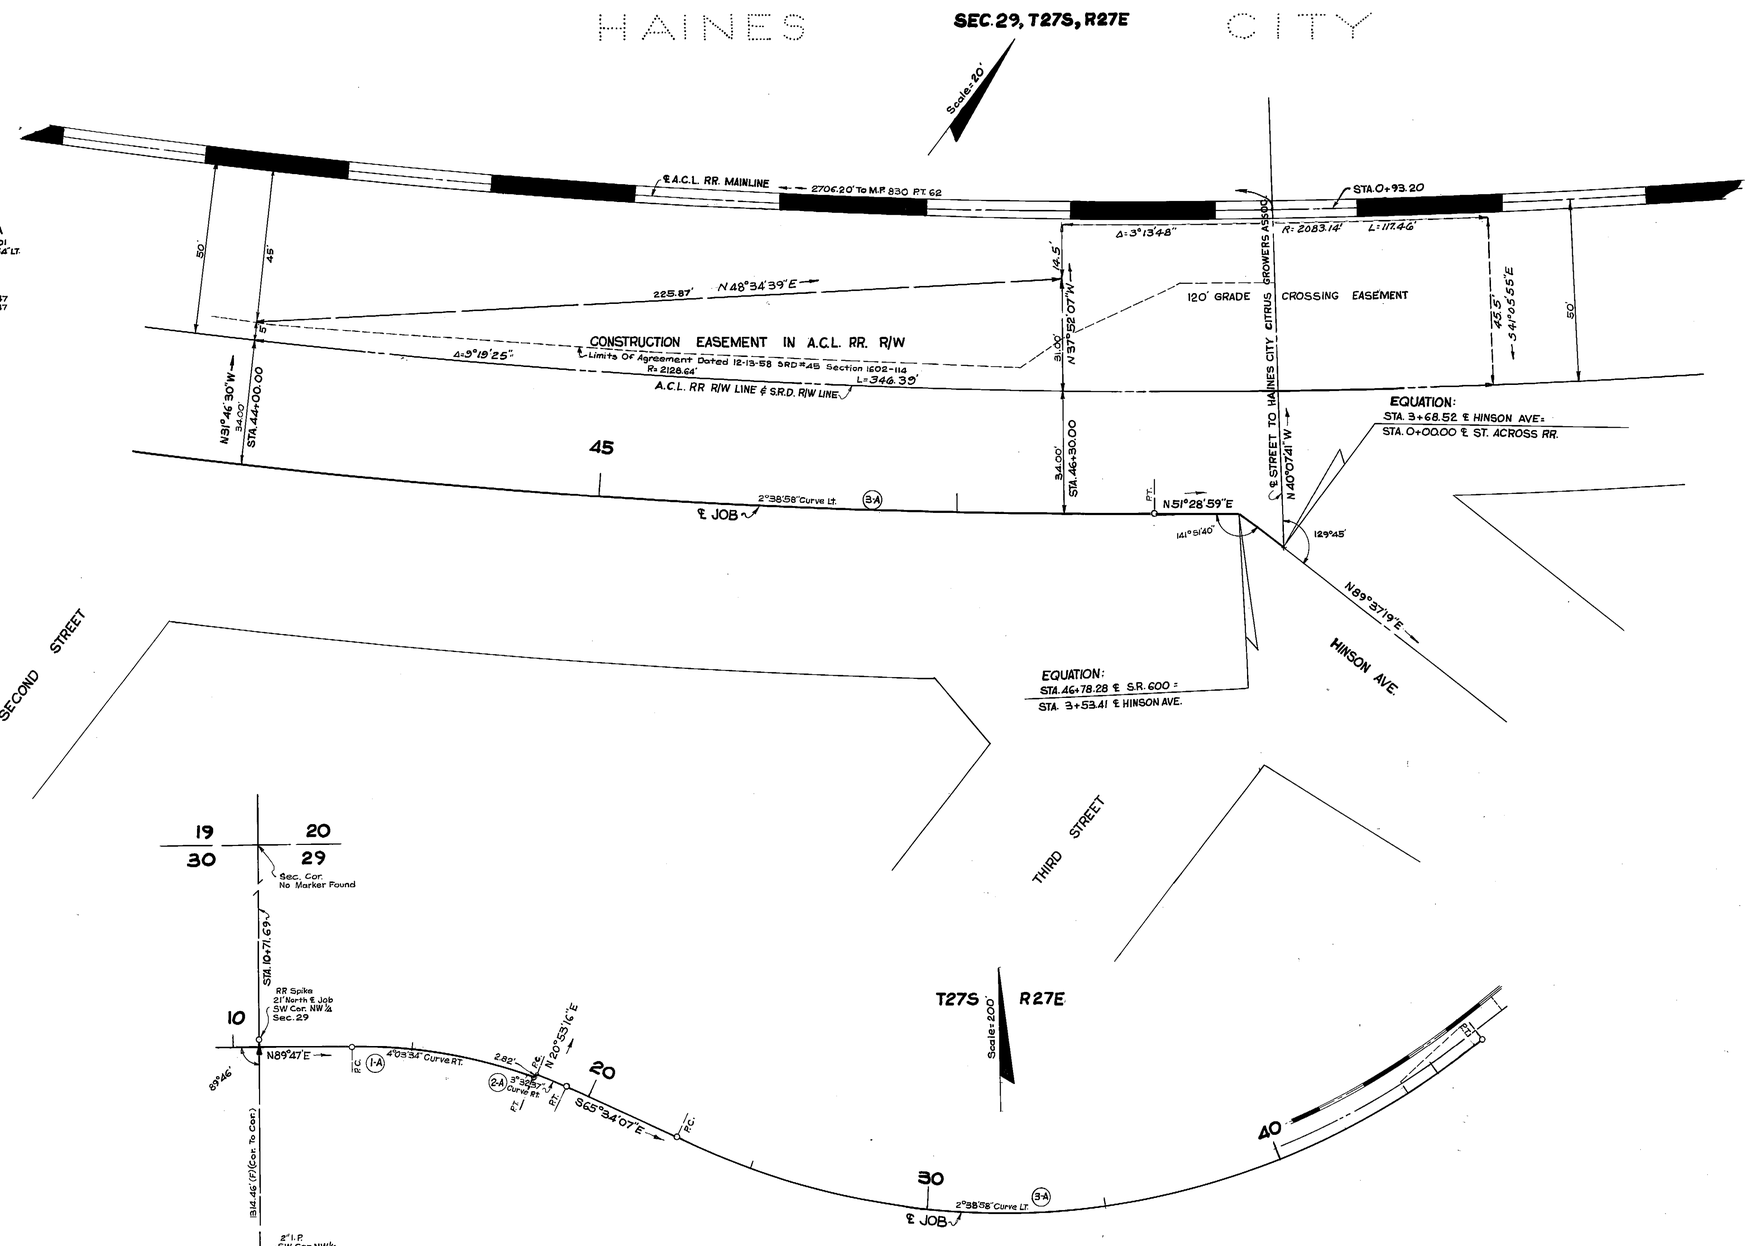

(1-A)
CURVE DATA
P.I. STA. 15+95.33
Δ=21°02'16" RT.
D=4°03'34"
T=262.92'
L=519.86'
R=1411.40'
P.C. STA. 13+32.41
P.T. STA. 18+52.29

(2-A)
CURVE DATA
P.I. STA. 18+96.04
Δ=3°32'57" RT.
D=4°03'05"
T=43.75'
L=87.46'
R=1414.22'
P.C. STA. 18+52.29
P.T. STA. 19+39.75

(3-A)
CURVE DATA
P.I. STA. 36+02.41
Δ=62°56'54" LT.
D=2°38'58"
T=1323.94'
L=2376.00'
R=2162.64
P.C. STA. 22+78.47
P.T. STA. 46+54.47

UTILITY OWNERS

GAS	CENTRAL FLA. PIPE LINE CORP
WATER MAIN	CITY OF HAINES CITY
SAN. SEWERS	CITY OF HAINES CITY
STORM SEWER	CITY OF HAINES CITY
POWER LINES	FLORIDA POWER CORP
TELE. LINES	GENERAL TELEPHONE
TELEGRAPH	A.C.L. & WESTERN UNION
WHITEWAY POLES	CITY OF HAINES CITY

CONSTRUCTION EASEMENT IN A.C.L. RR. R/W

REVISION	BY	DATE
Constr. Easc.	L.R.J.-T.D.W.	12-13-65

Plotted From Field Book

STATE OF FLORIDA
STATE ROAD DEPARTMENT

RIGHT OF WAY MAP

STATE ROAD No. 600 POLK COUNTY

	BY	DATE	APPROVED BY	DATE
DRAWN	W. J. P.	11-22-65		DISTRICT ENGINEER
TRACED	L. R. J.	11-24-65		
CHECKED	D. C.	11-29-65		ENGINEER OF RIGHTS OF WAY
COMPARED				
INDEXED				STATE HIGHWAY ENGINEER

SECTION 16020-2901 SHEET 1 OF