FED. ROAD DIV. No.	STATE	PROJECT No.	FISCAL YEAR	SHEET No.
3	FLA.	11210-2501 75220-2502 92090-2502		1

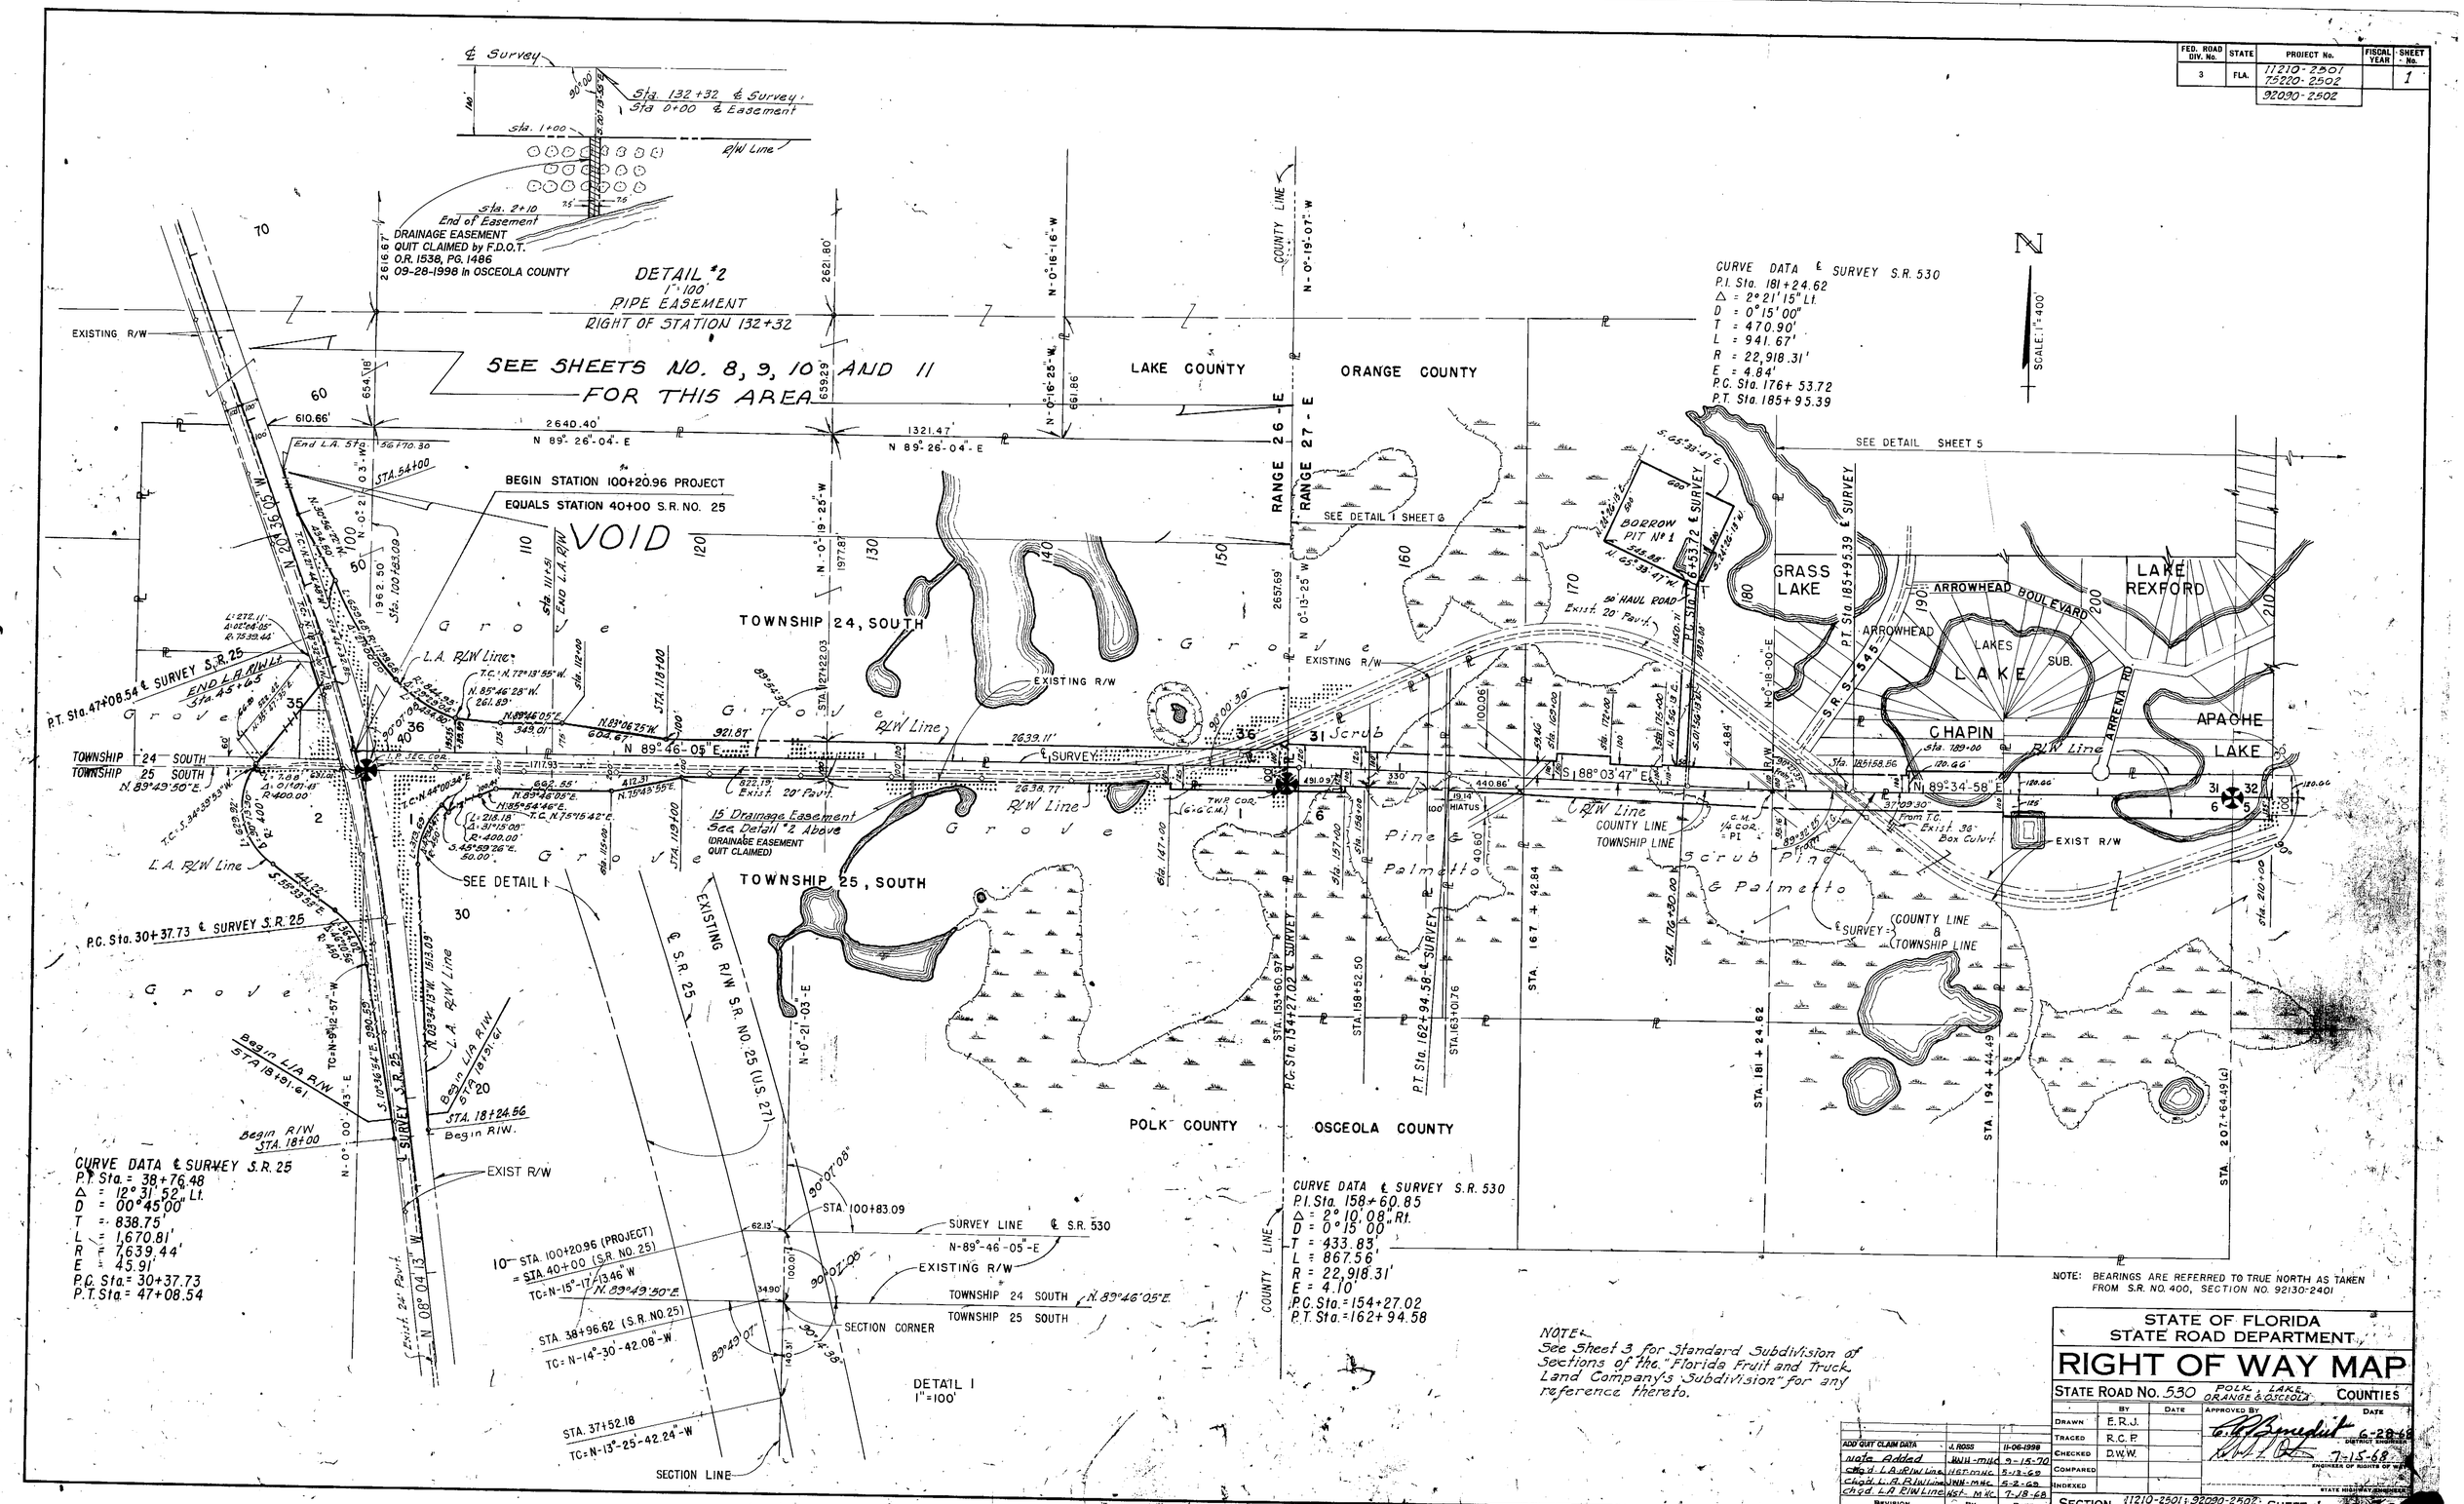

NOTE: BEARINGS ARE REFERRED TO TRUE NORTH AS TAKEN FROM S.R. NO. 400, SECTION NO. 92130-2401

NOTE:
See Sheet 3 for Standard Subdivision of Sections of the "Florida Fruit and Truck Land Company's Subdivision" for any reference thereto.

REVISION	BY	DATE
ADD QUIT CLAIM DATA	J. ROSS	11-06-1998
Note Added	JWH-MHC	9-15-70
Chgd. L.A. R/W Line	HST-MHC	5-13-69
Chgd. L.A. R/W Line	JWH-MHC	5-2-69
Chgd. L.A. R/W Line	HST-MHC	7-18-68

STATE OF FLORIDA
STATE ROAD DEPARTMENT

RIGHT OF WAY MAP

STATE ROAD No. 530 POLK, LAKE, ORANGE & OSCEOLA COUNTIES

	BY	DATE
DRAWN	E.R.J.	
TRACED	R.C.P.	
CHECKED	D.W.W.	
COMPARED		
INDEXED		

APPROVED BY: C. A. Benedict — DATE: 6-28-68 — DISTRICT ENGINEER
[signature] — 7-15-68 — ENGINEER OF RIGHTS OF WAY
STATE HIGHWAY ENGINEER

SECTION 11210-2501; 92090-2502; 75220-2502; 16180-2509 SHEET 1 OF 2

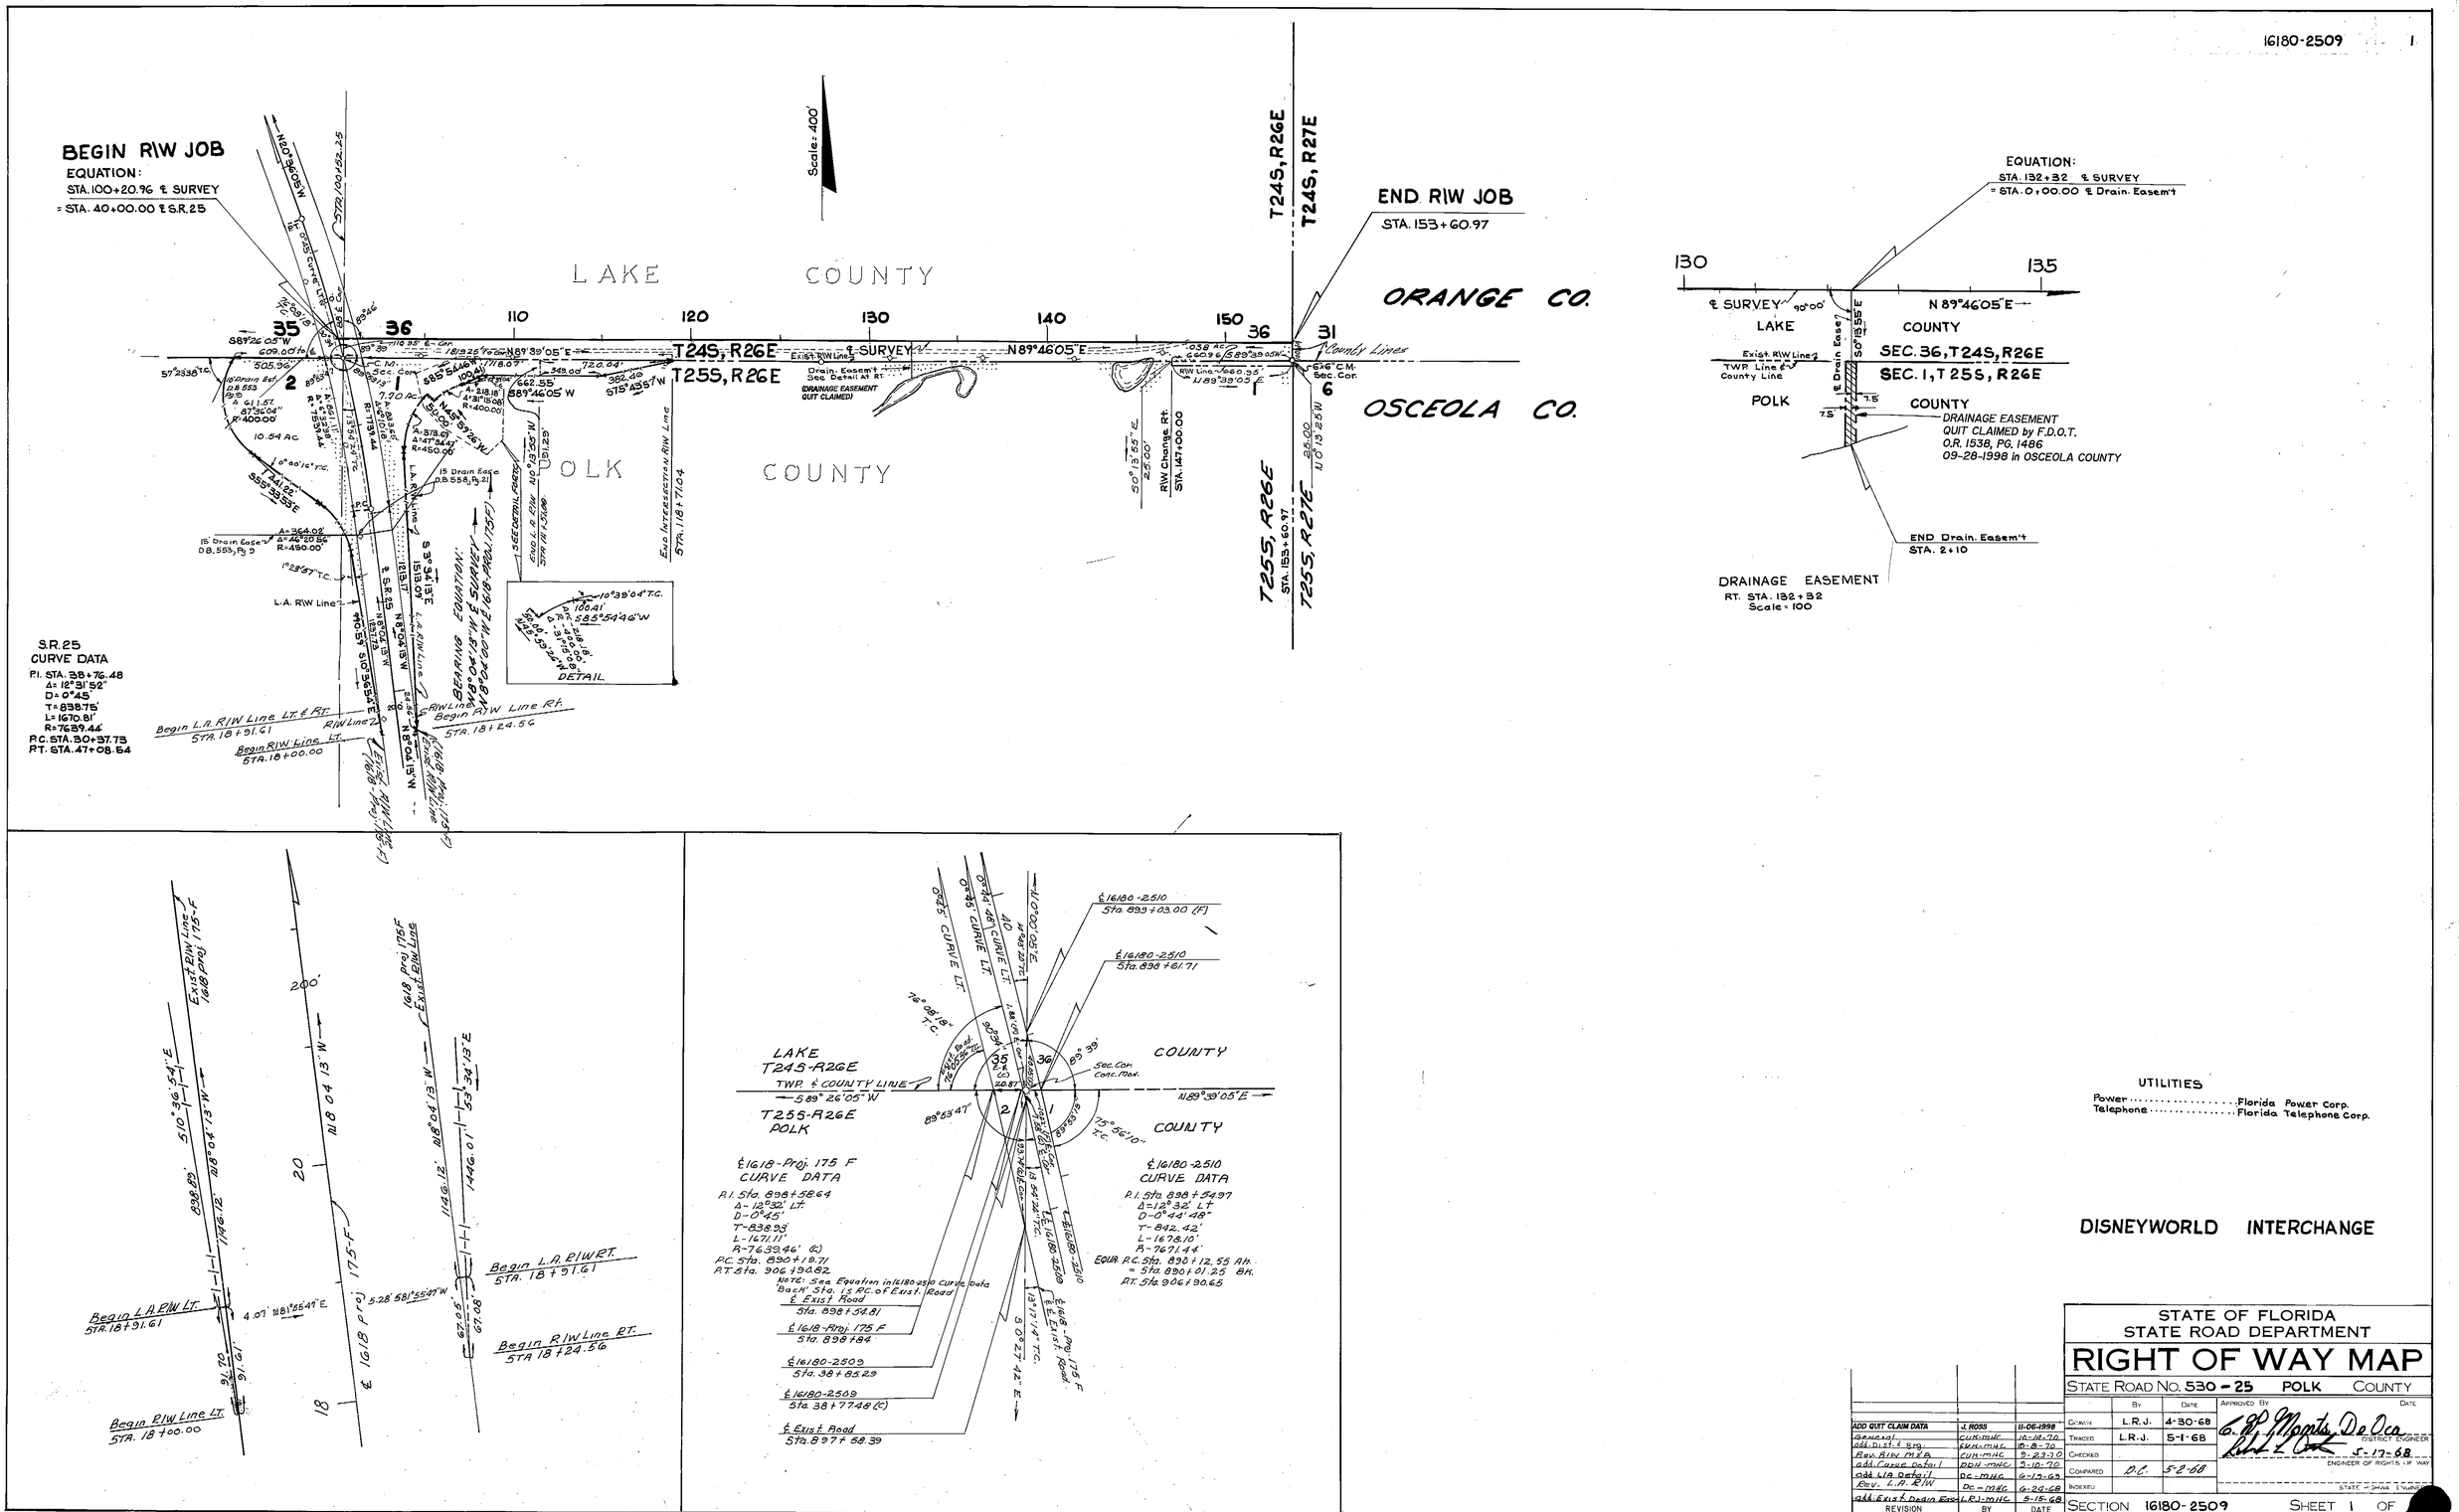

UTILITIES

Power ..... Florida Power Corp.
Telephone ..... Florida Telephone Corp.

DISNEYWORLD INTERCHANGE

STATE OF FLORIDA
STATE ROAD DEPARTMENT

RIGHT OF WAY MAP

STATE ROAD NO. 530 - 25 POLK COUNTY

	By	Date
Drawn	L.R.J.	4-30-68
Traced	L.R.J.	5-1-68
Checked		
Compared	D.C.	5-2-68
Indexed		

Approved By: C. P. Morris, Dr. Oca — District Engineer — 5-17-68 — Engineer of Rights of Way — State Highway Engineer

REVISION	BY	DATE
ADD QUIT CLAIM DATA	J. ROSS	11-06-1998
General	CUK-MHC	10-14-70
Add. Dist. & Brg.	CUK-MHC	10-8-70
Rev. R/W M&B	CUK-MHC	9-23-70
Add. Curve Detail	DDH-MHC	9-10-70
Add. L/A Detail	DC-MHC	6-19-69
Rev. L.A. R/W	DC-MHC	6-24-69
Add. Exist. Drain Ease.	LRJ-MHC	5-15-68

SECTION 16180-2509 SHEET 1 OF

REFERENCE: 11210-2501 SHT 2