FED. ROAD DIV. No.	STATE	F A PROJECT No.	FISCAL YEAR	SHEET No.
3	FLA.	16660-2603		1

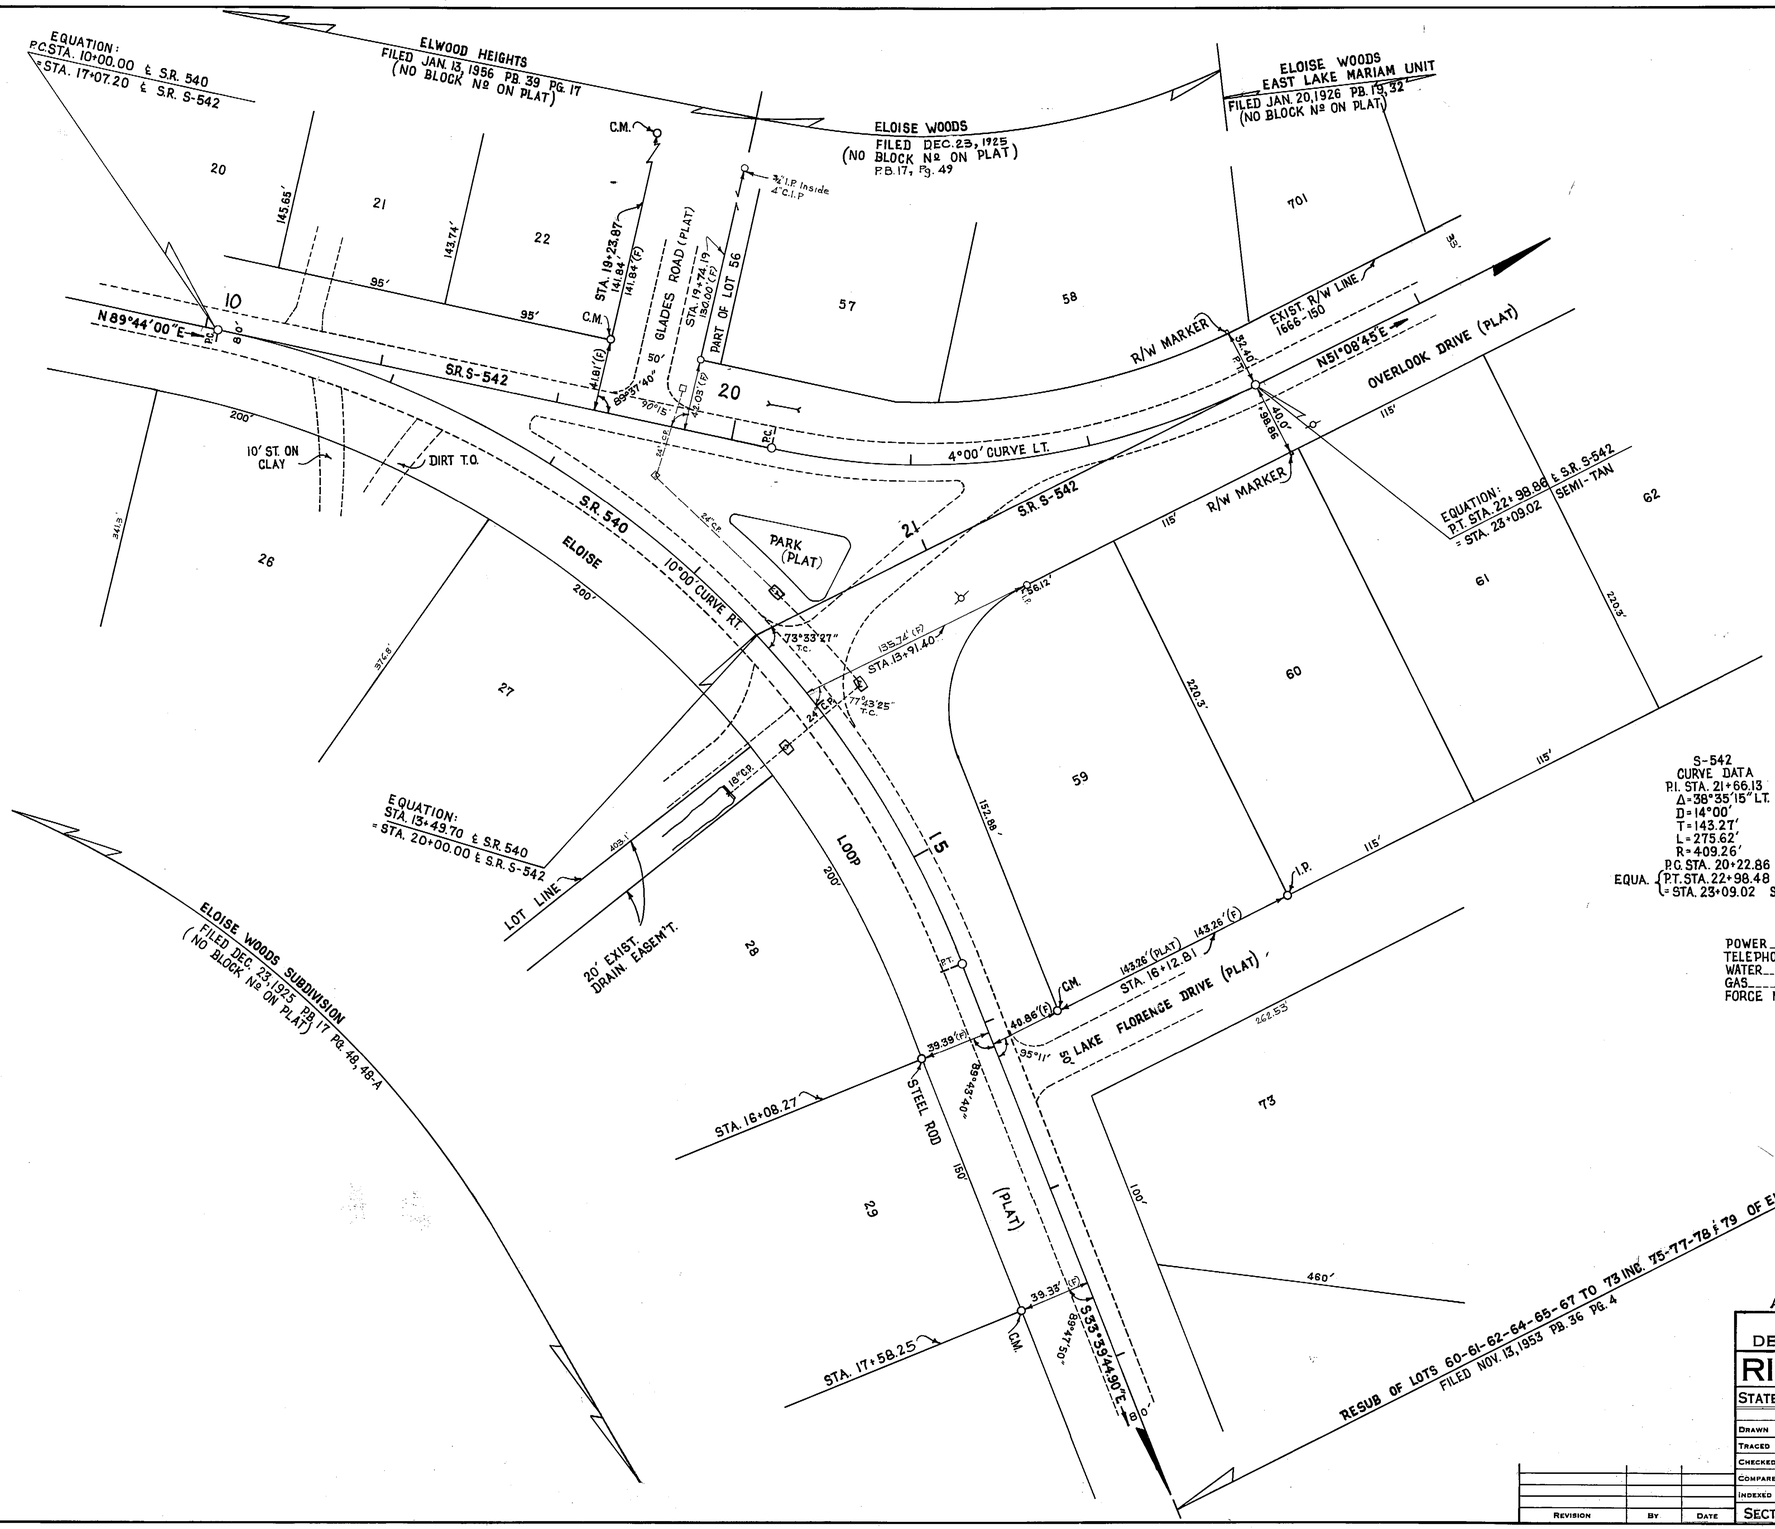

STATE OF FLORIDA
DEPARTMENT OF TRANSPORTATION

RIGHT OF WAY MAP

STATE ROAD No. 540, S-542 POLK COUNTY

	By	Date	Approved By	Date
Drawn	L.R.J.	8-16-71		
Traced	W.D.M.	8-18-71		District Engineer
Checked	R.H.C.	8-23-71	Thomas O. Rucks	9-30-71 Engineer of Right of Way
Compared				
Indexed				State Highway Engineer

Revision	By	Date

SECTION. 16660-2603 SHEET 1 OF

K&E CO., ORLANDO, FLA. 19 1253 STOCK NO. 7024

FED. ROAD DIV. No.	STATE	F A PROJECT No.	FISCAL YEAR	SHEET No.
3	FLA.	16660-2603		2

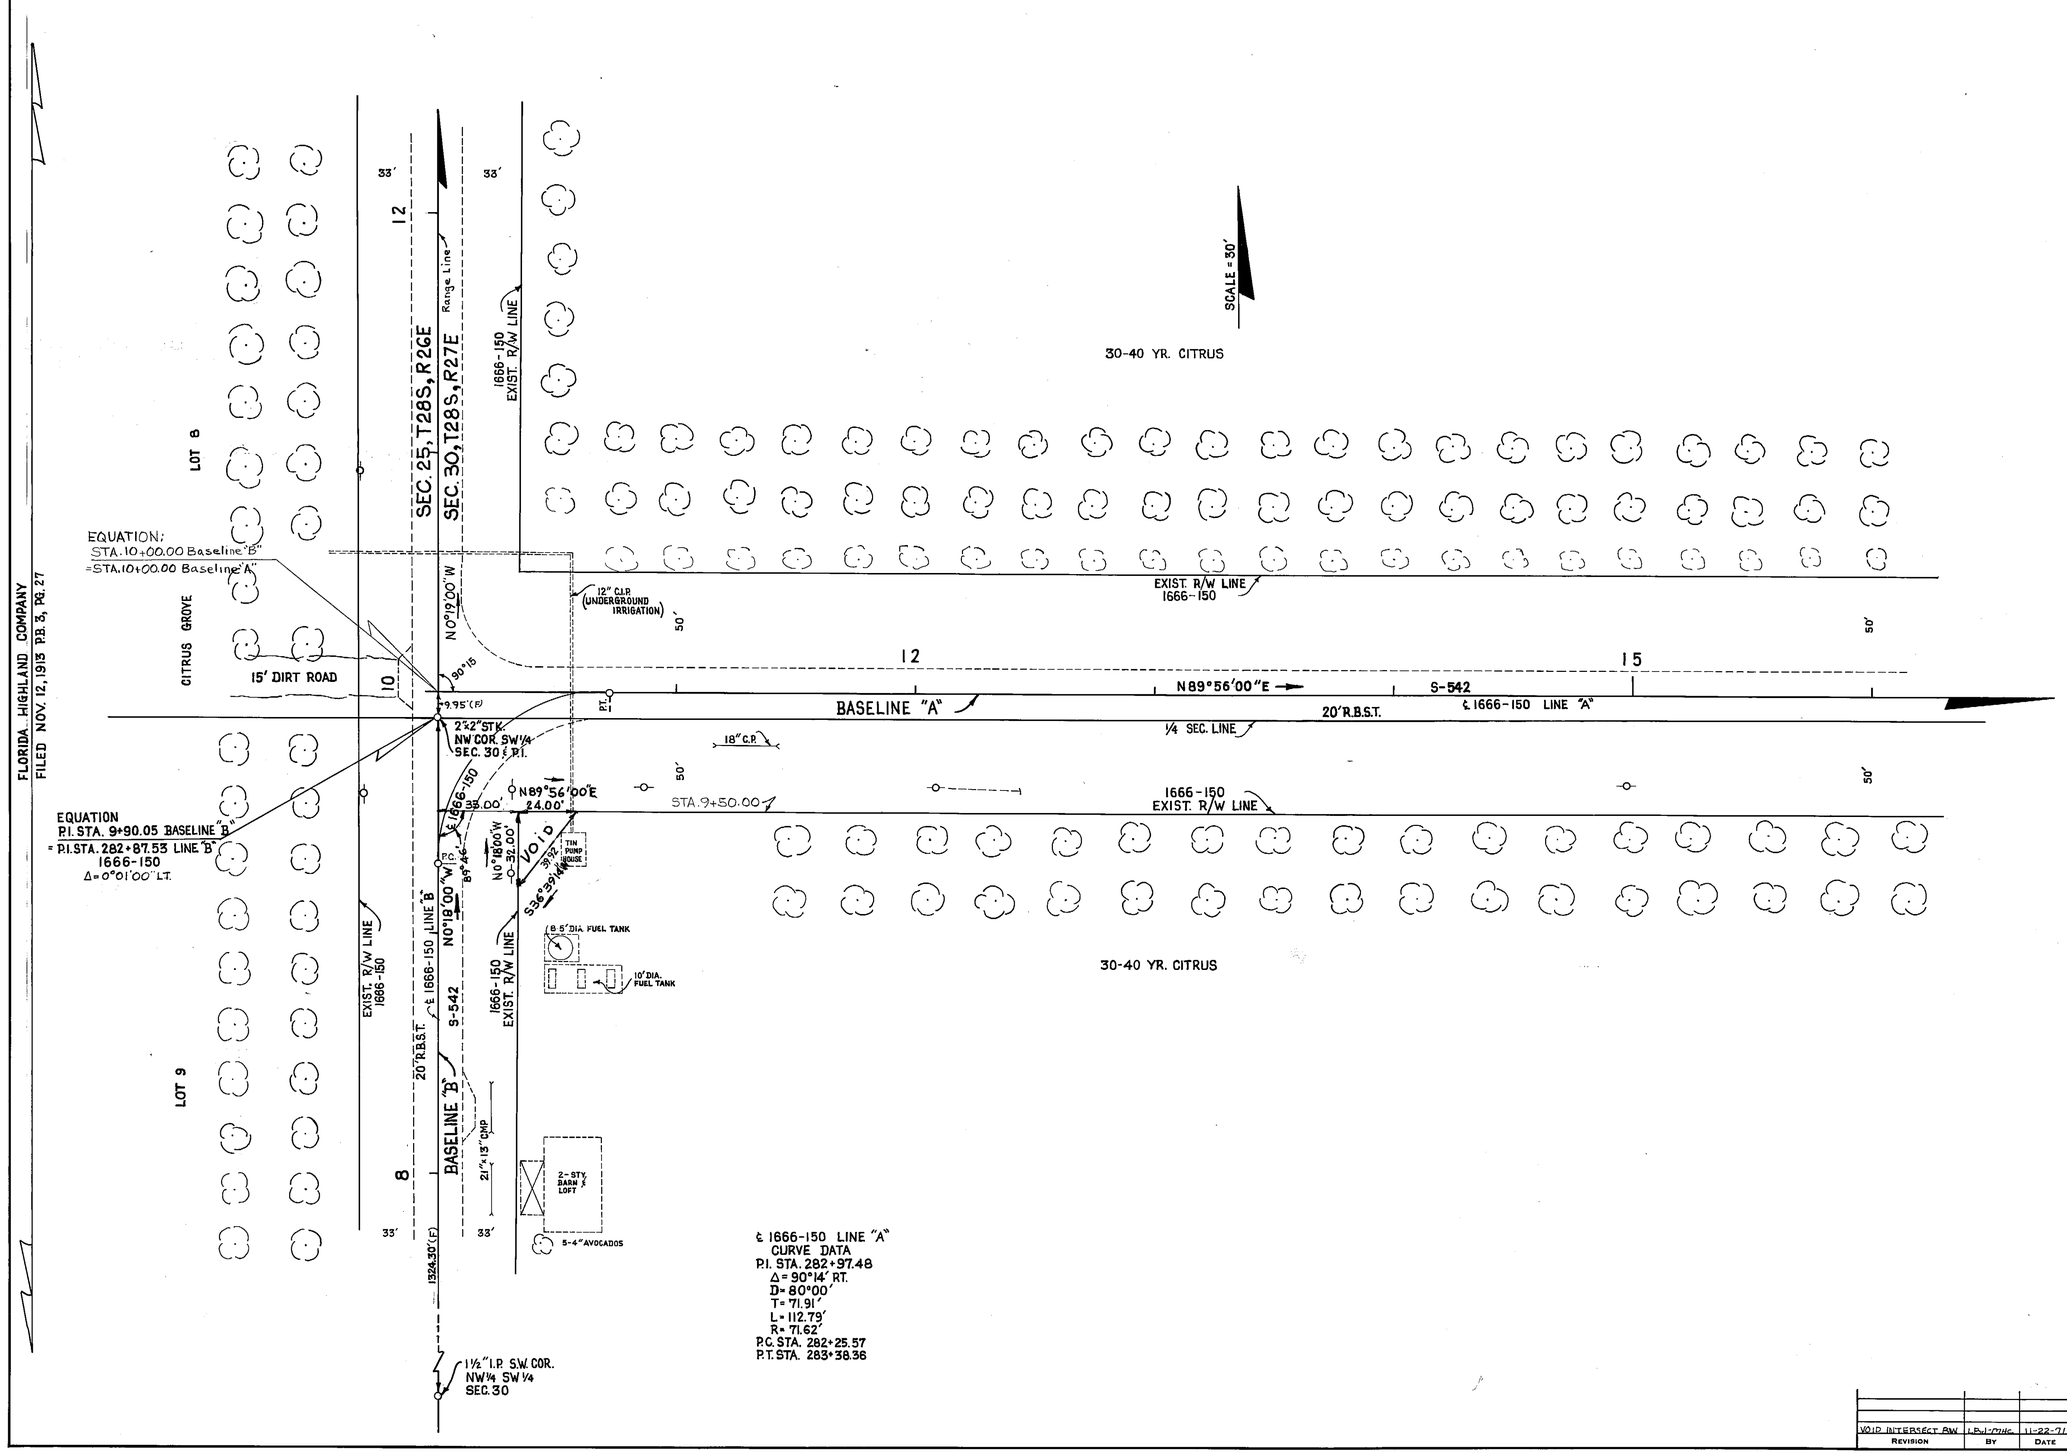

INTERSECTION R/W

BEARINGS ARE TAKEN FROM 1666-150

NO R/W REQUIRED

LAND TIE TAKEN FROM 1666-150
ALIGN. & TOPOG TAKEN FROM F.B. 882822

STATE OF FLORIDA
DEPARTMENT OF TRANSPORTATION

RIGHT OF WAY MAP

STATE ROAD No. 542 POLK COUNTY

	BY	DATE	APPROVED BY	DATE
DRAWN	LRJ	8-17-71	C. W. Monts De Oca	DISTRICT ENGINEER
TRACED	WDM	8-19-71		8-30-71
CHECKED	R.H.C.	8-23-71	Thomas C. Russo	ENGINEER OF RIGHT OF WAY
COMPARED				
INDEXED				STATE HIGHWAY ENGINEER

REVISION	BY	DATE
VOID INTERSECT RW	LRJ-MHC	11-22-71

SECTION. 16660-2603 SHEET 2 OF