FED. ROAD DIV. No.	STATE	SEC. AND JOB No.	FISCAL YEAR	SHEET No.	TOTAL SHEETS
3	FLA.	4801-206	'56	1	2

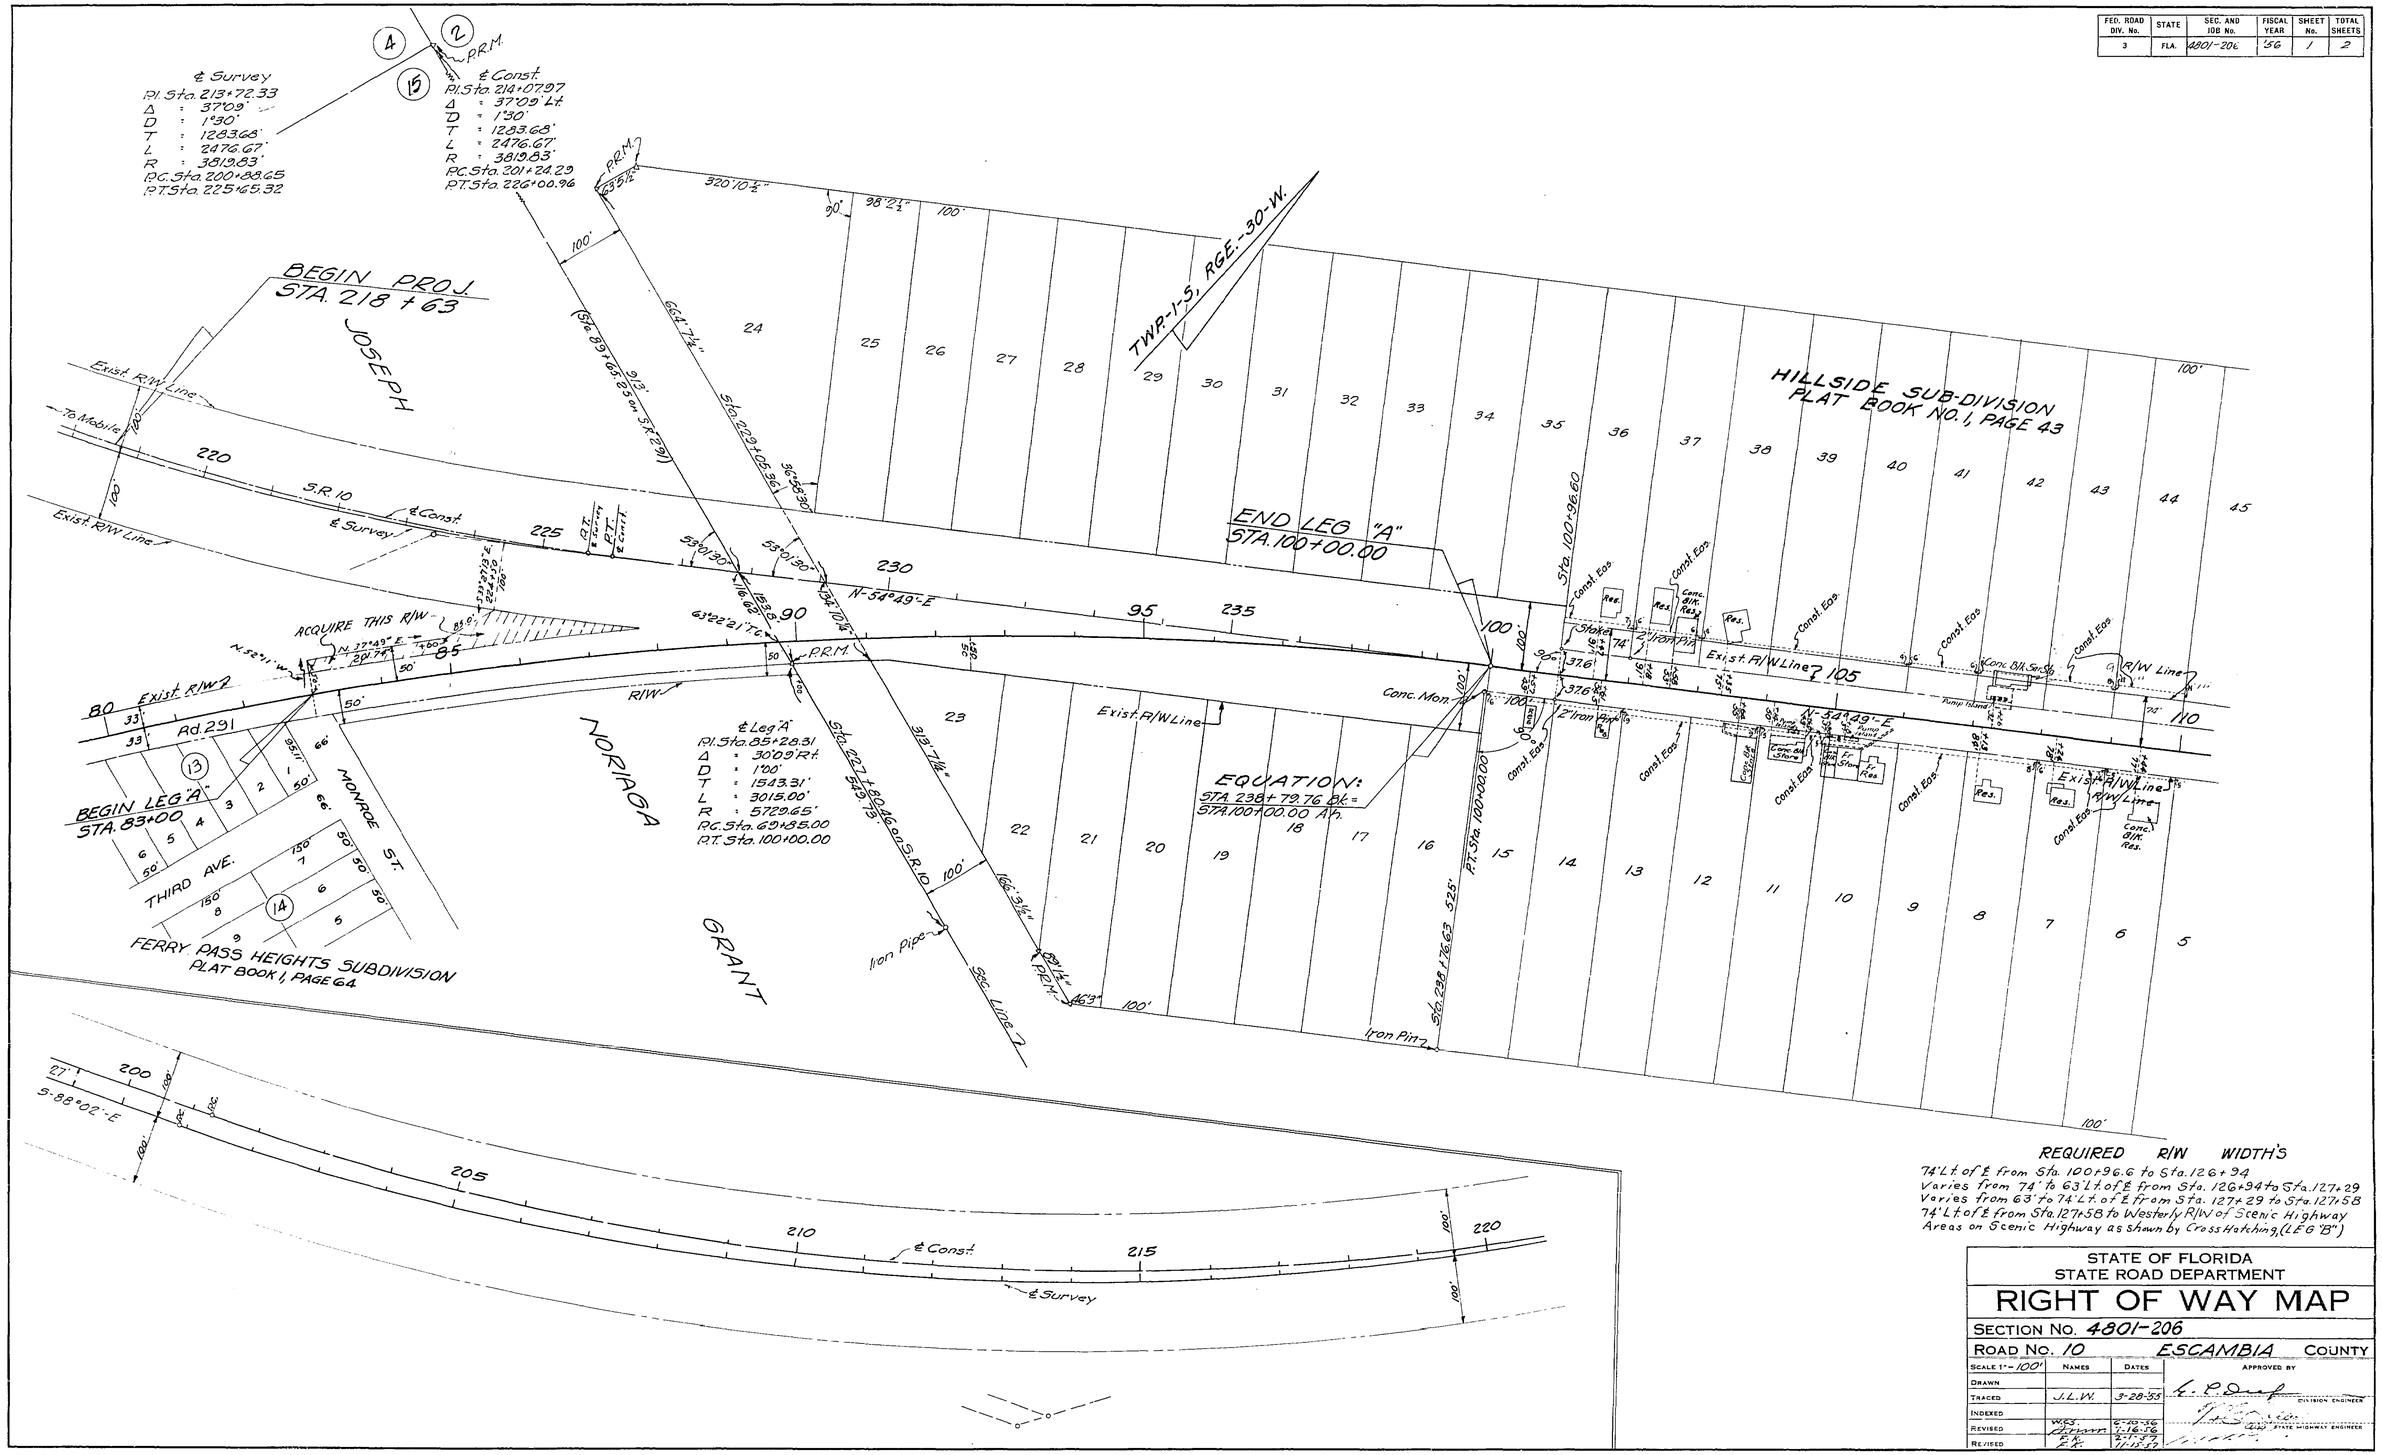

REQUIRED R/W WIDTH'S

74' Lt. of ℄ from Sta. 100+96.6 to Sta. 126+94
Varies from 74' to 63' Lt. of ℄ from Sta. 126+94 to Sta. 127+29
Varies from 63' to 74' Lt. of ℄ from Sta. 127+29 to Sta. 127+58
74' Lt. of ℄ from Sta. 127+58 to Westerly R/W of Scenic Highway
Areas on Scenic Highway as shown by Cross Hatching, (LEG "B")

STATE OF FLORIDA
STATE ROAD DEPARTMENT

RIGHT OF WAY MAP

SECTION No. 4801-206

ROAD No. 10 ESCAMBIA COUNTY

SCALE 1" = 100'	NAMES	DATES	APPROVED BY
DRAWN			
TRACED	J.L.W.	3-28-55	DIVISION ENGINEER
INDEXED			
REVISED	W.C.S.	6-10-56	STATE HIGHWAY ENGINEER
REVISED		7-16-56	
REVISED	F.K.	2-1-57	
	F.K.	11-15-57	

4801 206 10 of 2

FED. ROAD DIV. No.	STATE	SEC. AND JOB No.	FISCAL YEAR	SHEET No.	TOTAL SHEETS
3	FLA.	4801-206	56	2	2

4801 206 2 of 2

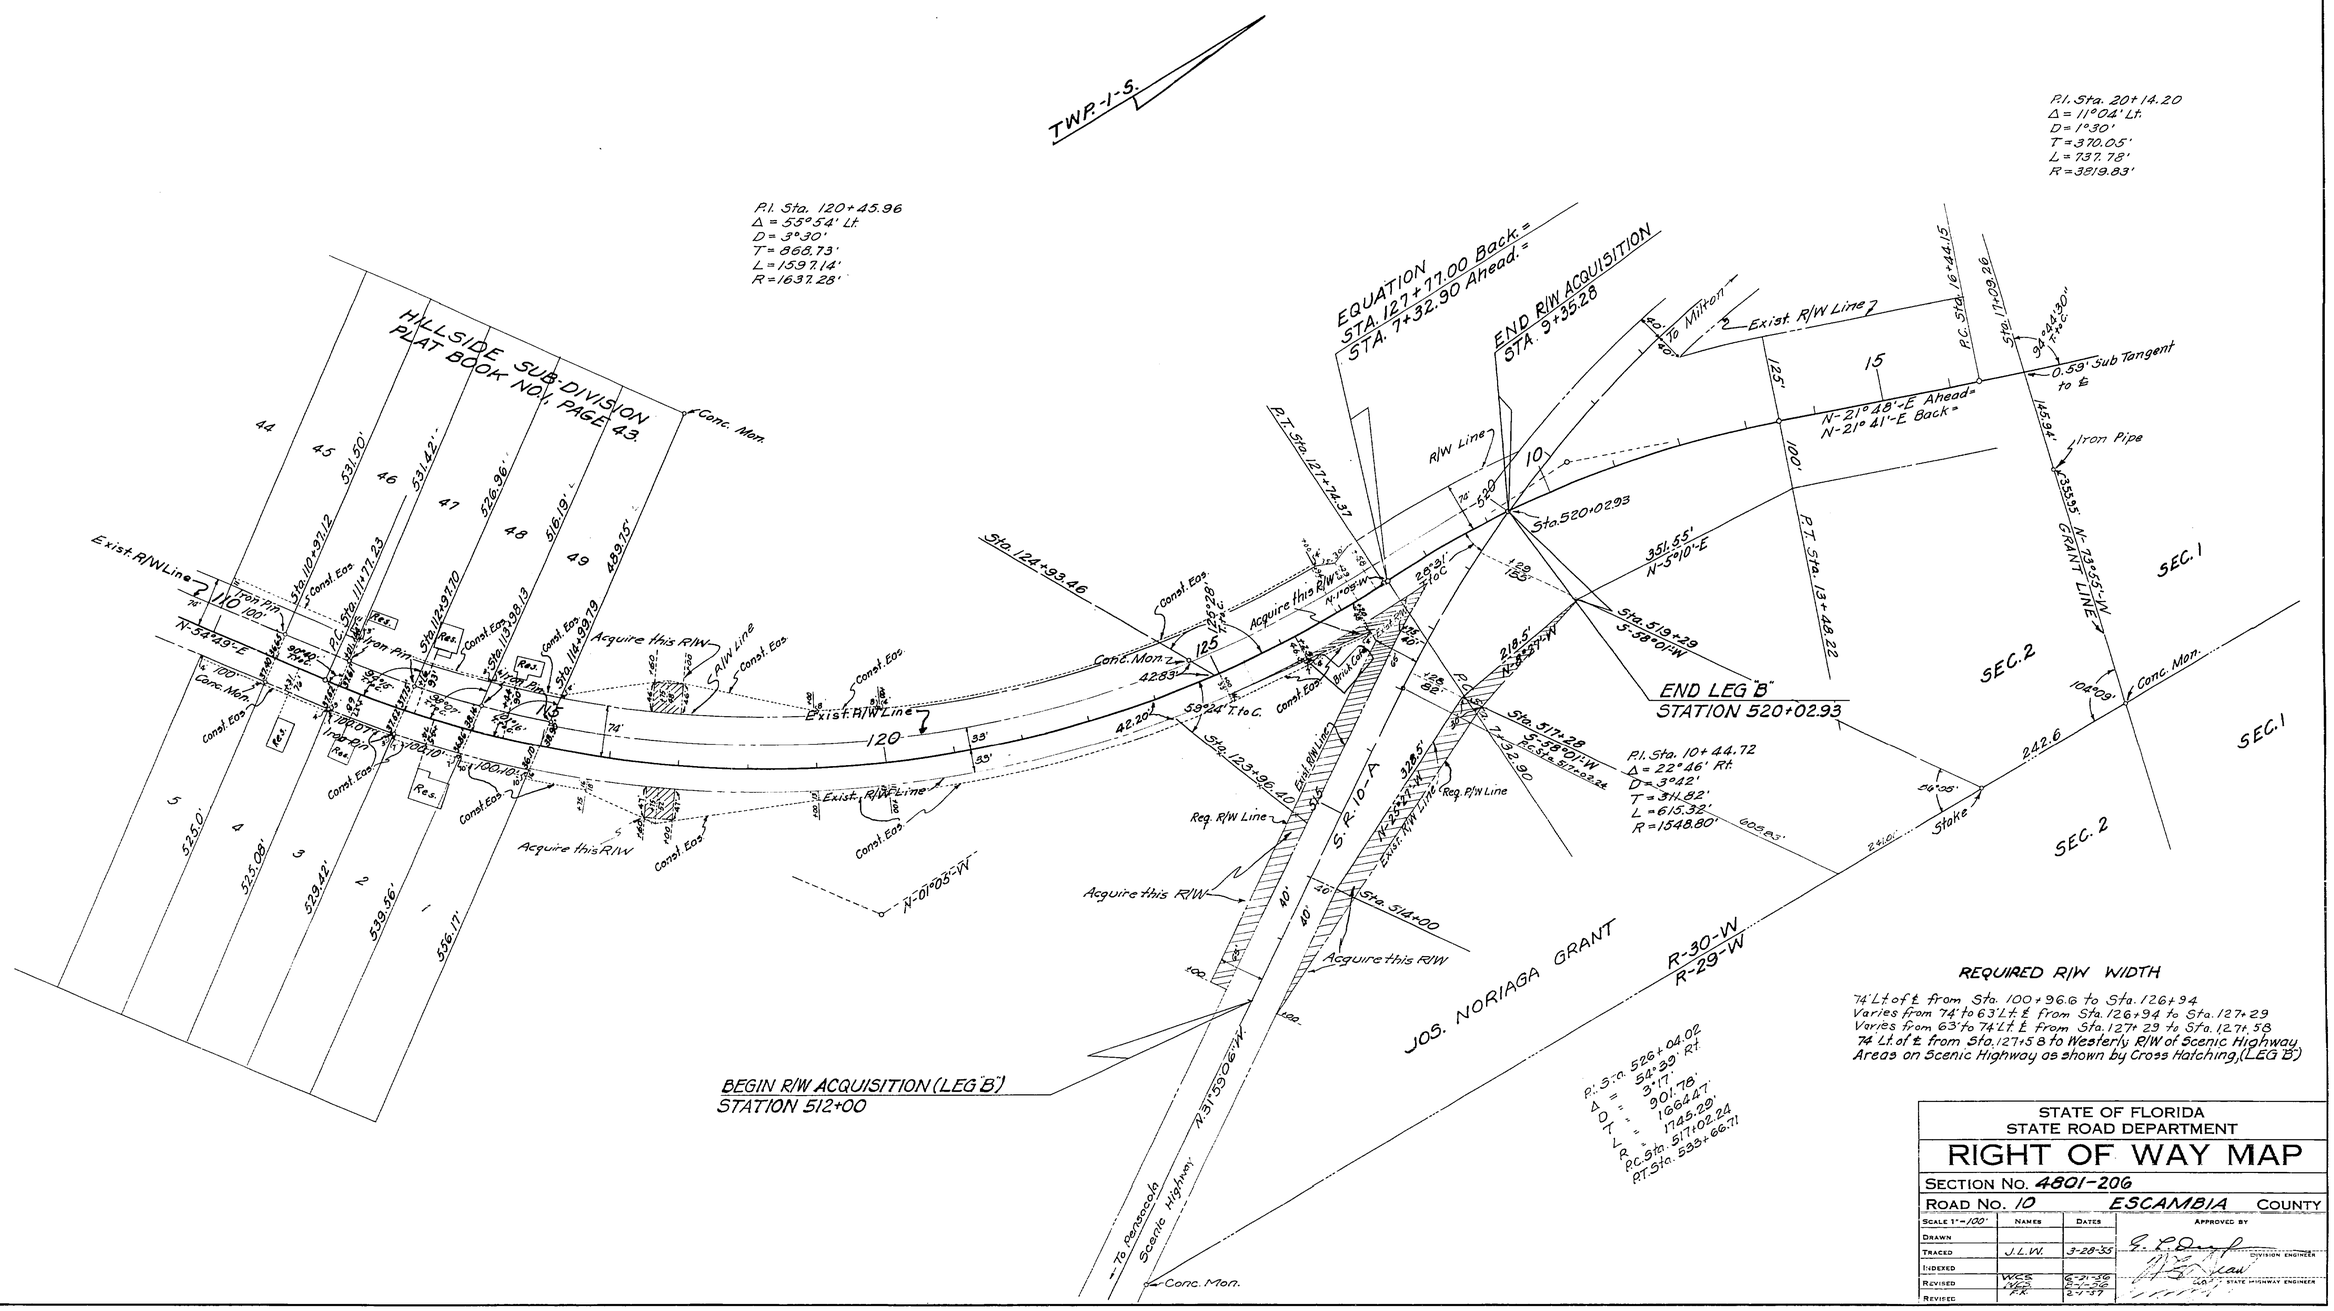

STATE OF FLORIDA
STATE ROAD DEPARTMENT

RIGHT OF WAY MAP

SECTION No. 4801-206

ROAD No. 10 ESCAMBIA COUNTY

	Names	Dates	Approved by
Scale 1"=100'			
Drawn			
Traced	J.L.W.	3-28-35	Division Engineer
Indexed			
Revised	W.C.S.	6-21-56	
	W.C.S.	8-1-56	State Highway Engineer
Revised	P.K.	2-7-57	